
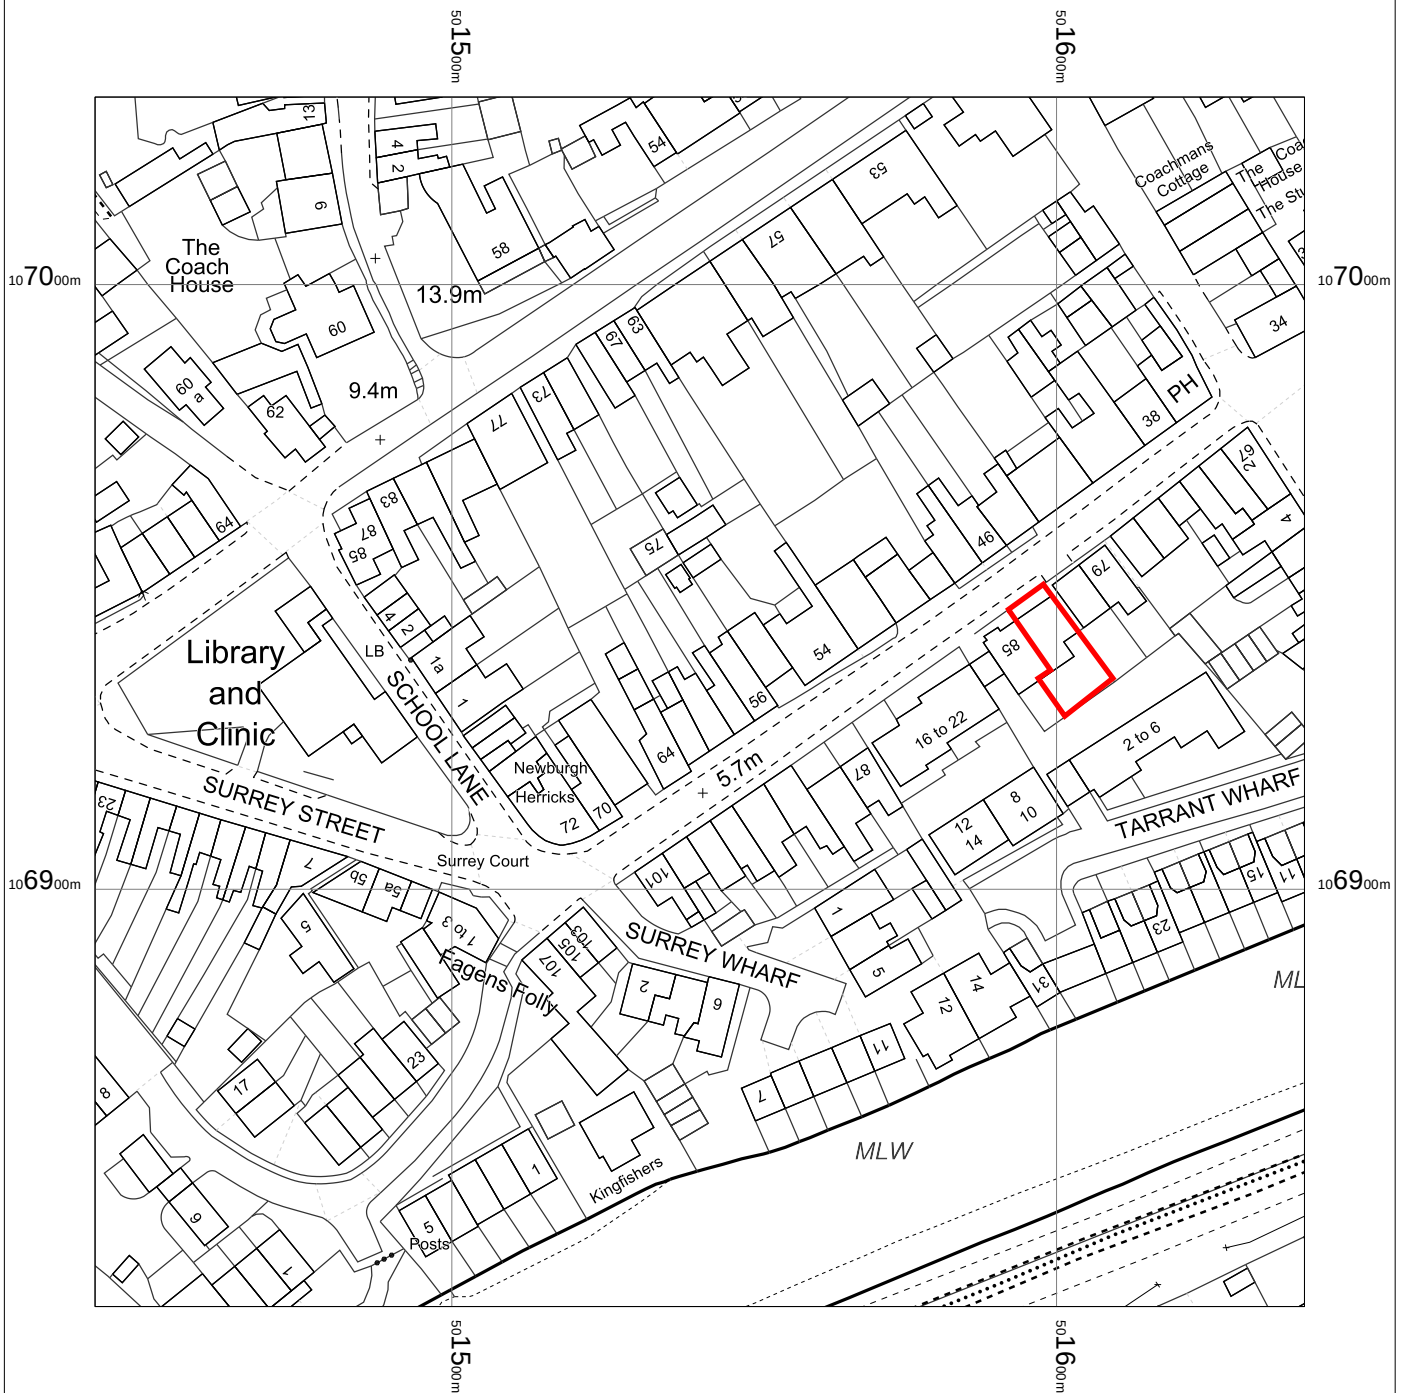


83 Tarrant Street
Arundel BN18 9DN
Ref. 3462

OS MasterMap 1250/2500/10000 scale
Monday, January 6, 2025, ID: CM-01200861
www.centremapslive.co.uk

1:1250 scale print at A4, Centre: 501541 E, 106931 N

©Crown Copyright Ordnance Survey. Licence no.
AC0000849896

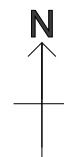

Surveyors and Designers

Building design
Planning
Surveys
Glazed structures



Bryceson Shaw Associates

Tel/Fax 01903 734381
E-mail brycesonshaw@btinternet.com

