

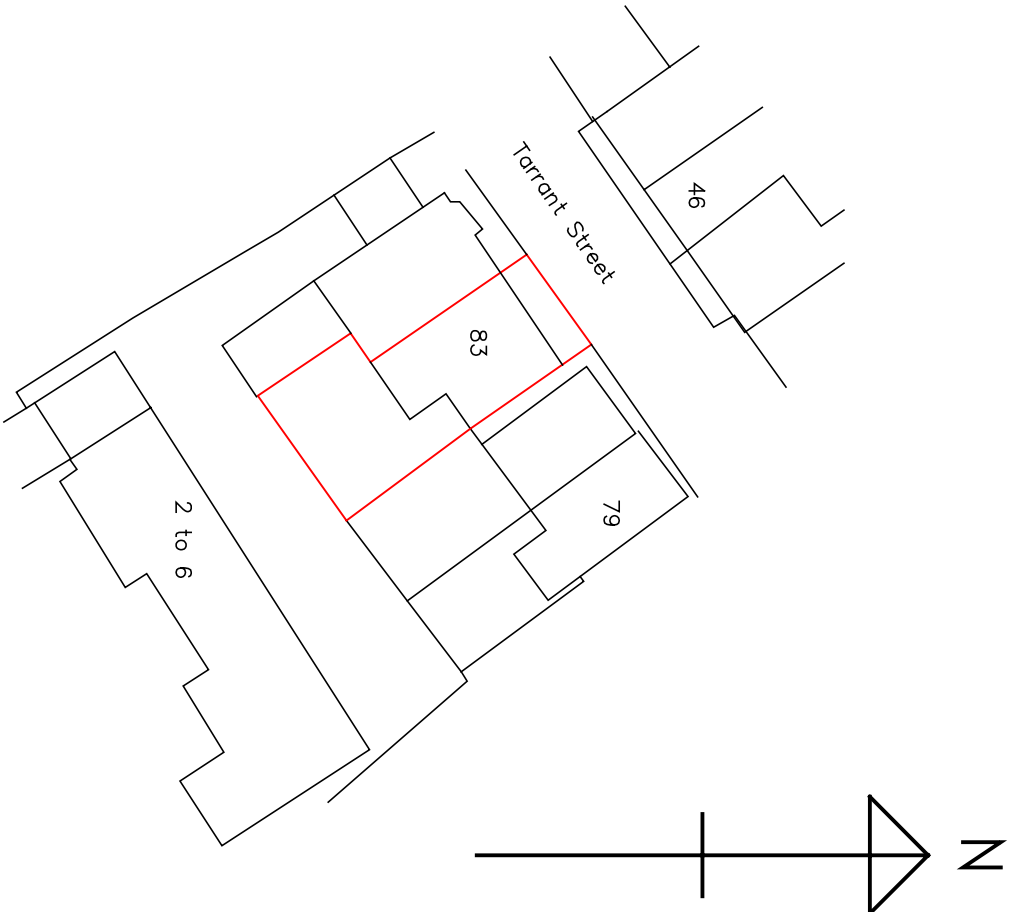


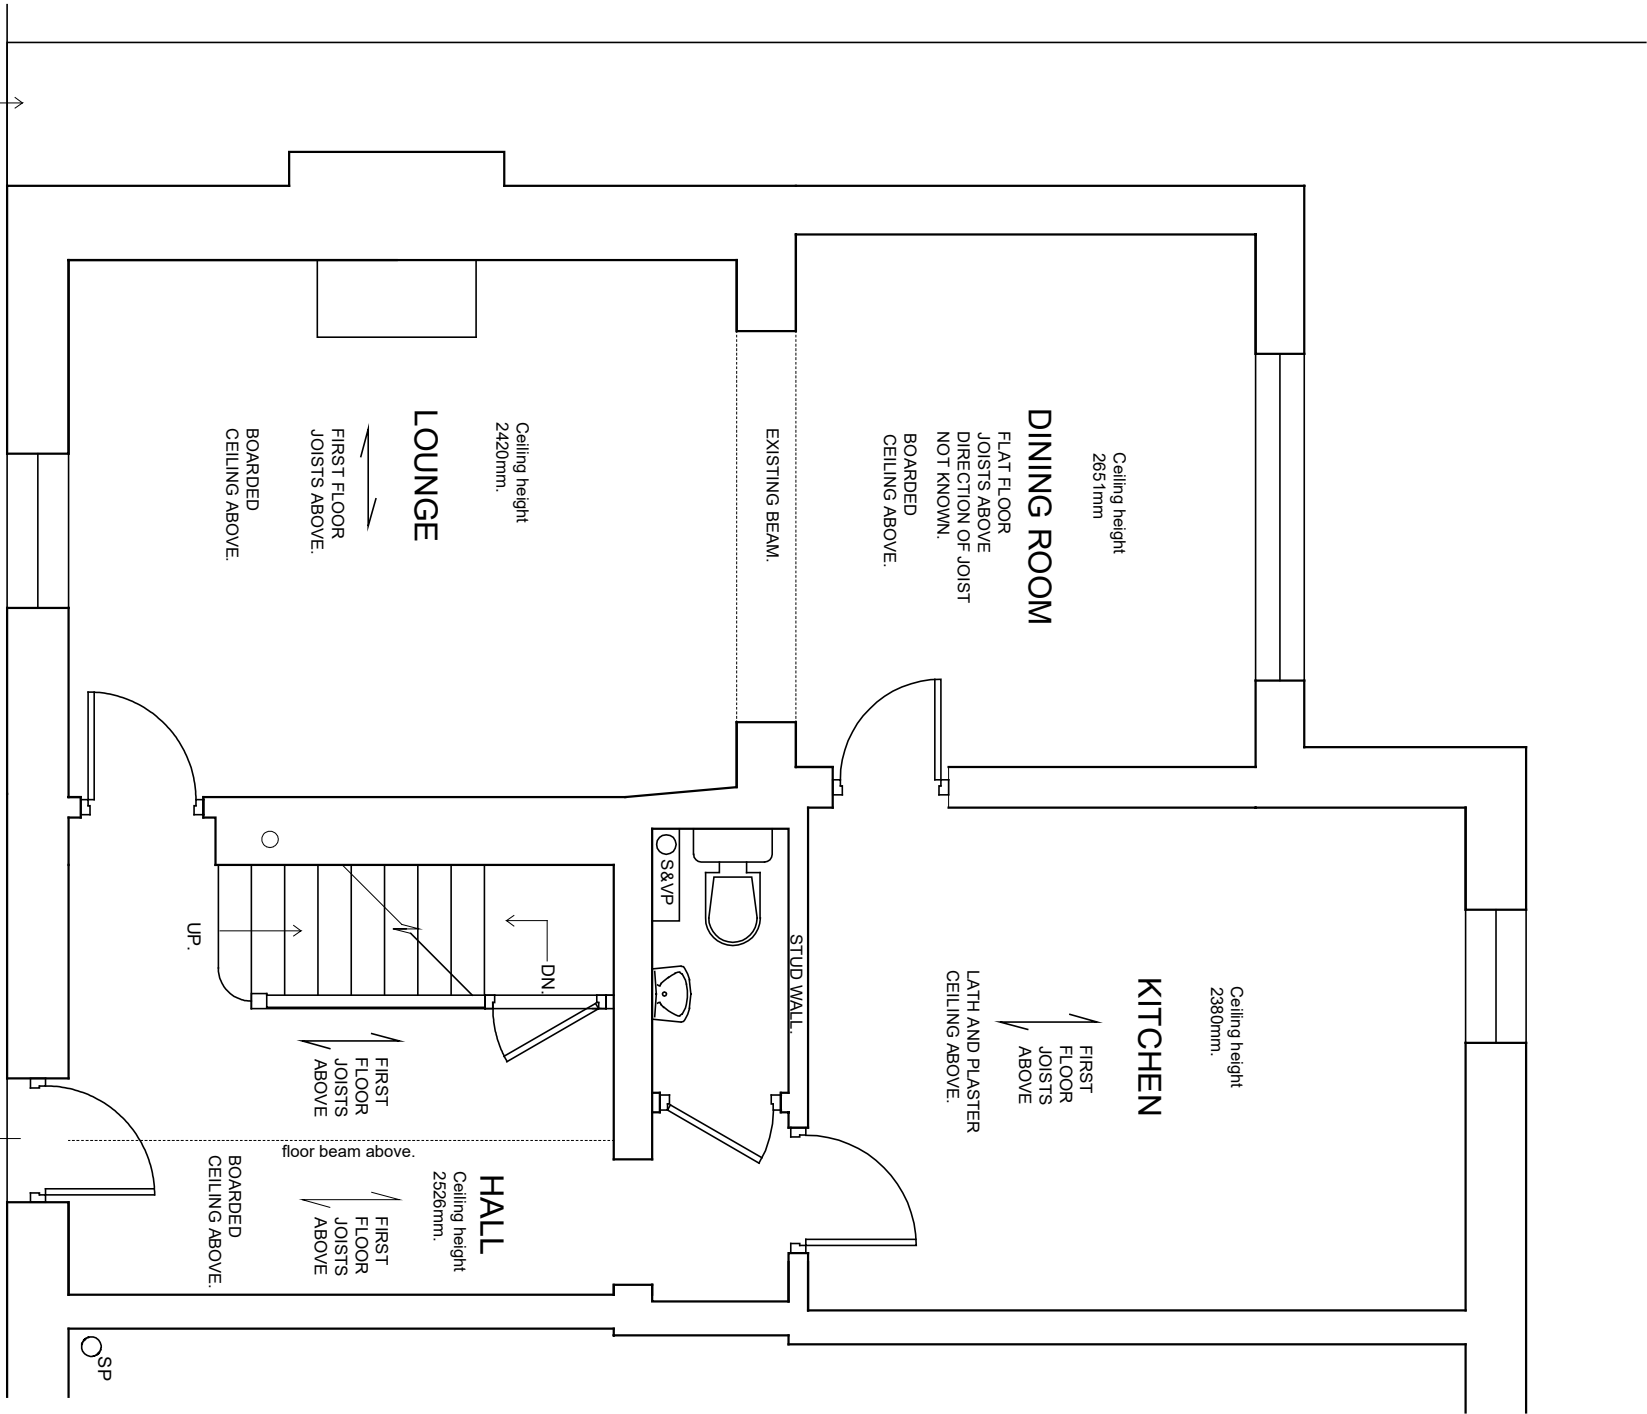

Block plan

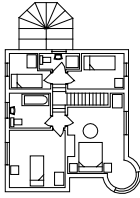

Amendments: –

BRYCESON SHAW ASSOCIATES	
Surveyors and Designers	
Flat 3 10A Norfolk Road, Littlehampton, West Sussex BN17 5PL Mobile: 07889 651301 E-mail: brycesonshaw@btinternet.com	
	
Project: Proposed alterations; 83Tarrant Street Arundel BN18 9DN	
Drawing: Ground floor as existing block plan	
For: Mr. & Mrs. P. Hitchen	
Drawn: PKS	Date: June 2026
Scales: 1:50 1:500	No: 3462/01/01
To scale when printed on A3	

