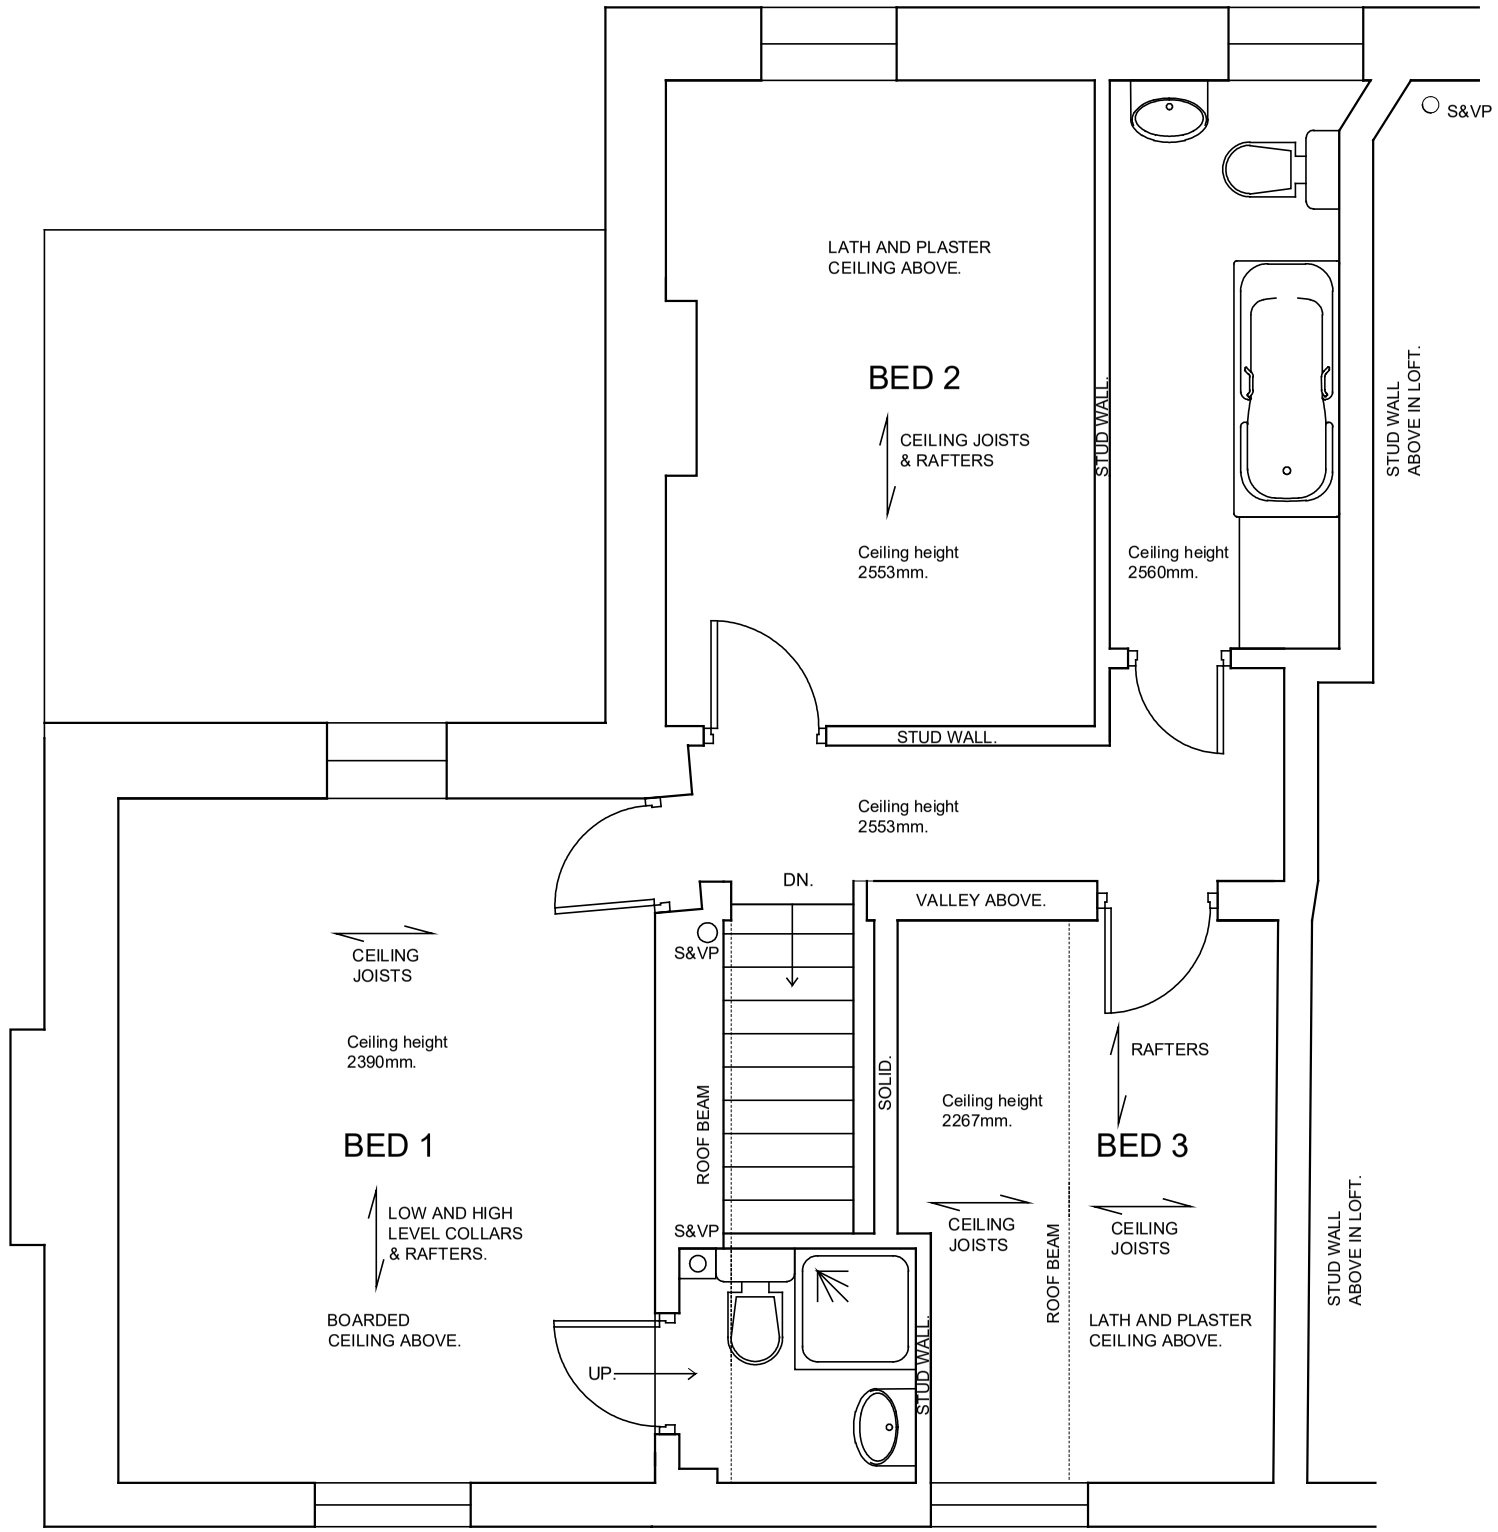


1:50 0 1 2 3 4 5

Amendments: –

BRYCESON SHAW ASSOCIATES

Surveyors and Designers

Flat 3 10A Norfolk Road, Littlehampton,
West Sussex BN17 5PL
Mobile: 07889 651301
E-mail: brycesonshaw@btinternet.com

Project:
Proposed alterations; 83Tarrant Street Arundel BN18 9DN

Drawing:
First floor as existing

For:
Mr. & Mrs. P. Hitchen

Drawn:	Date:
PKS	**June 2026**
Scales: **1:50**	No: **3462/01/04**

To scale when printed on A3