


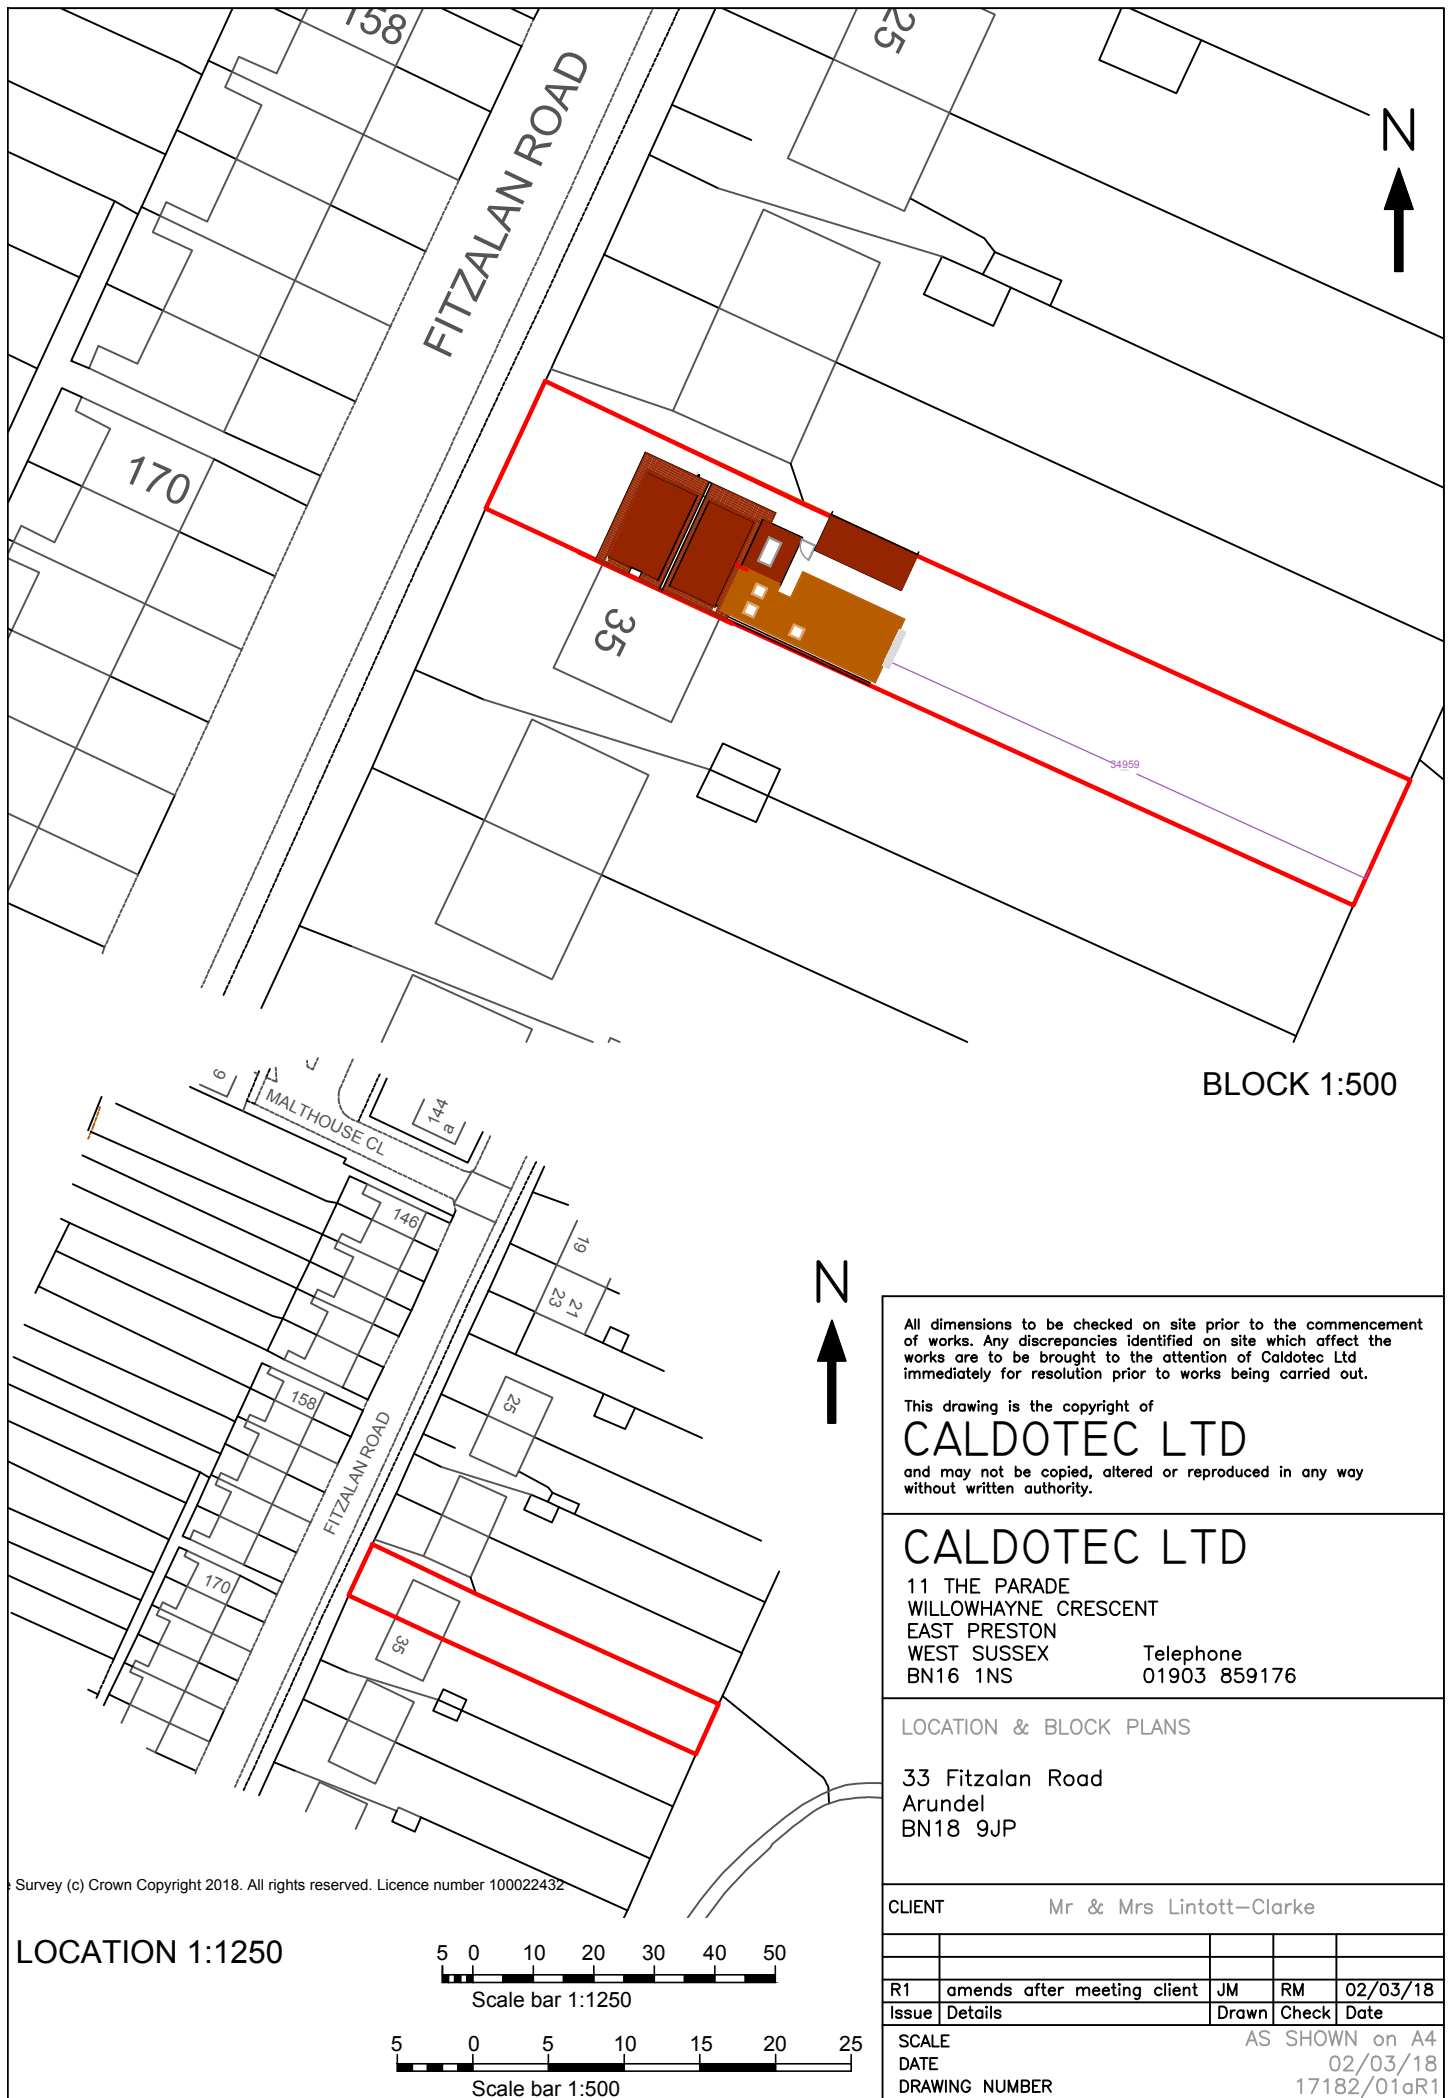

All dimensions to be checked on site prior to the commencement of works. Any discrepancies identified on site which affect the works are to be brought to the attention of Caldotec Ltd immediately for resolution prior to works being carried out.

This drawing is the copyright of

CALDOTECH LTD

and may not be copied, altered or reproduced in any way without written authority.

CALDOTECH LTD

11 THE PARADE
WILLOWHAYNE CRESCENT
EAST PRESTON
WEST SUSSEX
BN16 1NS

Telephone
01903 859176

LOCATION & BLOCK PLANS

33 Fitzalan Road
Arundel
BN18 9JP

CLIENT Mr & Mrs Lintott-Clarke

R1	amends after meeting client	JM	RM	02/03/18
Issue	Details	Drawn	Check	Date

SCALE AS SHOWN on A4
DATE 02/03/18
DRAWING NUMBER 17182/01aR1