


This drawing has been prepared for the purpose of gaining planning permission only and does not purport to be a working or contractual drawing and should not be used for any building or contractual purposes. This drawing has been prepared based on survey drawings and information prepared by others. All dimensions and levels on all drawings must be checked and verified on site before commencement of works

© VICTORIA HOLLAND ARCHITECTURE LTD 2019

GENERAL NOTES


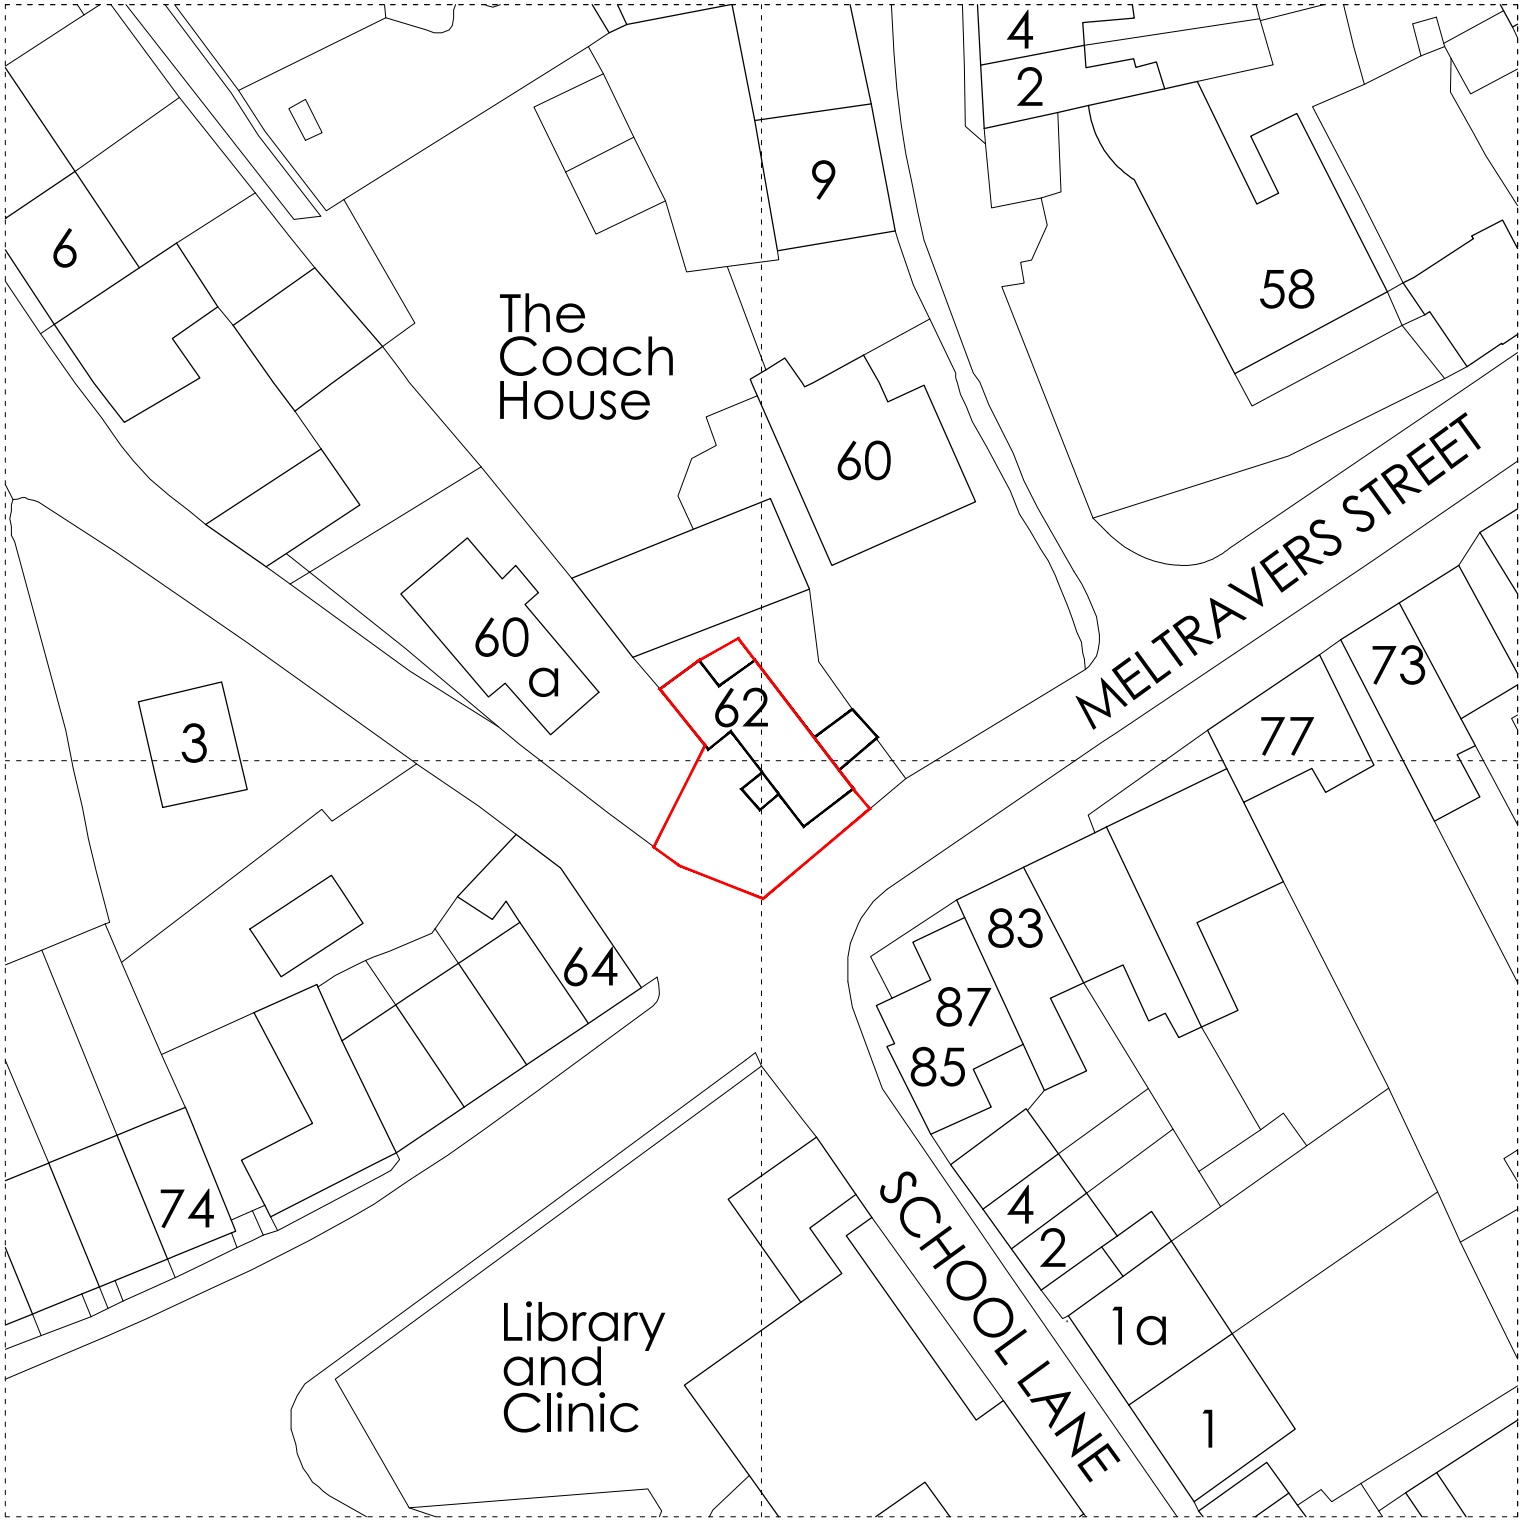


62 Maltravers Street
Arundel West Sussex
B N 1 8 9 B Q

LOCATION AND BLOCK PLAN

DATE. APRIL 2019
SCALE. 1:500 1:200 @ A3
JOB No. 1069
DRWG No. 101 Rev.

Produced on 04 April 2019 from the Ordnance Survey National Geographic Database and incorporating surveyed revision available at this date. This map shows the area bounded by 501423,106925 501423,107025 501523,107025 501523,106925
Reproduction in whole or part is prohibited without the prior permission of Ordnance Survey.
Crown copyright 2019. Supplied by copla ltd trading as UKPlanningMaps.com a licensed Ordnance Survey partner (100054135).
Data licenced for 1 year, expiring 04 April 2020. Unique plan reference: v1c/335898/456687

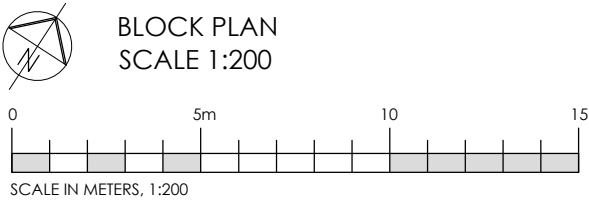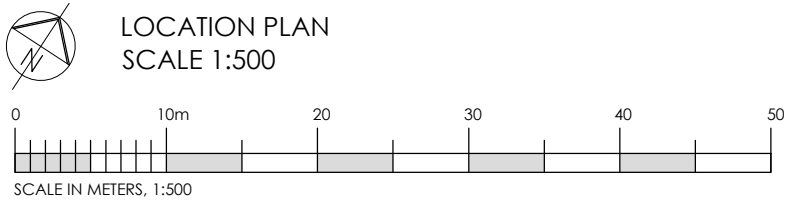

VICTORIA
HOLLAND
ARCHITECTURE

Victoria Holland RIBA
71 Peppering High Barn - Burpham
Arundel - West Sussex - BN18 9RN
Tel 01903 882923