


This drawing has been prepared for the purpose of giving planning permission only and does not purport to be a working or contractual drawing and should not be used for any building or contractual purposes. This drawing has been prepared based on survey drawings and information prepared by others. All dimensions and levels on all drawings must be checked and verified on site before commencement of works

© VICTORIA HOLLAND ARCHITECTURE LTD 2019

GENERAL NOTES

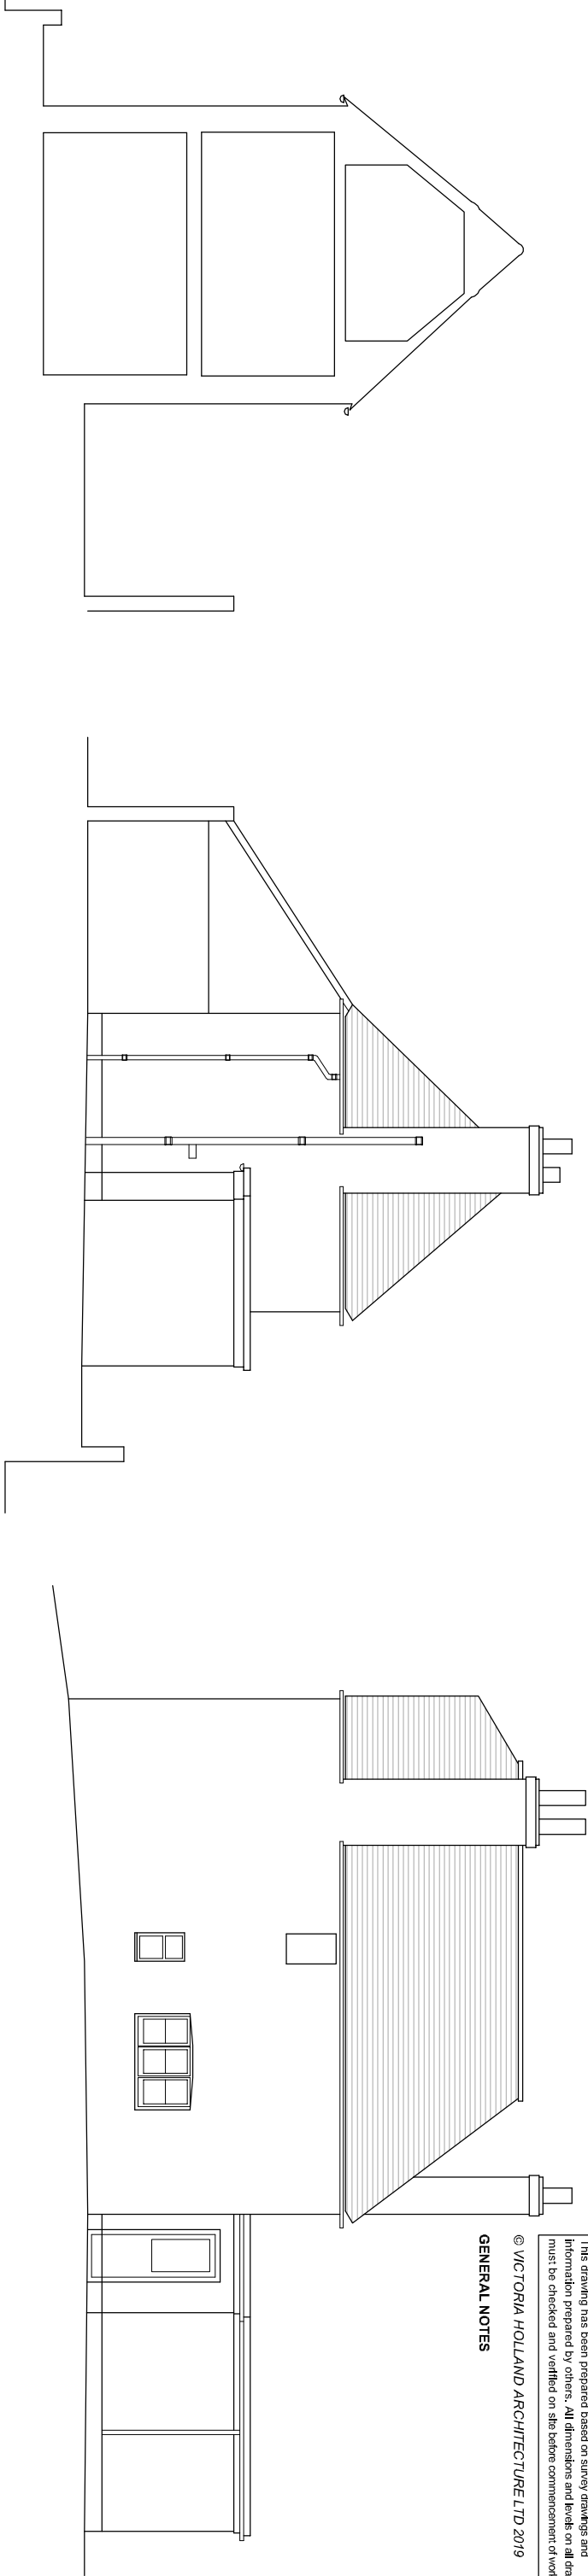


SECTION A - A

ELEVATION 4

ELEVATION 3

KEY: (not to scale)

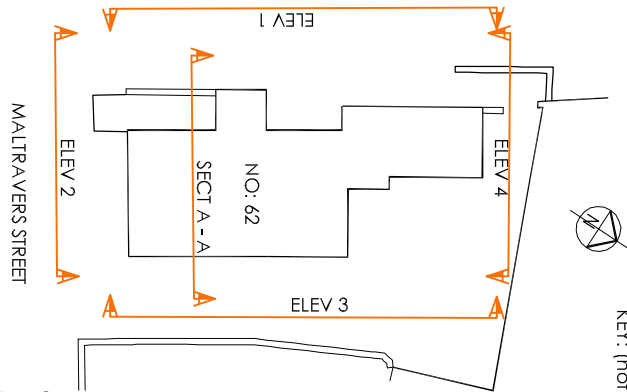

62 Maltravers Street
Arundel West Sussex
B N 1 8 9 B Q


EXISTING ELEVATIONS

DATE: APRIL 2018
SCALE: 1:100 @ A3
JOB No. 1069
DRWG No. 103 Rev.

ELEVATION 2

ELEVATION 1

EXISTING ELEVATIONS AND SECTION AA
SCALE 1:100

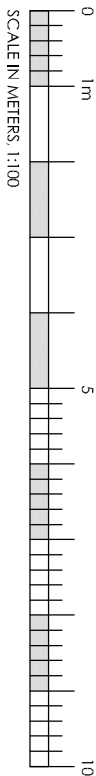

VICTORIA
HOLLAND
ARCHITECTURE

Victoria Holland RIBA
71 Peppering High Barn - Burpham
Arundel - West Sussex - BN18 9RN
Tel 01903 882923