


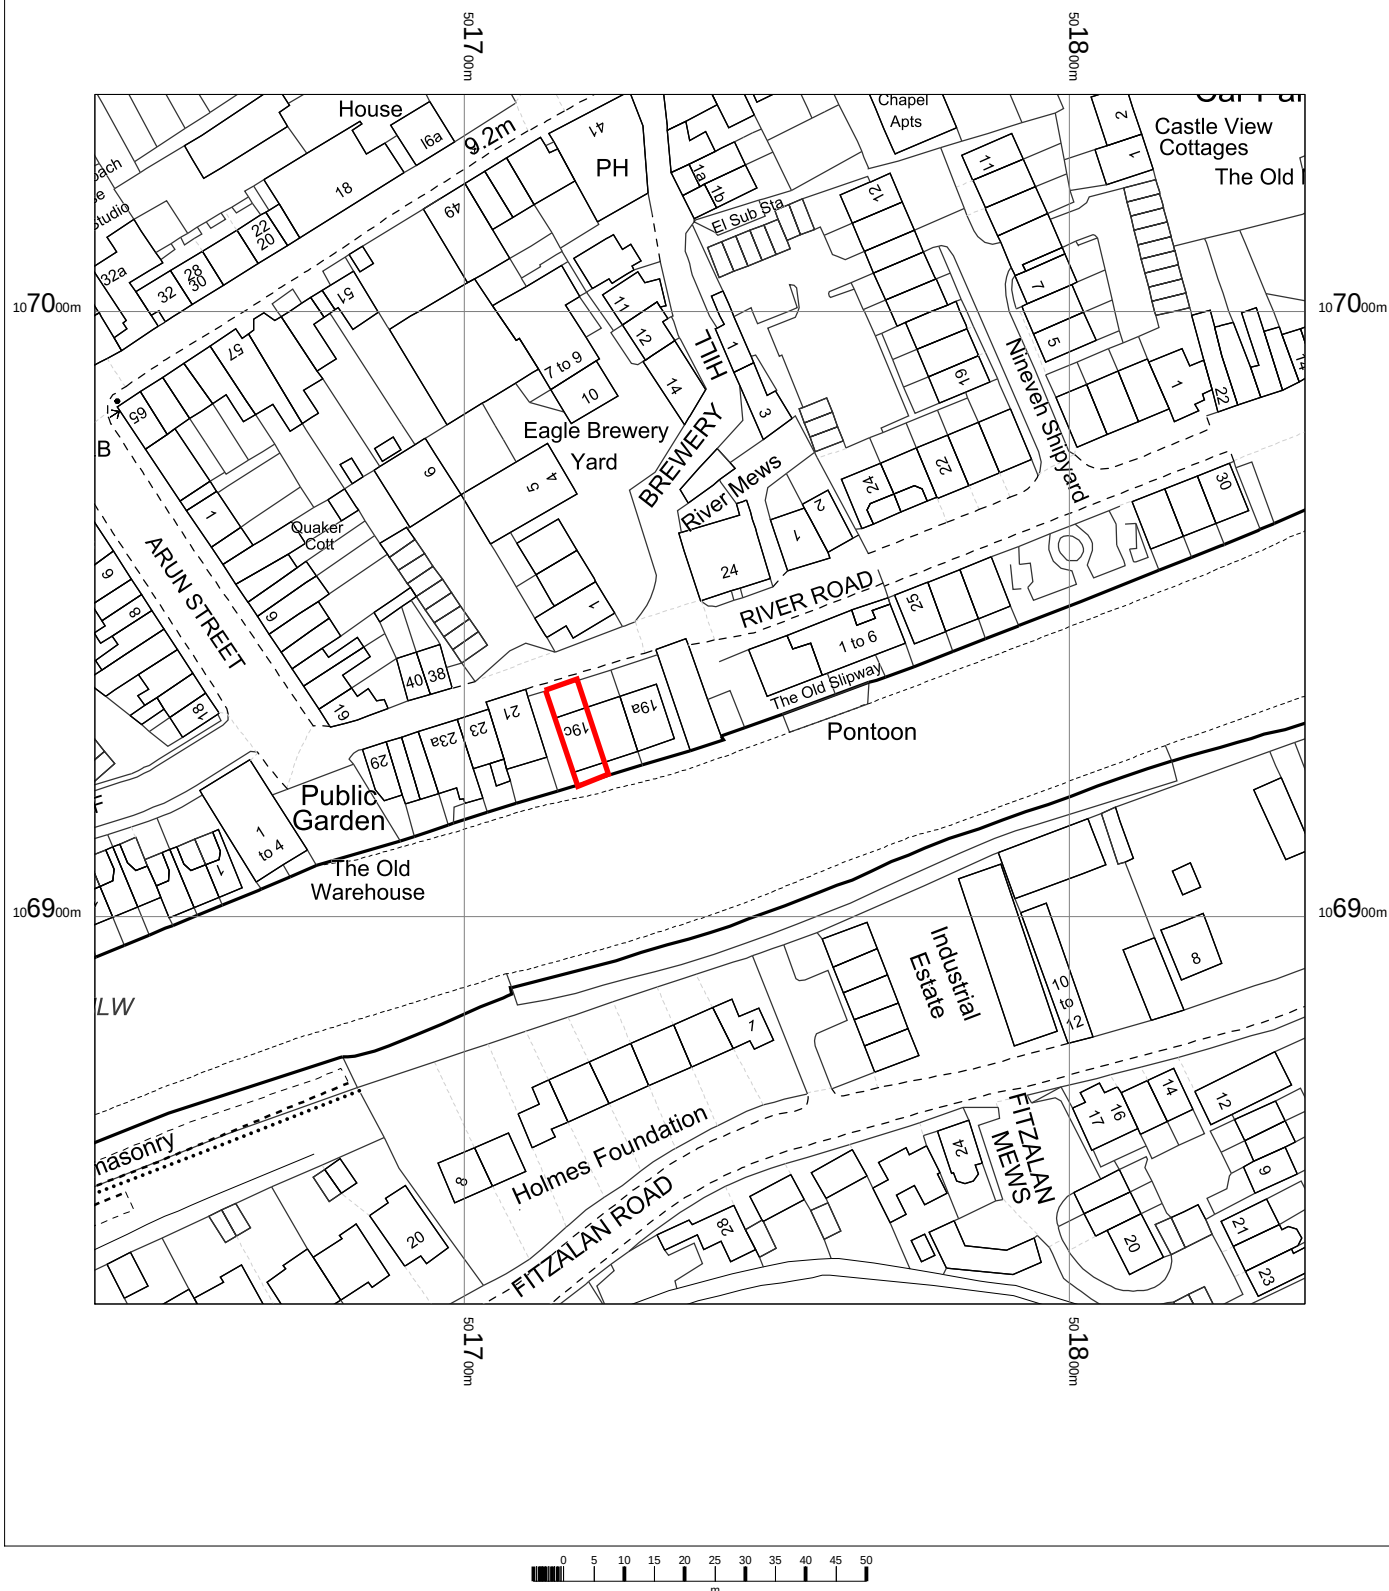


Riversong 19c River Road
Arundel BN18 9EY
Ref. 2748

OS MasterMap 1250/2500/10000 scale
Wednesday, March 31, 2021, ID: CM-00950897
www.centremapslive.co.uk

1:1250 scale print at A4, Centre: 501739 E, 106936 N

©Crown Copyright Ordnance Survey. Licence no. 100019980

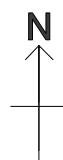

Surveyors and Designers

Building design
Planning
Surveys
Glazed structures



Bryceson Shaw Associates

Tel/Fax 01903 734381
E-mail brycesonshaw@btinternet.com