




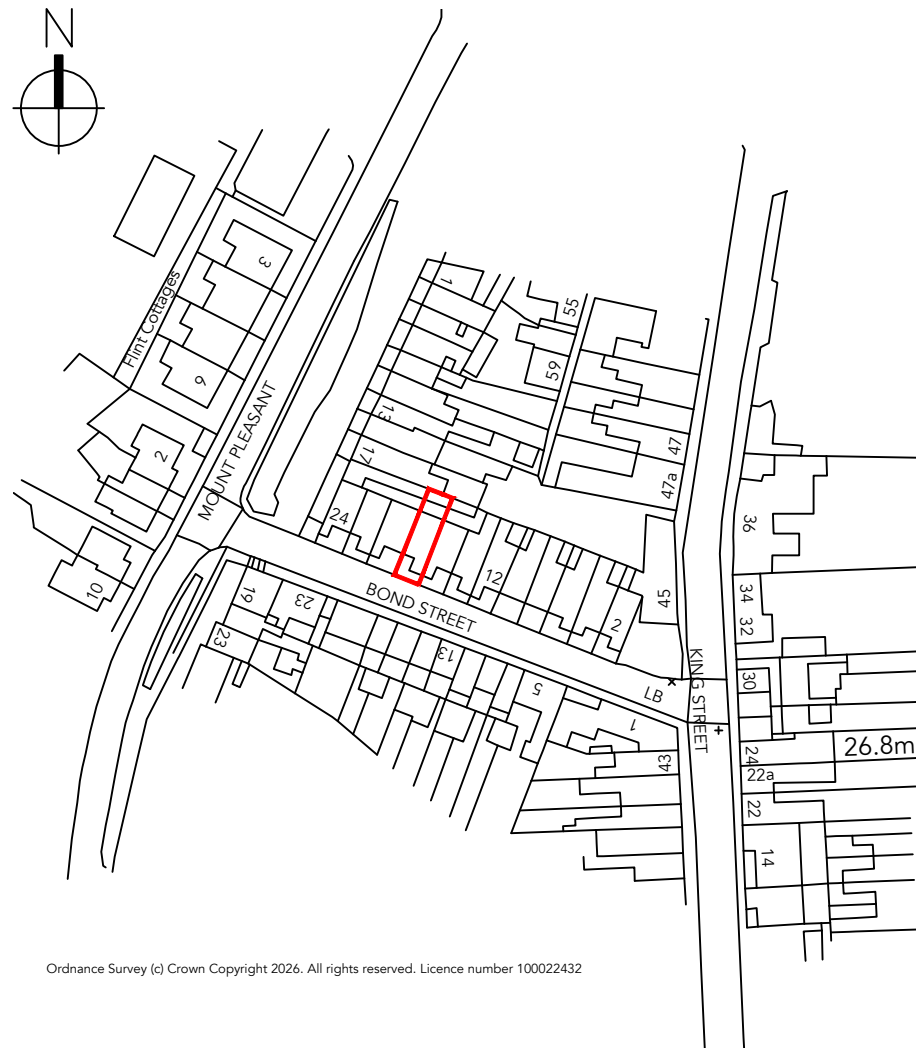

Site Location Plan
1:1250

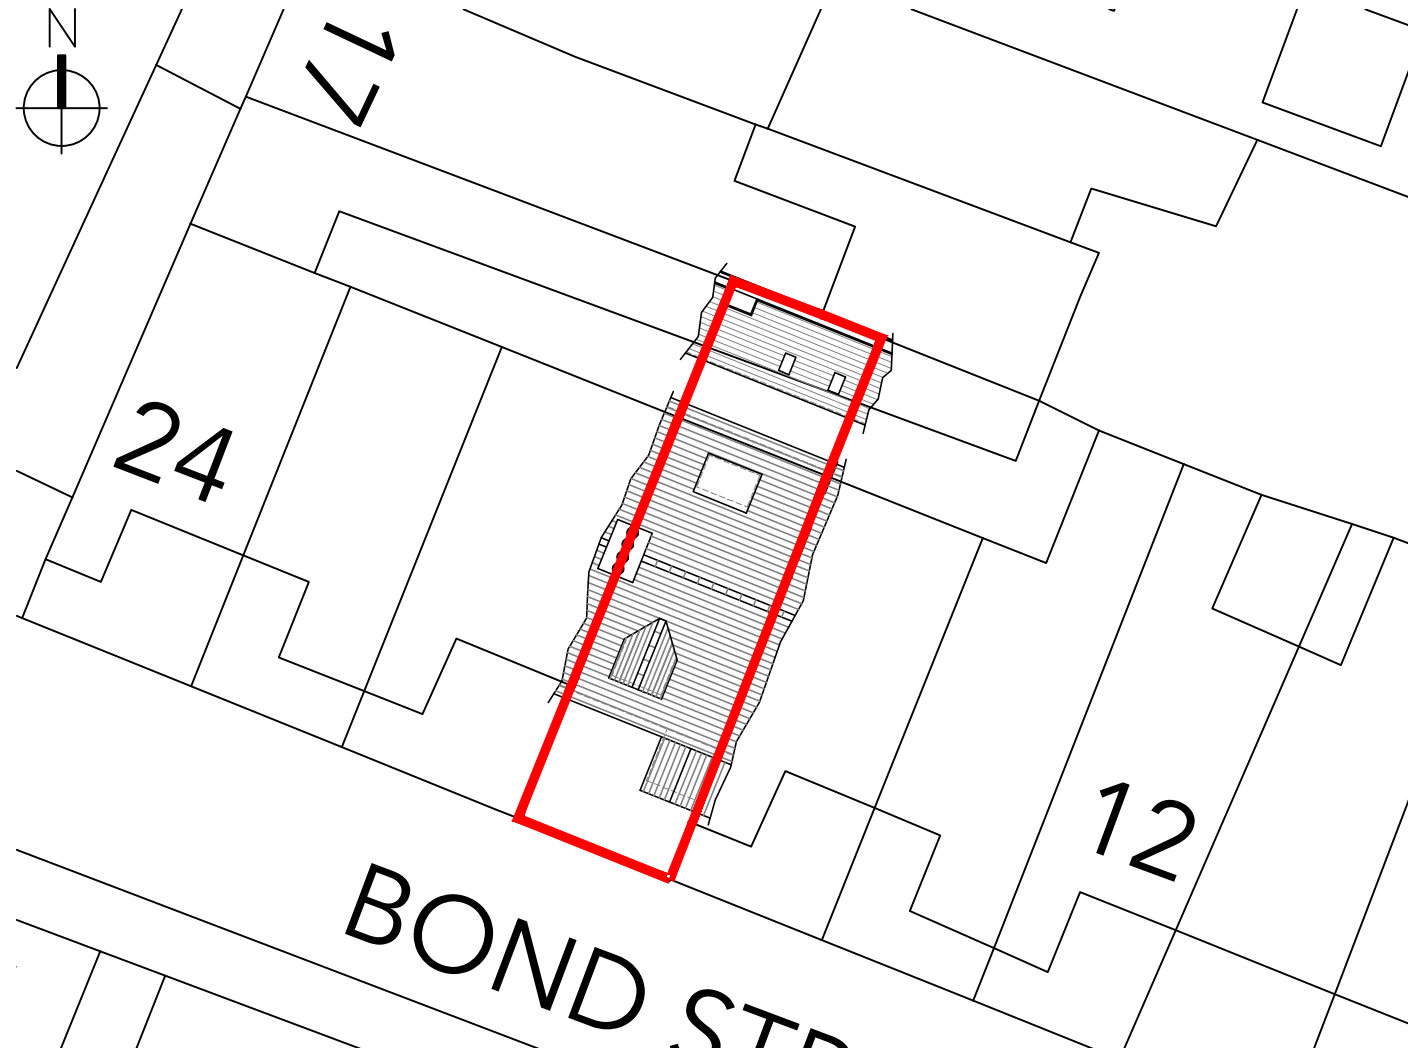

Block Plan
1:200

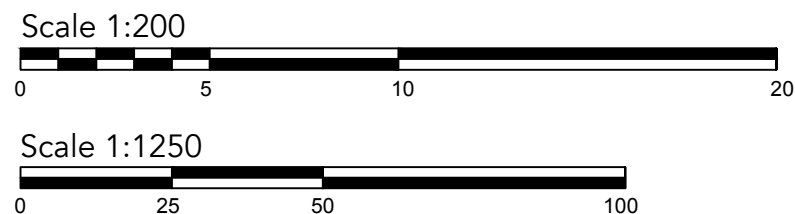

Notes:

Revisions:

This drawing is the property of Fuller Architects and is not to be copied reproduced, retained or disclosed to any unauthorised person either wholly or in part without prior consent. Do not scale from this drawing except for Planning purposes. Use all figured dimensions only. All figured dimensions to be checked on site prior to construction. All discrepancies, errors and omissions to be reported to Fuller Architects prior to construction. Layout and dimensions existing building to be checked on site.

Job Title

18 Bond Street, Arundel

Client

Ms. J. Webb

Drawing Name

Location and Block Plan -
Proposed

Drawing Status

Planning

Drawn by ML

Date Jul 26

Checked by DF

Date Jul 26

Drawing Scale

1:1250, 1:200 at A3

Drawing No

Revision

260012/ 05