Ex. East Elevation (front)
1:100 @ A3

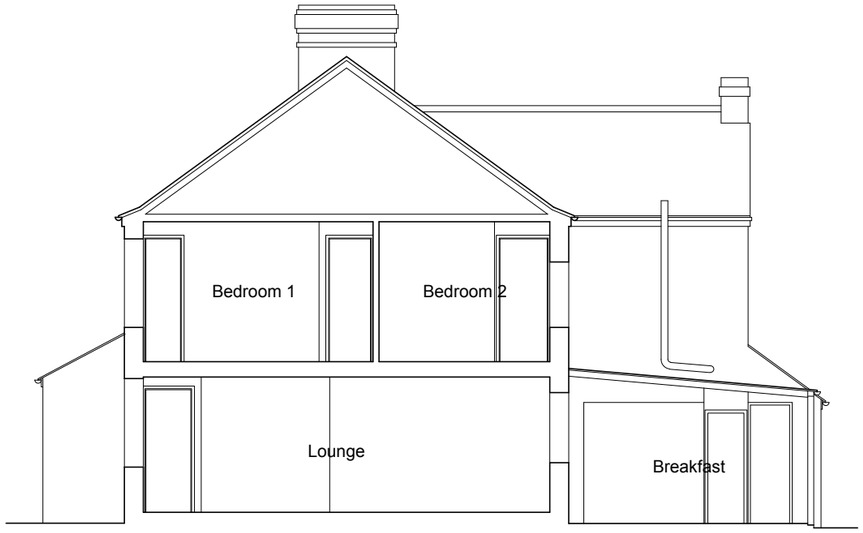

Ex. North Elevation (section)
1:100 @ A3

Ex. West Elevation (rear)
1:100 @ A3

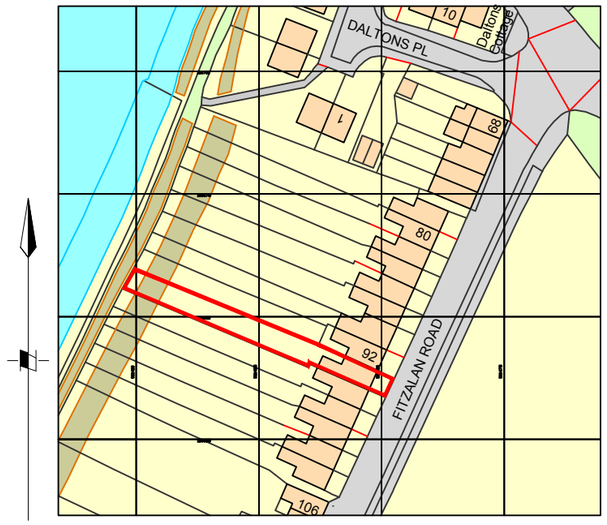

Ordnance Survey, (c) Crown Copyright 2018. All rights reserved. Licence number 100022432

Location Plan
1:1250 @ A3

0m 10.0m 20.0m 30.0m 40.0m 50.0m

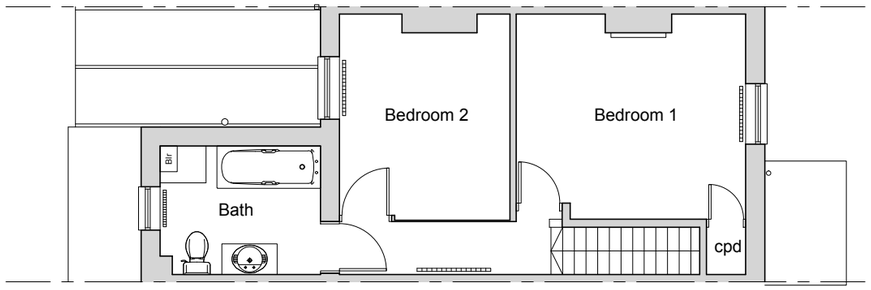

Ex. First floor plan
1:100 @ A3

0m 1.0m 2.0m 3.0m 4.0m 5.0m

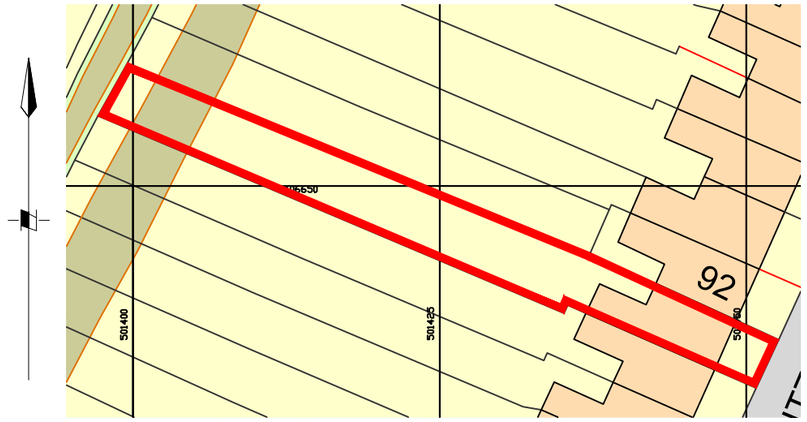

Site / Block Plan
1:500 @ A3

0m 5.0m 10.0m 15.0m 20.0m 25.0m

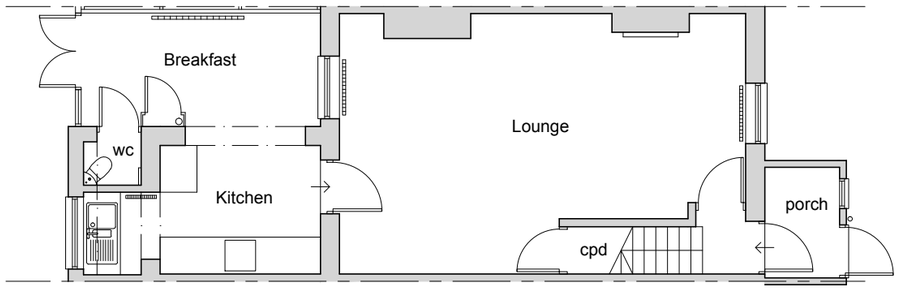

Ex. Ground floor plan
1:100 @ A3

client	project	drawing	date	drawn	drawing no	revision
Lorraine Fenton	Extension at 94 Fitzalan Road Arundel, BN18 9JY	Existing Floor Plans	Mar 18	pd	0253 / 100	-
			scale: 1:100, 1:500, 1:1250 @ A3		CAD file name:	

No dimensions to be scaled from drawing. The contractor should check all dimensions on site.

Peter Davey Ltd
construction consultants
49 Park Drive
Rustington
West Sussex BN16 3DY
Tel: 01903 773105
Mob: 07941 402217
Email: peterdavey67@btinternet.com

ARUN DISTRICT COUNCIL AB/43/18/PDH