
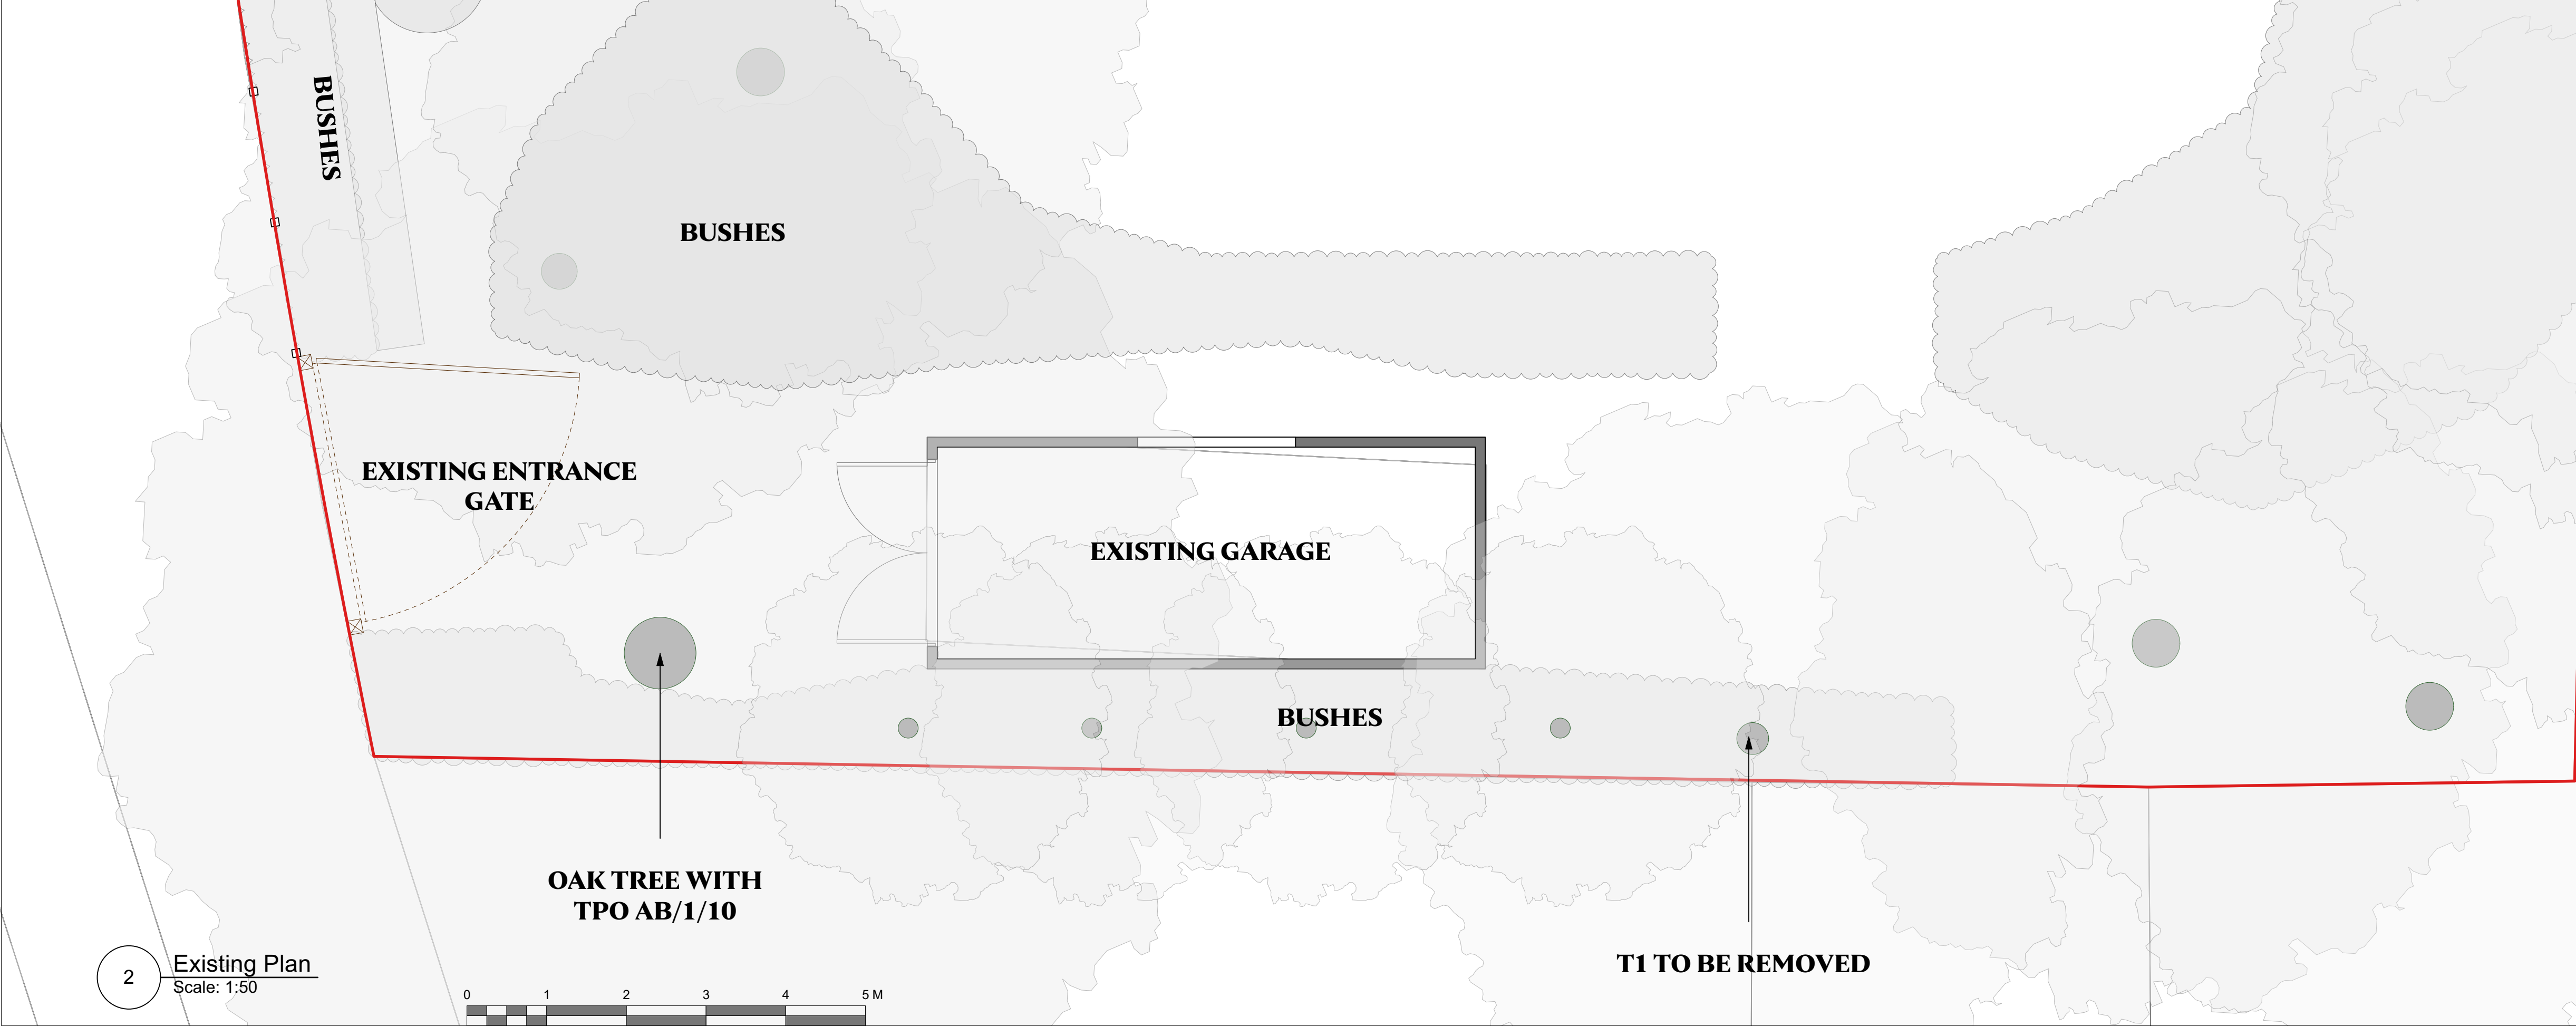
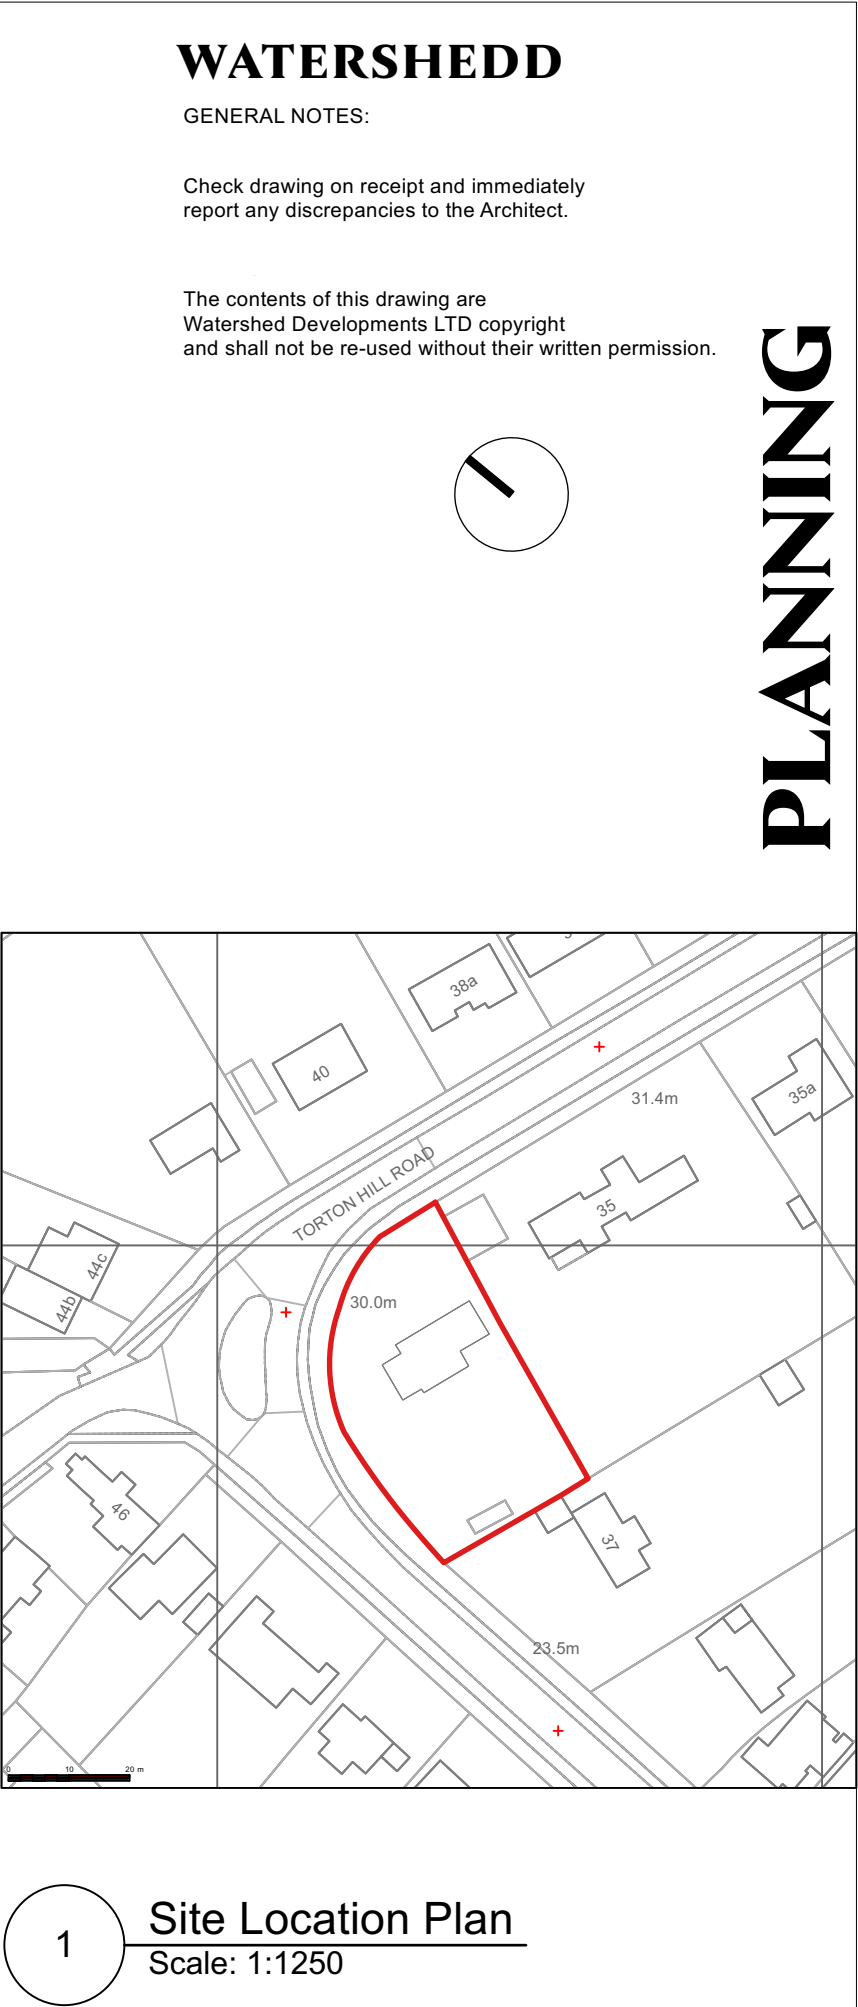
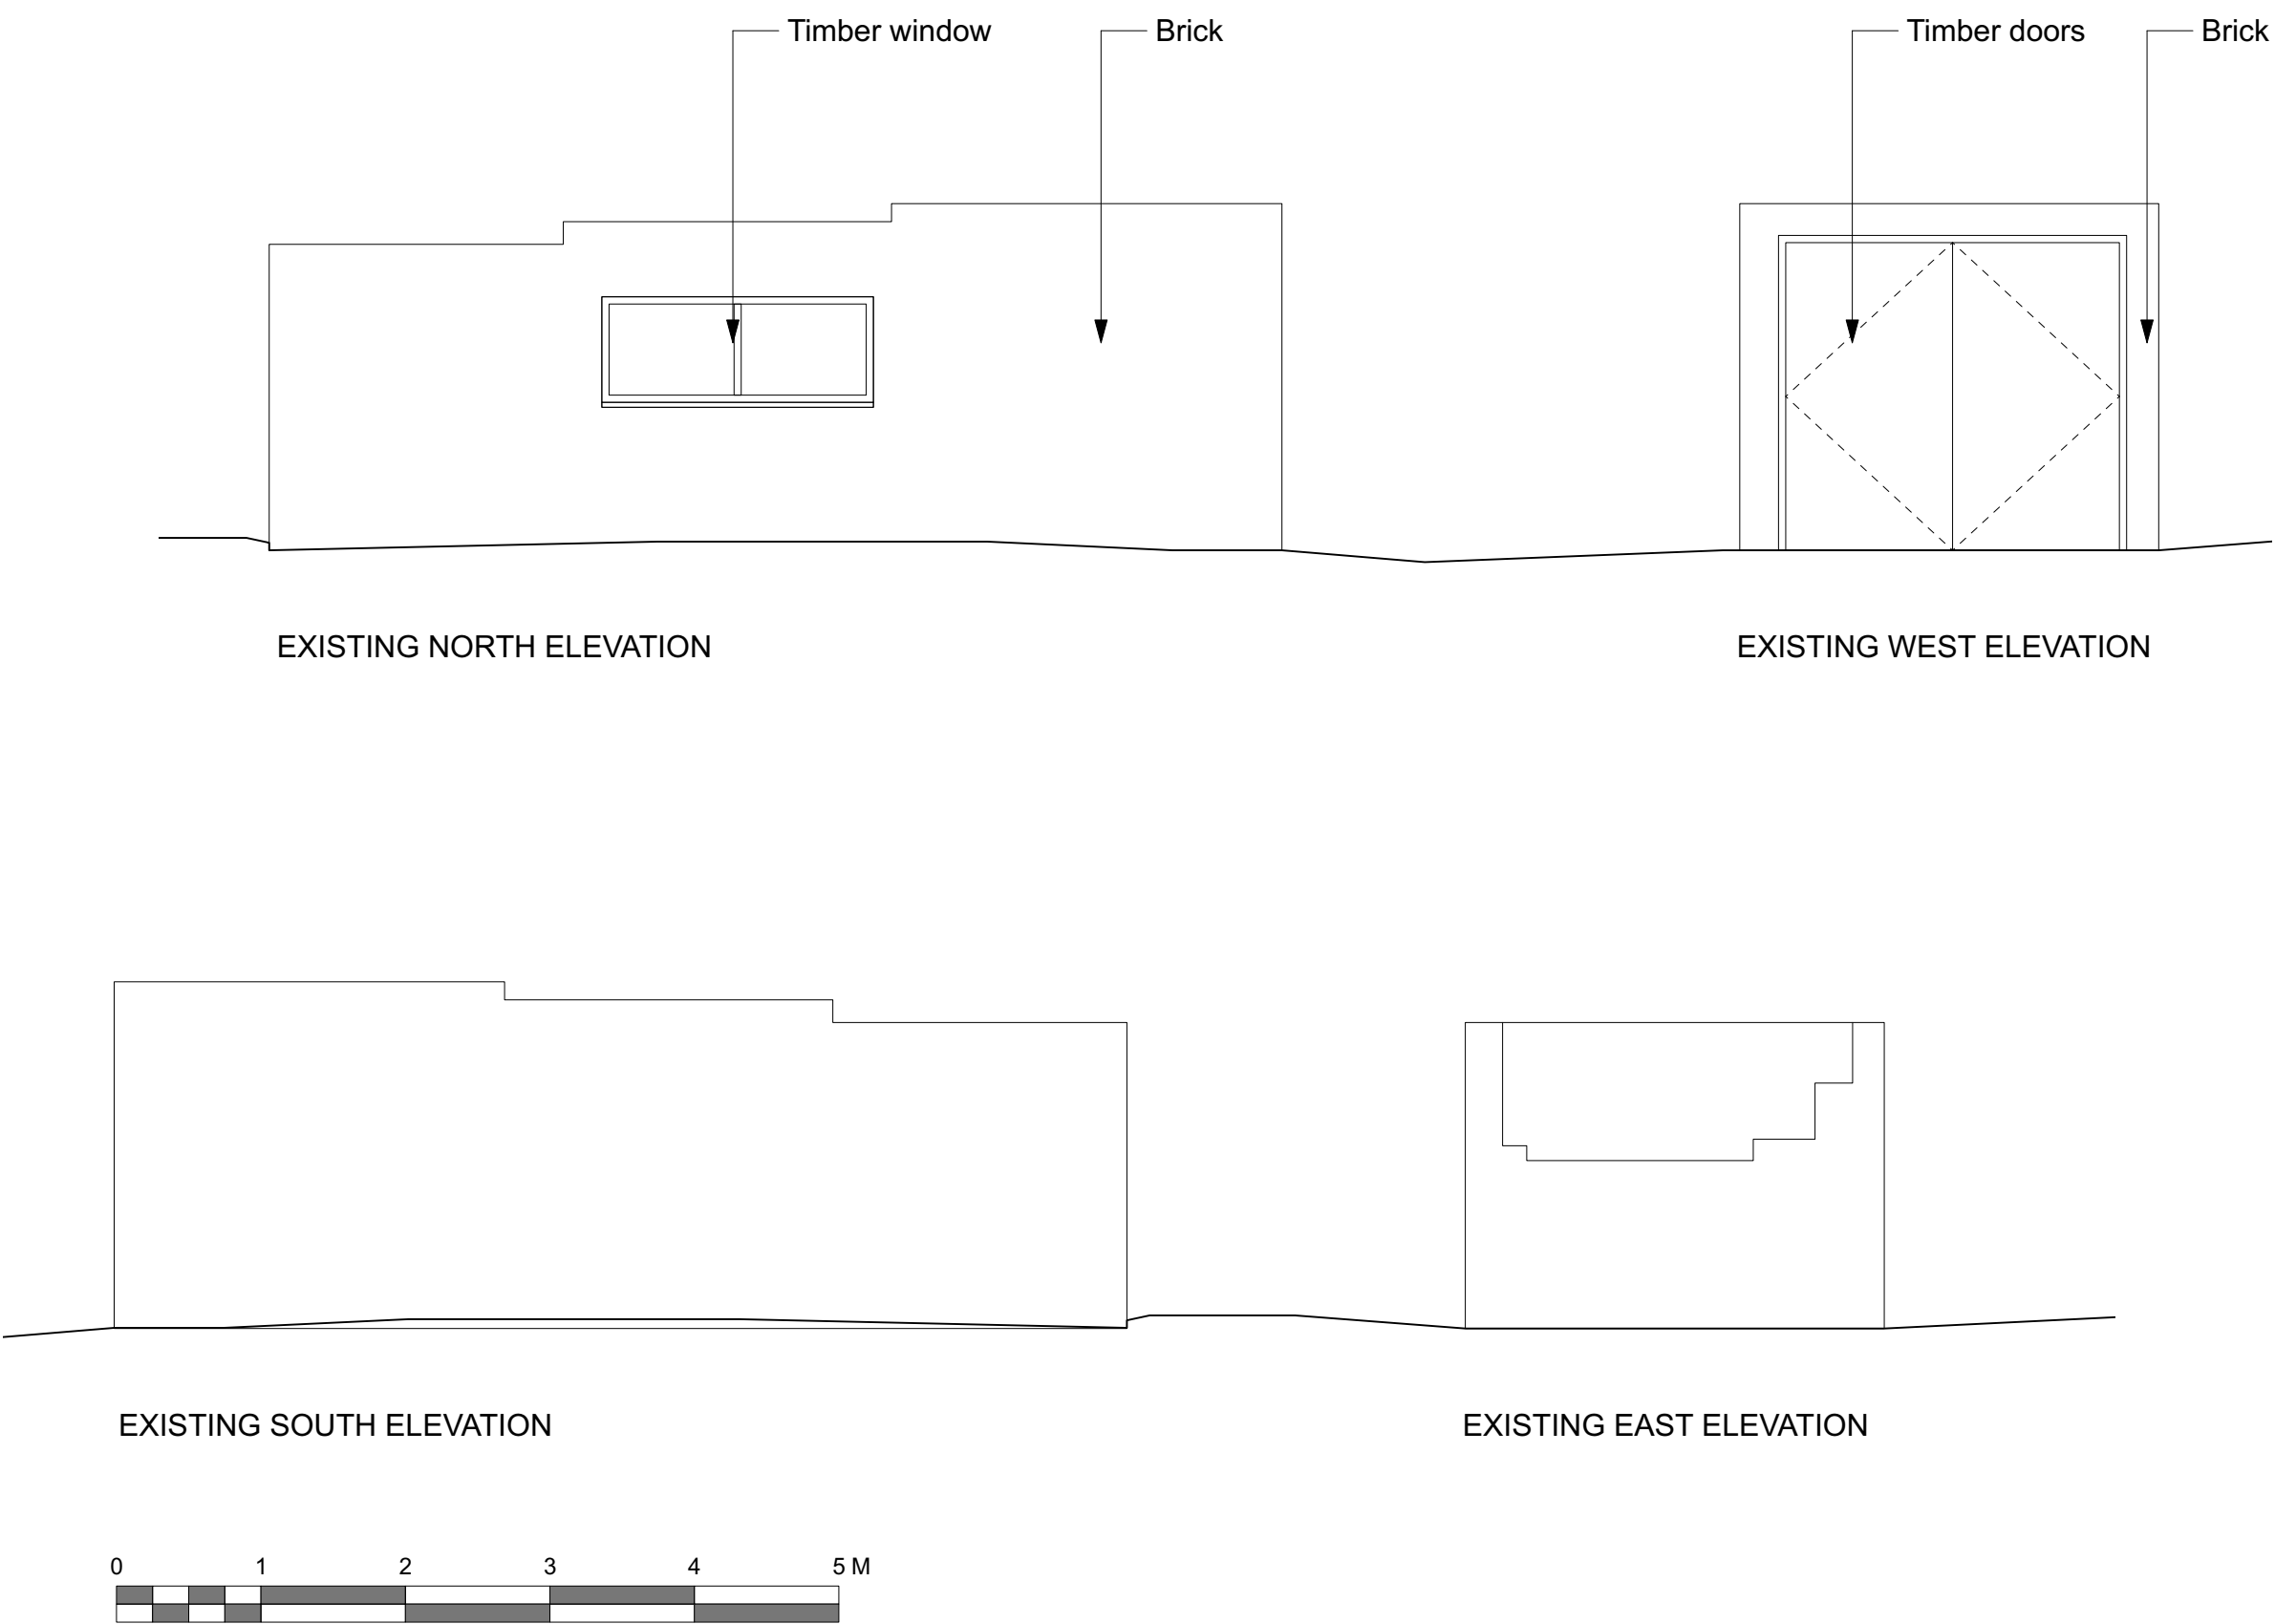


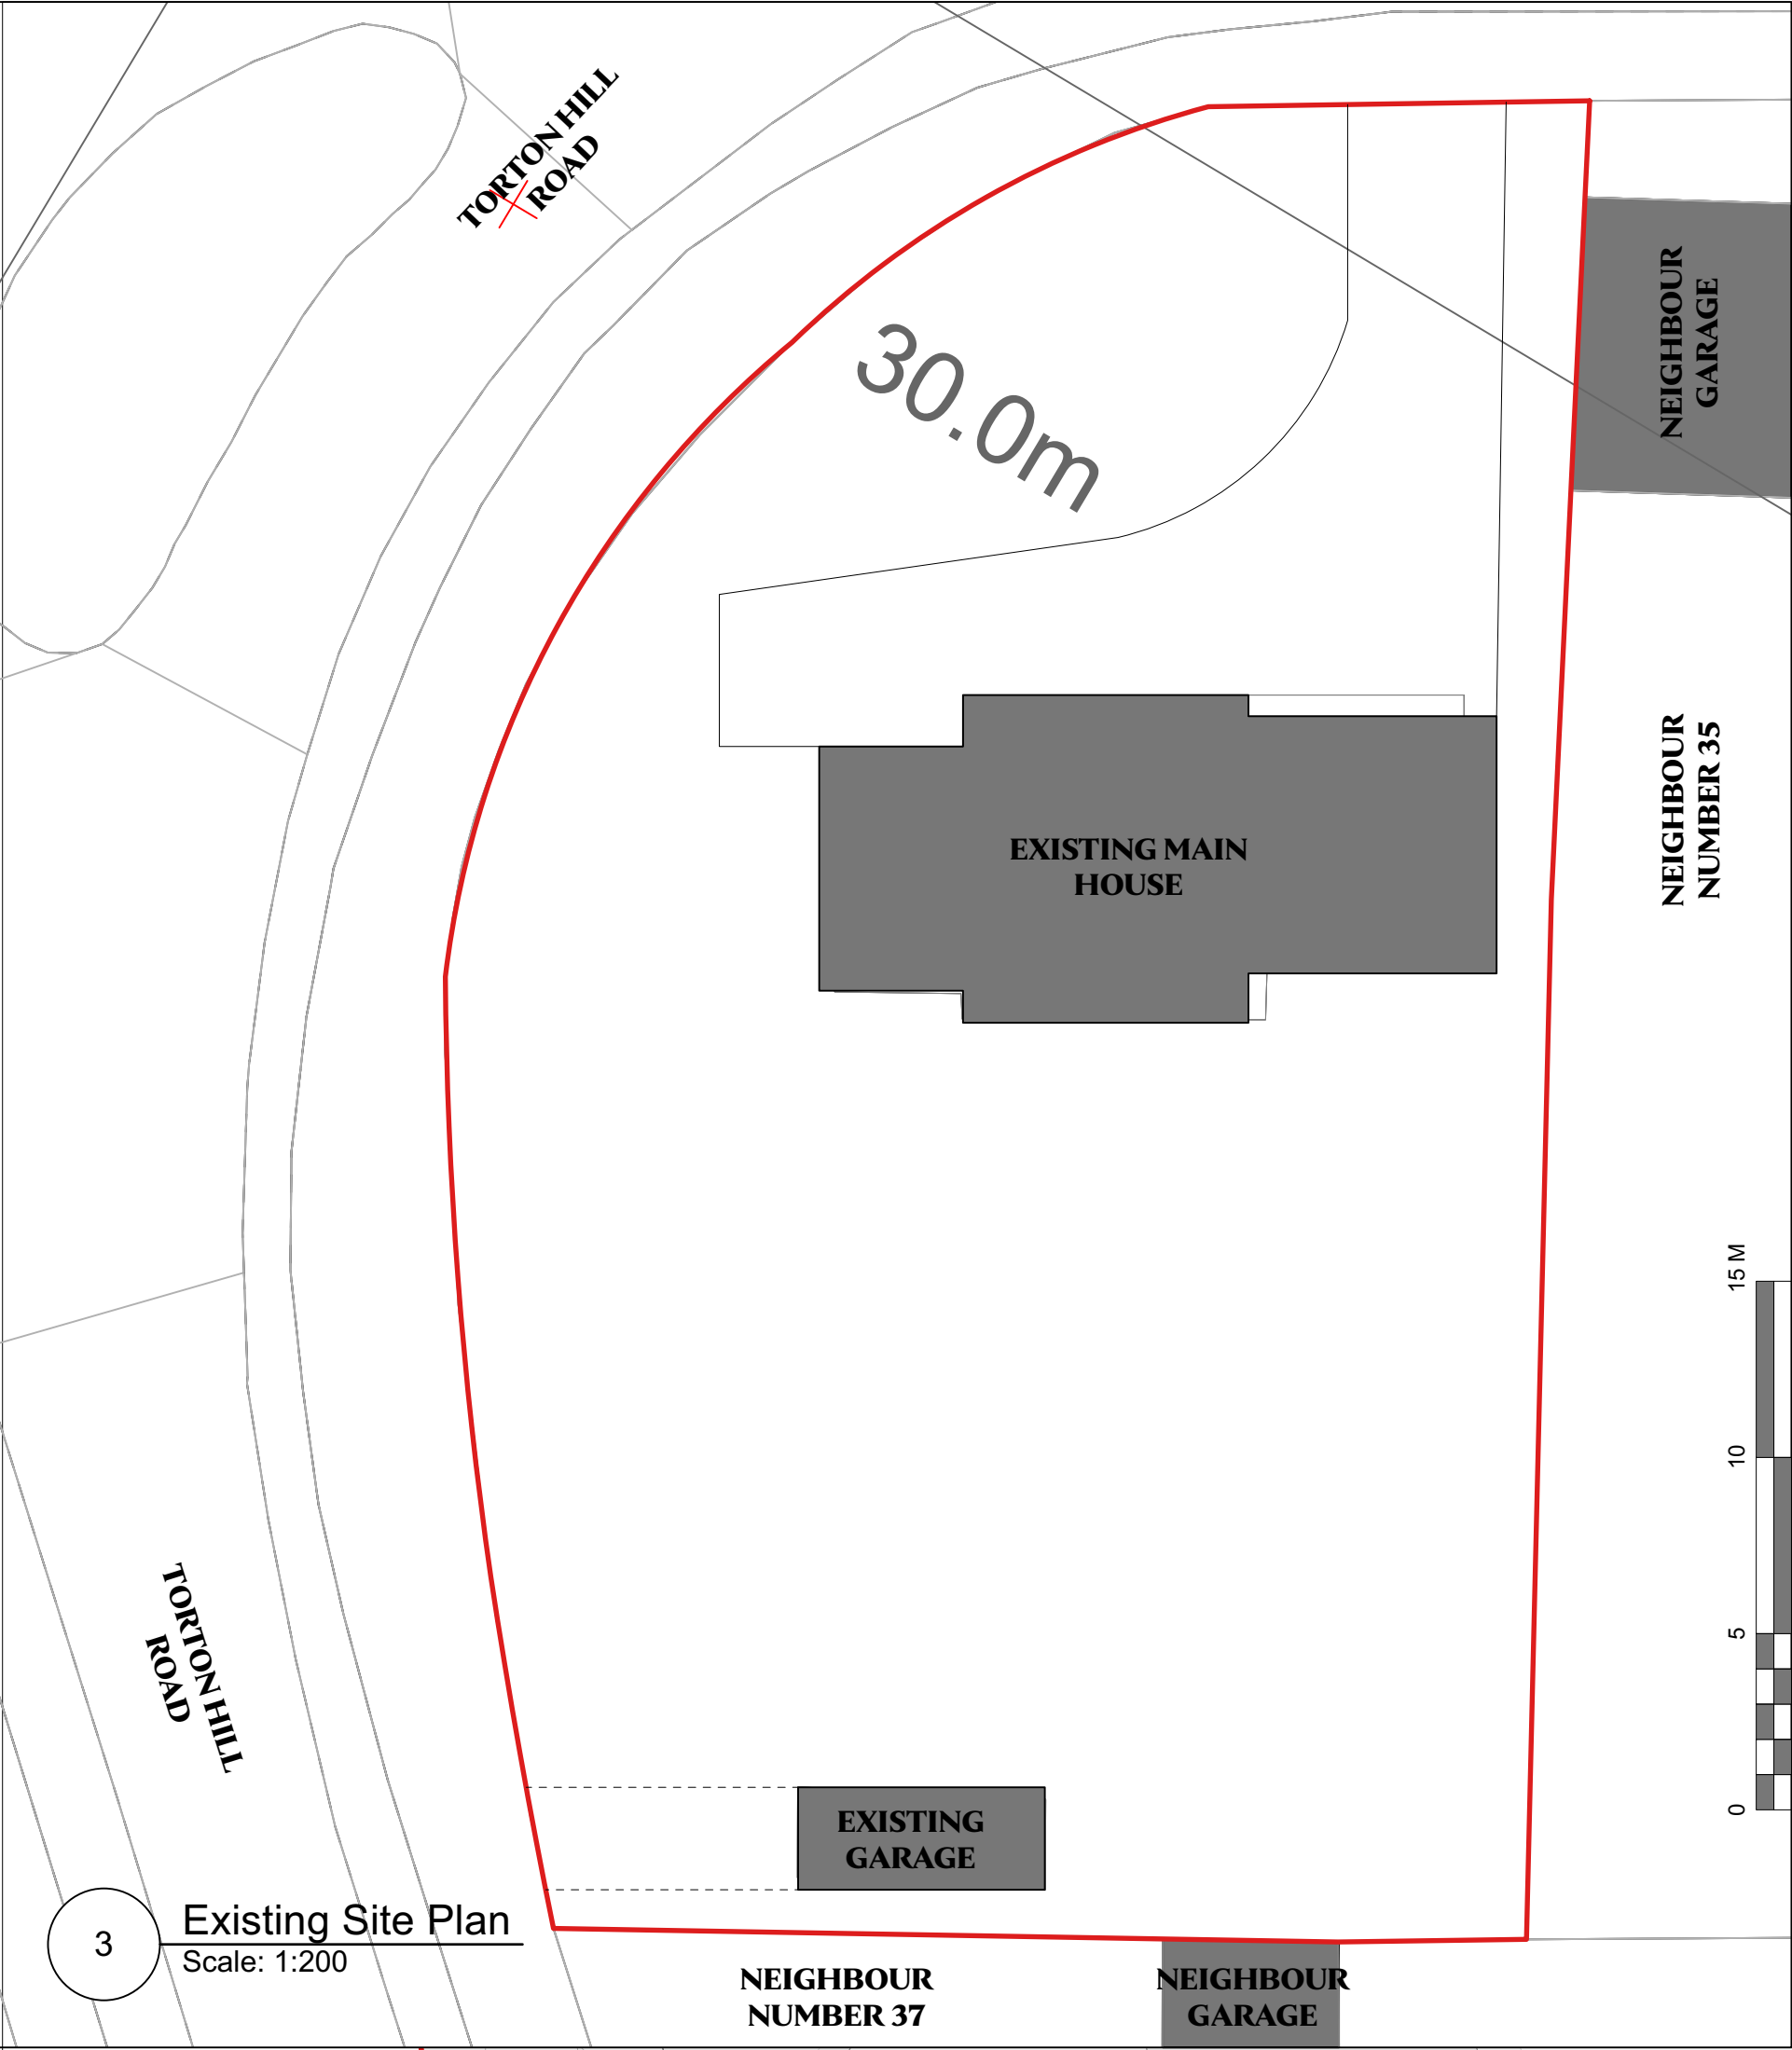

Revisions

Drawing
Existing Plans

Project
Torton Hill Road

Scale
1:200 @ A1
NTS @ A3

Sheet Number
22005-002

Revision

W WATERSHEDD S

WWW.WATERSHEDD.COM
STUDIO@WATERSHEDD.COM
+44 (0) 207 659 0885