ARUN DISTRICT COUNCIL AB/43/25/PD

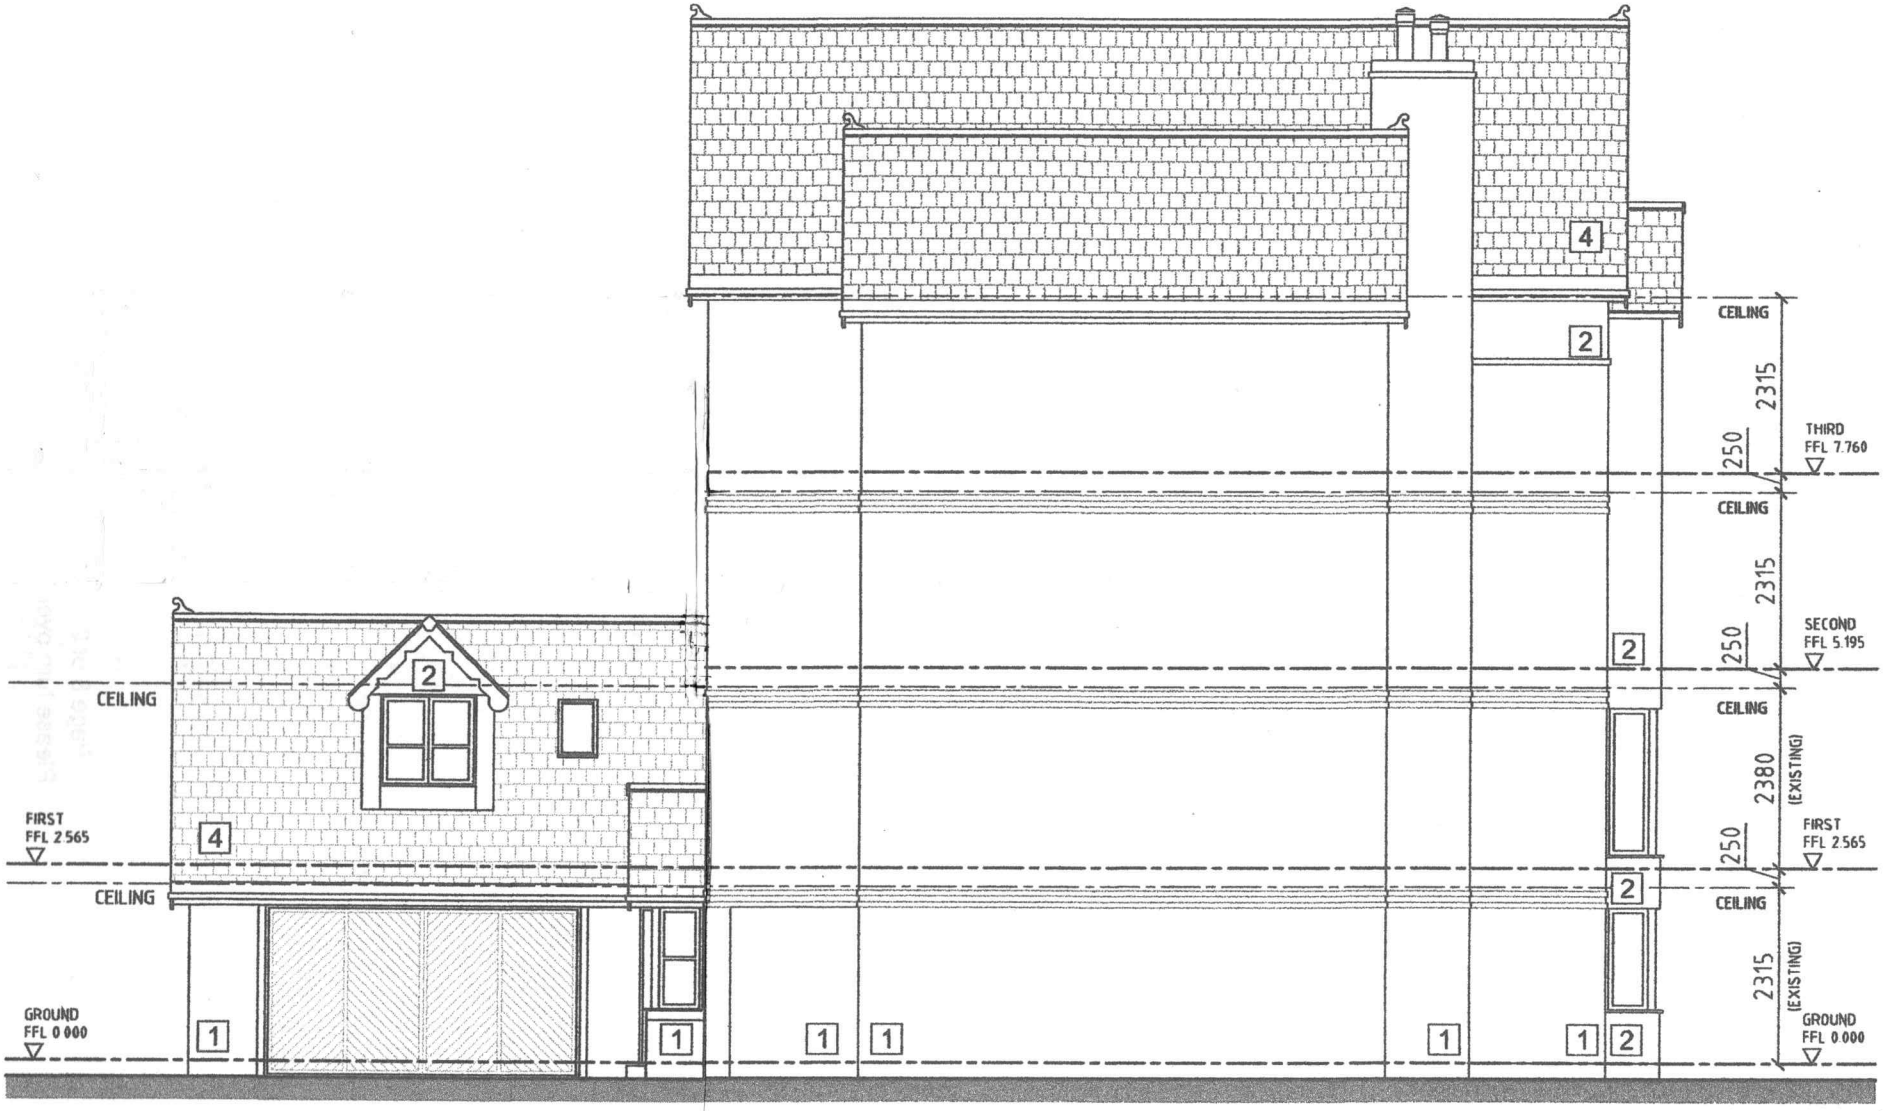


PROPOSED NORTH-EAST ELEVATION

Riverside House
2 Fitzalan Rd
Arundel
BN18 9JS
Scale 1:100