
ARUNDISTRICT COUNCIL AB44/16/L

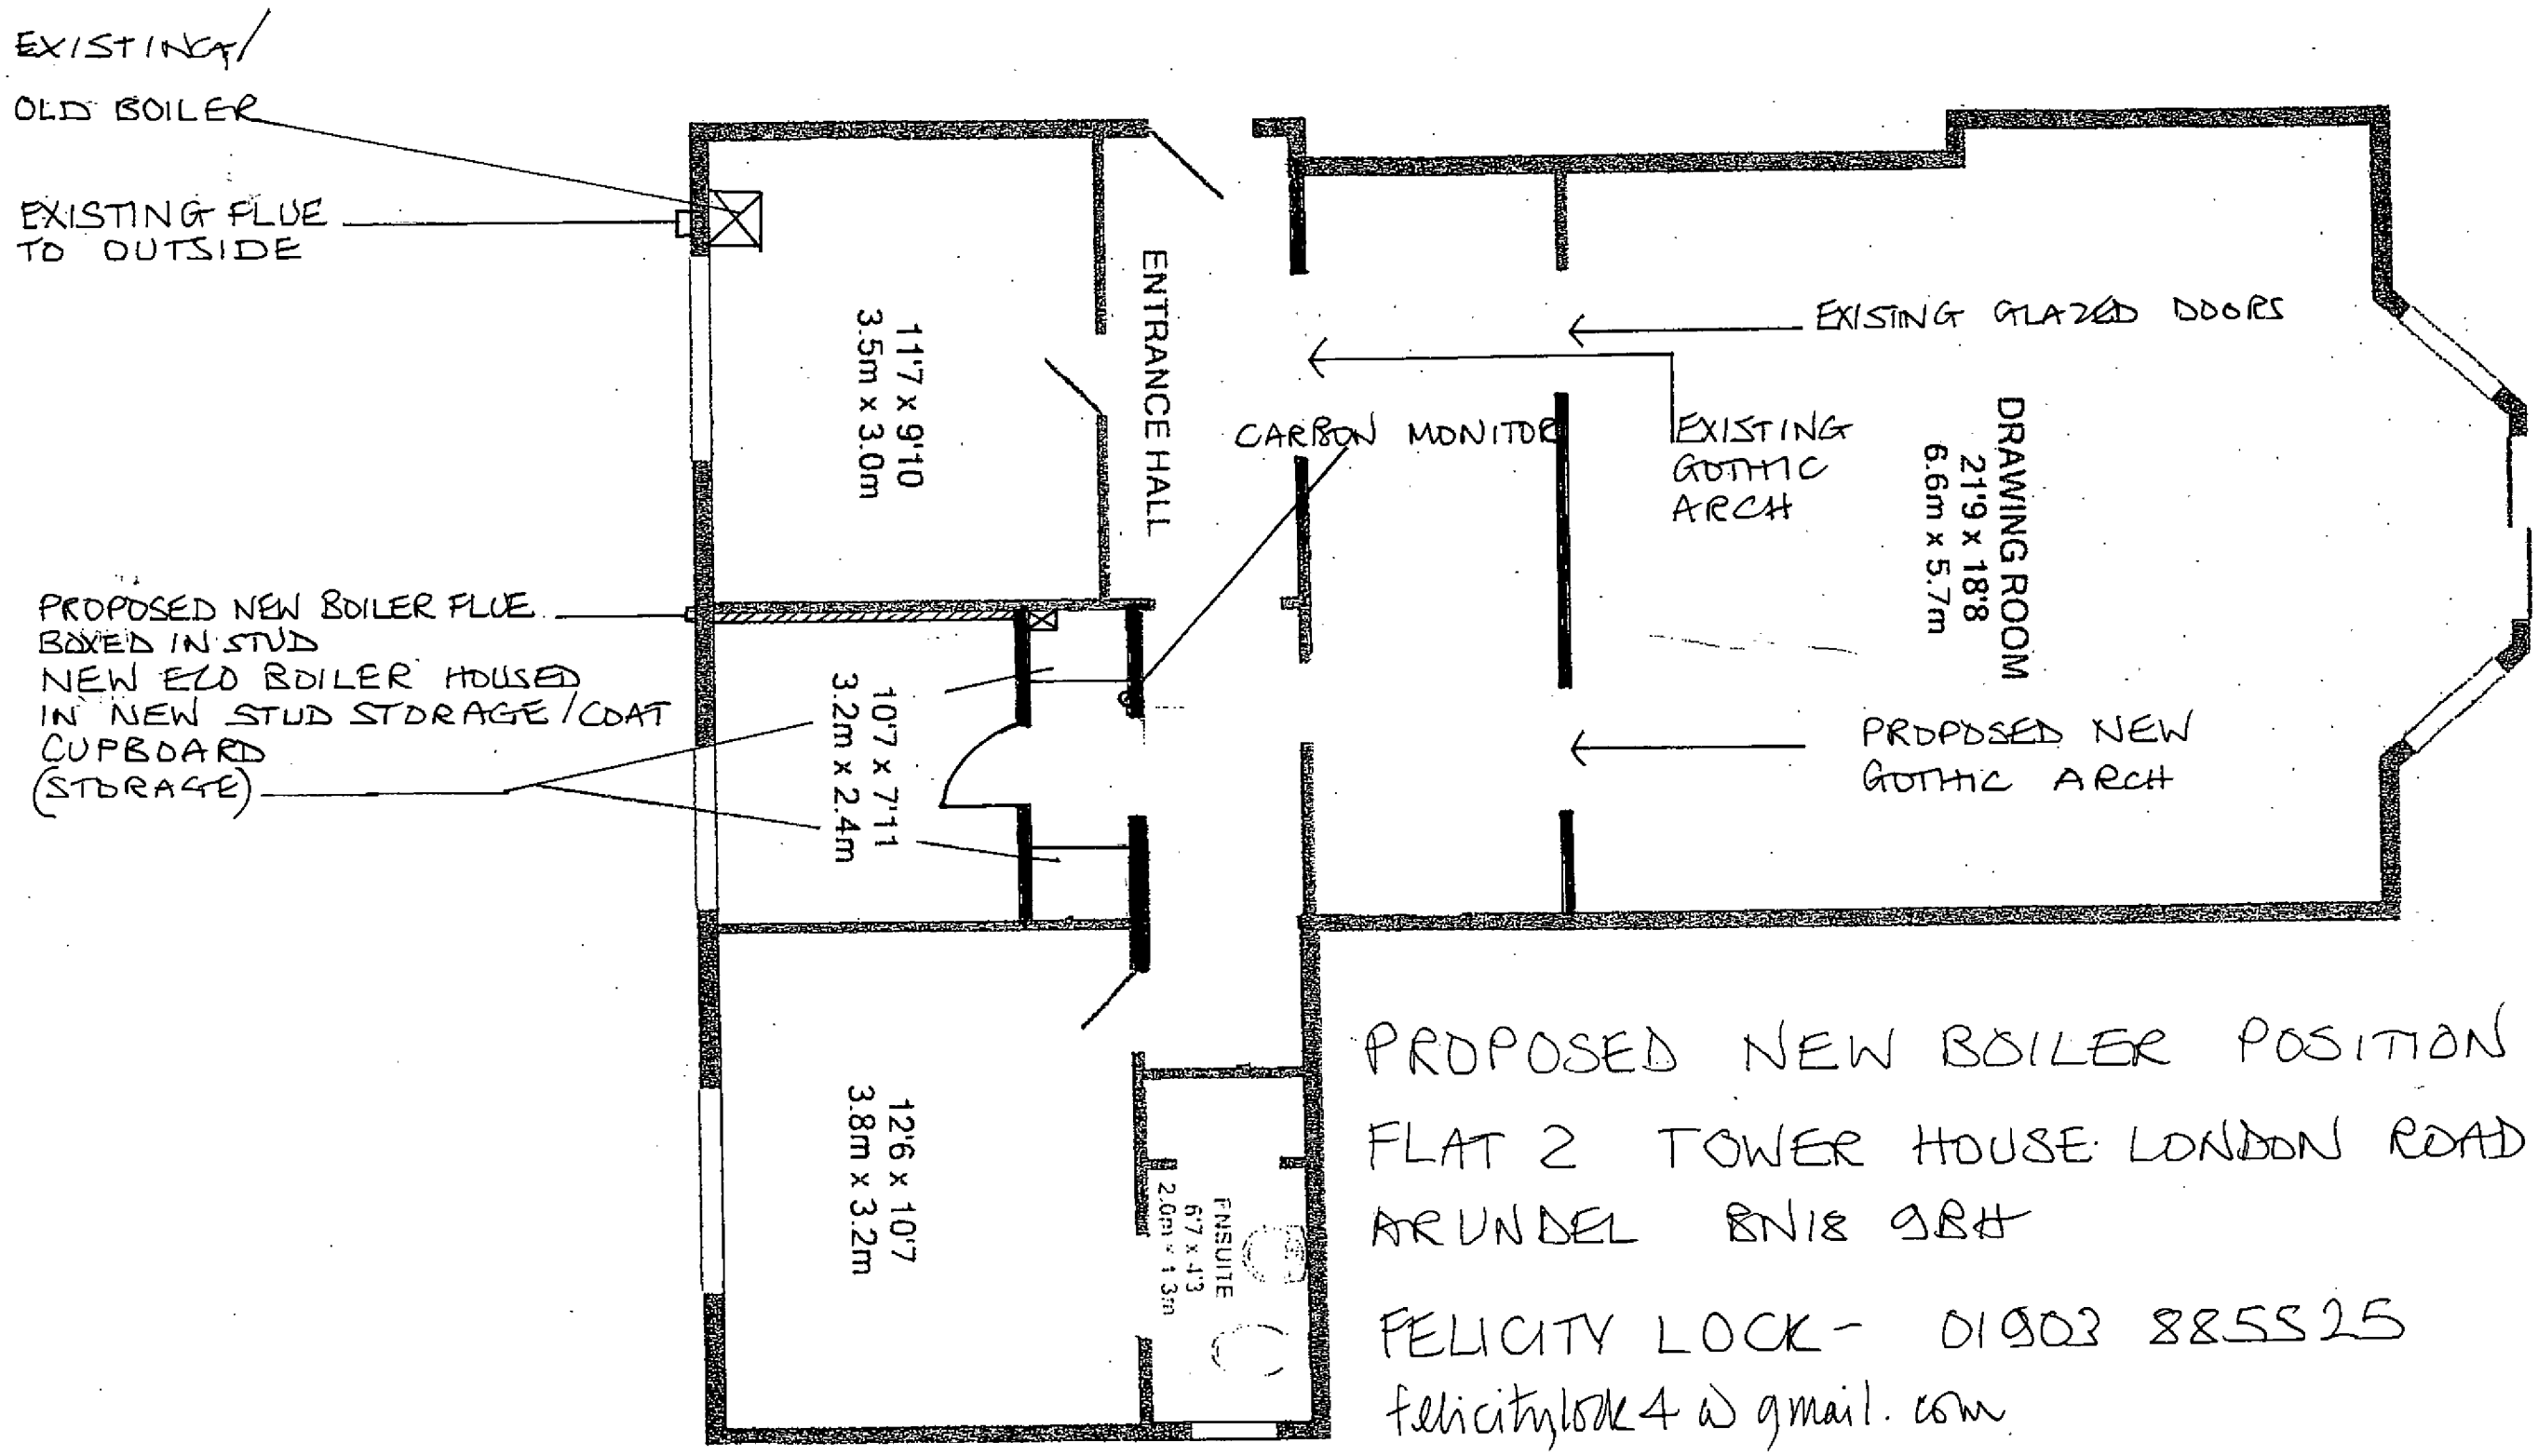

PROPOSED NEW BOILER POSITION

FLAT 2 TOWER HOUSE LONDON ROAD
ARUNDEL BN18 9BH

FELICITY LOCK - 01903 885525
felicitylock4@gmail.com