


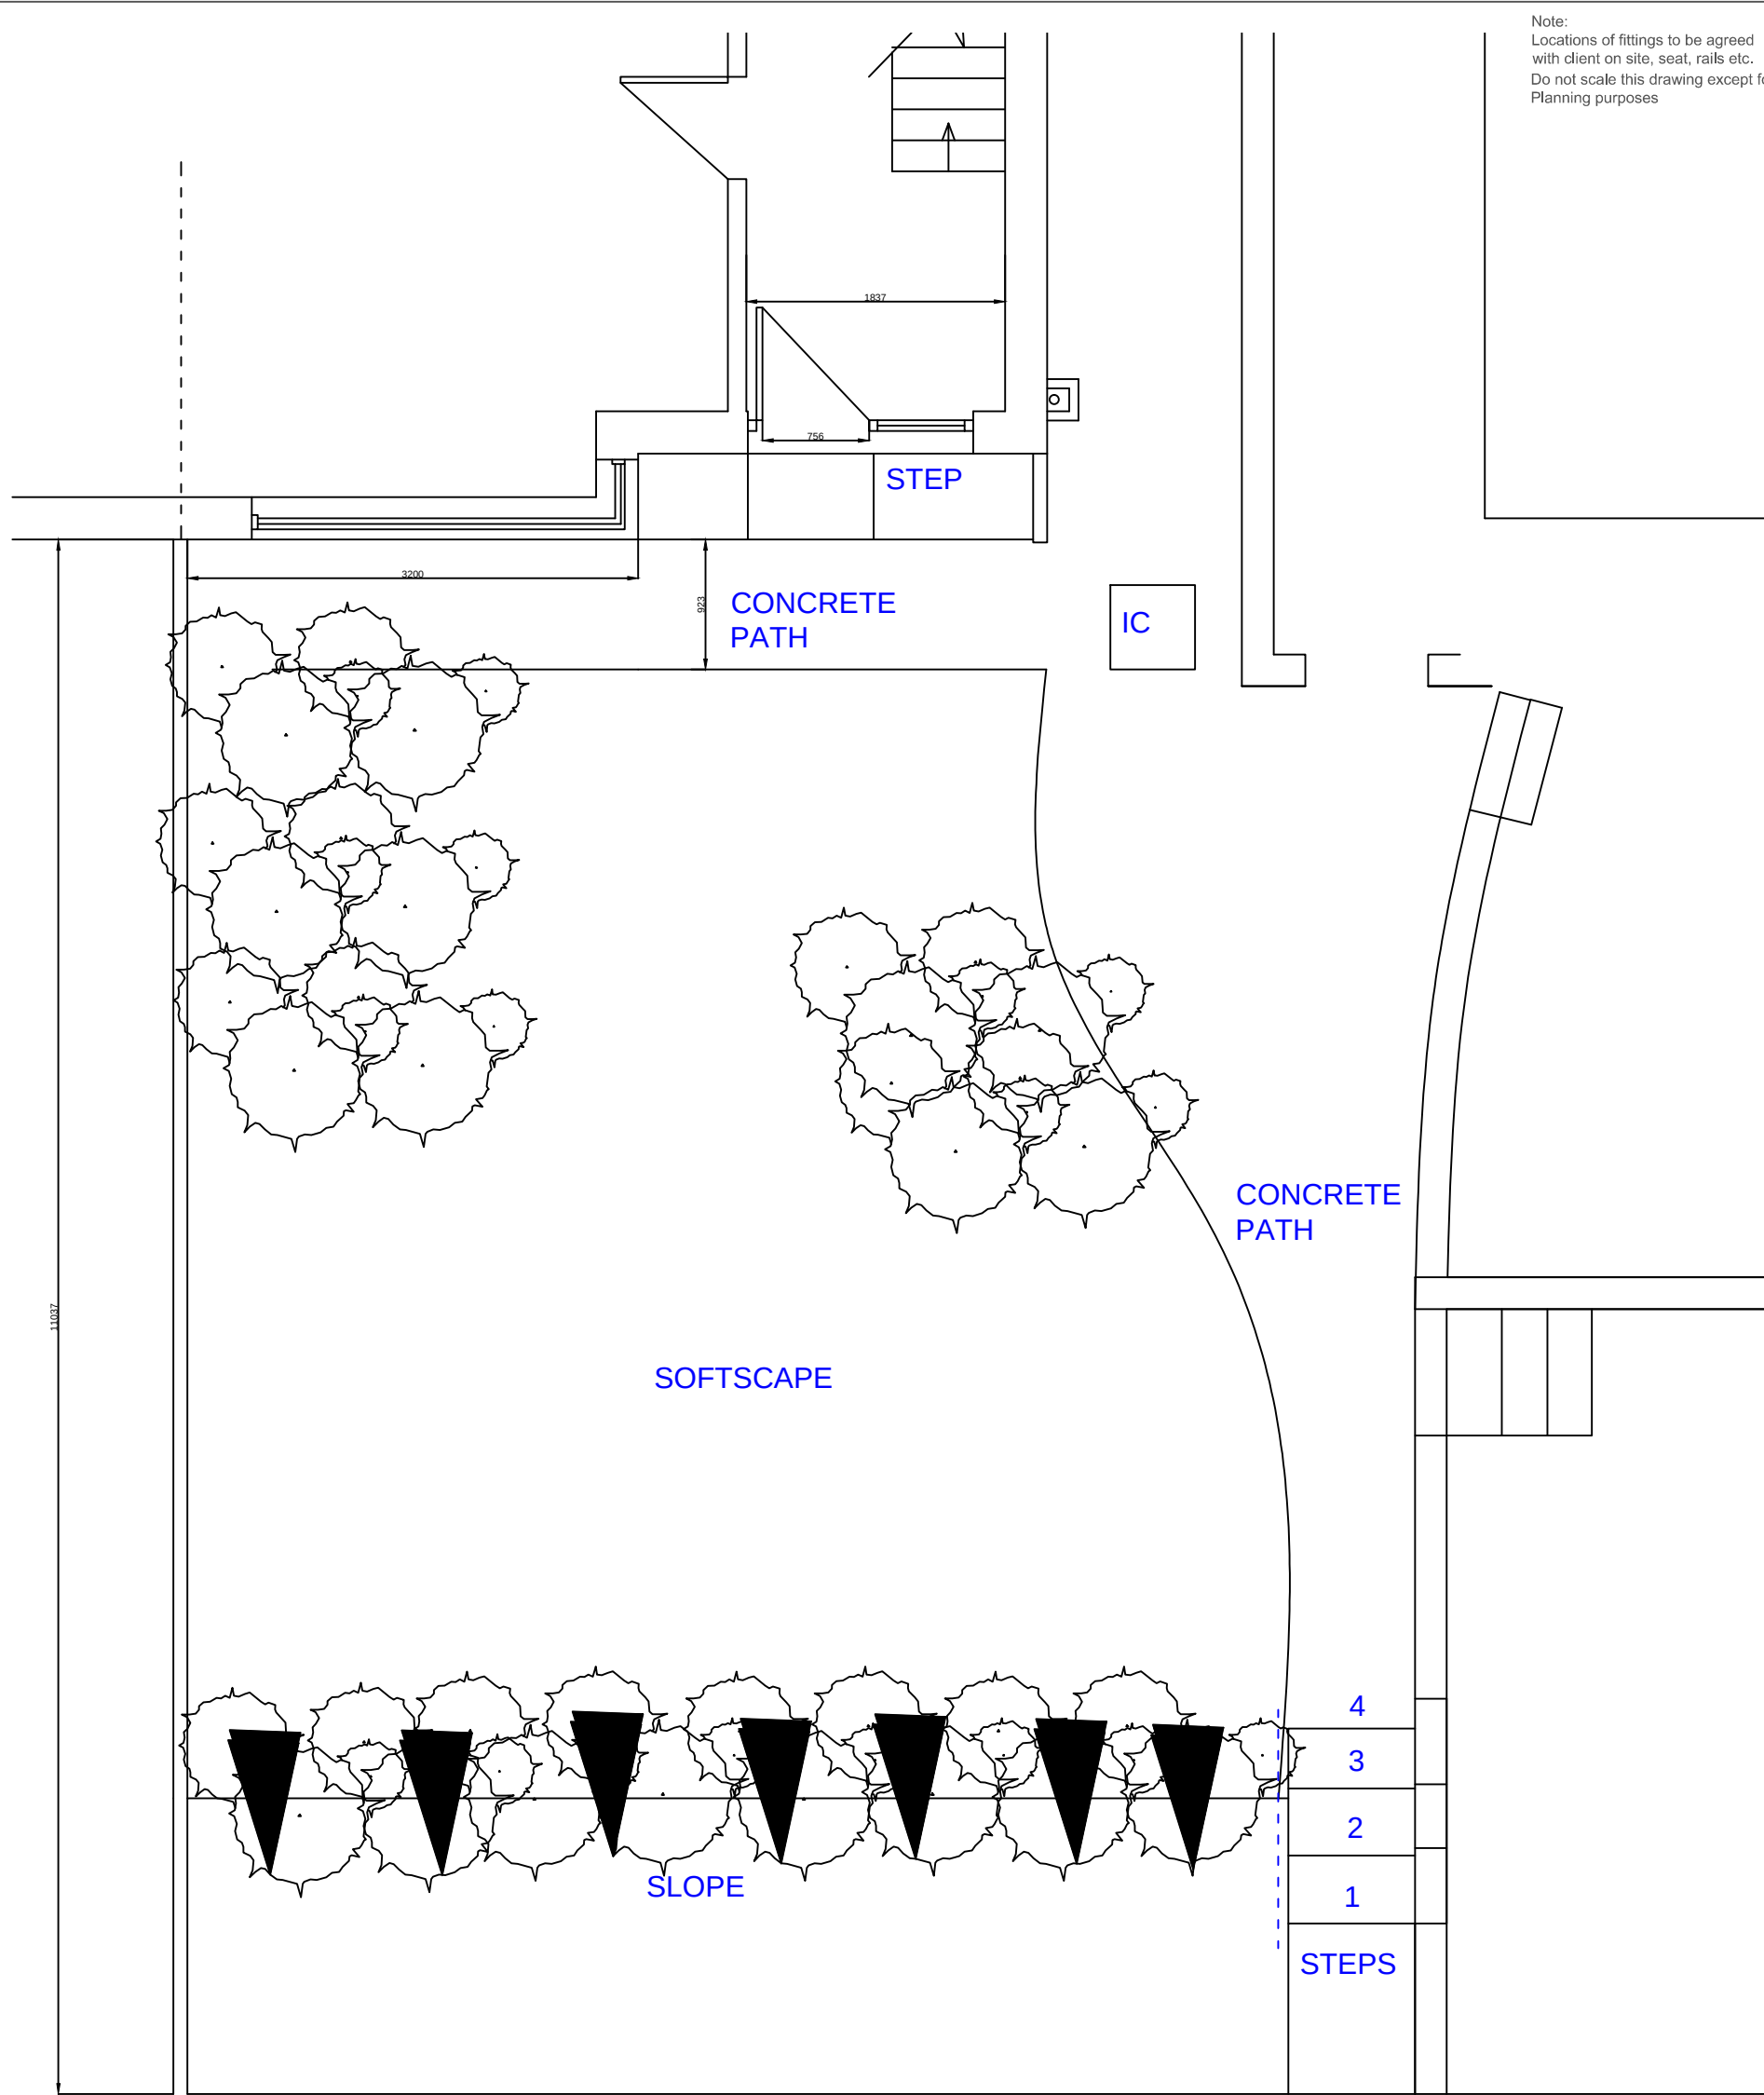

Note:
Locations of fittings to be agreed
with client on site, seat, rails etc.
Do not scale this drawing except for
Planning purposes

Existing Plan 1:50
GRASS VERGE

Existing Arrangement 1:50



JHBURLEY LTD.
CHARTERED SURVEYORS

Tel: 01903 741559 email jon@jhburlley.co.uk

CLIENT

Mrs Mary Ferrier
39 Pearson Road
Arundel
BN18 0HP

PROJECT

Front External Access
Steplift

TITLE

Existing Front External Layout

SCALE 1:50 at A3

DRAWN - JHB

DWG. NO. JHB/327/257

REVISION O 02.04.19