


Note:
Locations of fittings to be agreed
with client on site, seat, rails etc.
Do not scale this drawing except for
Planning purposes

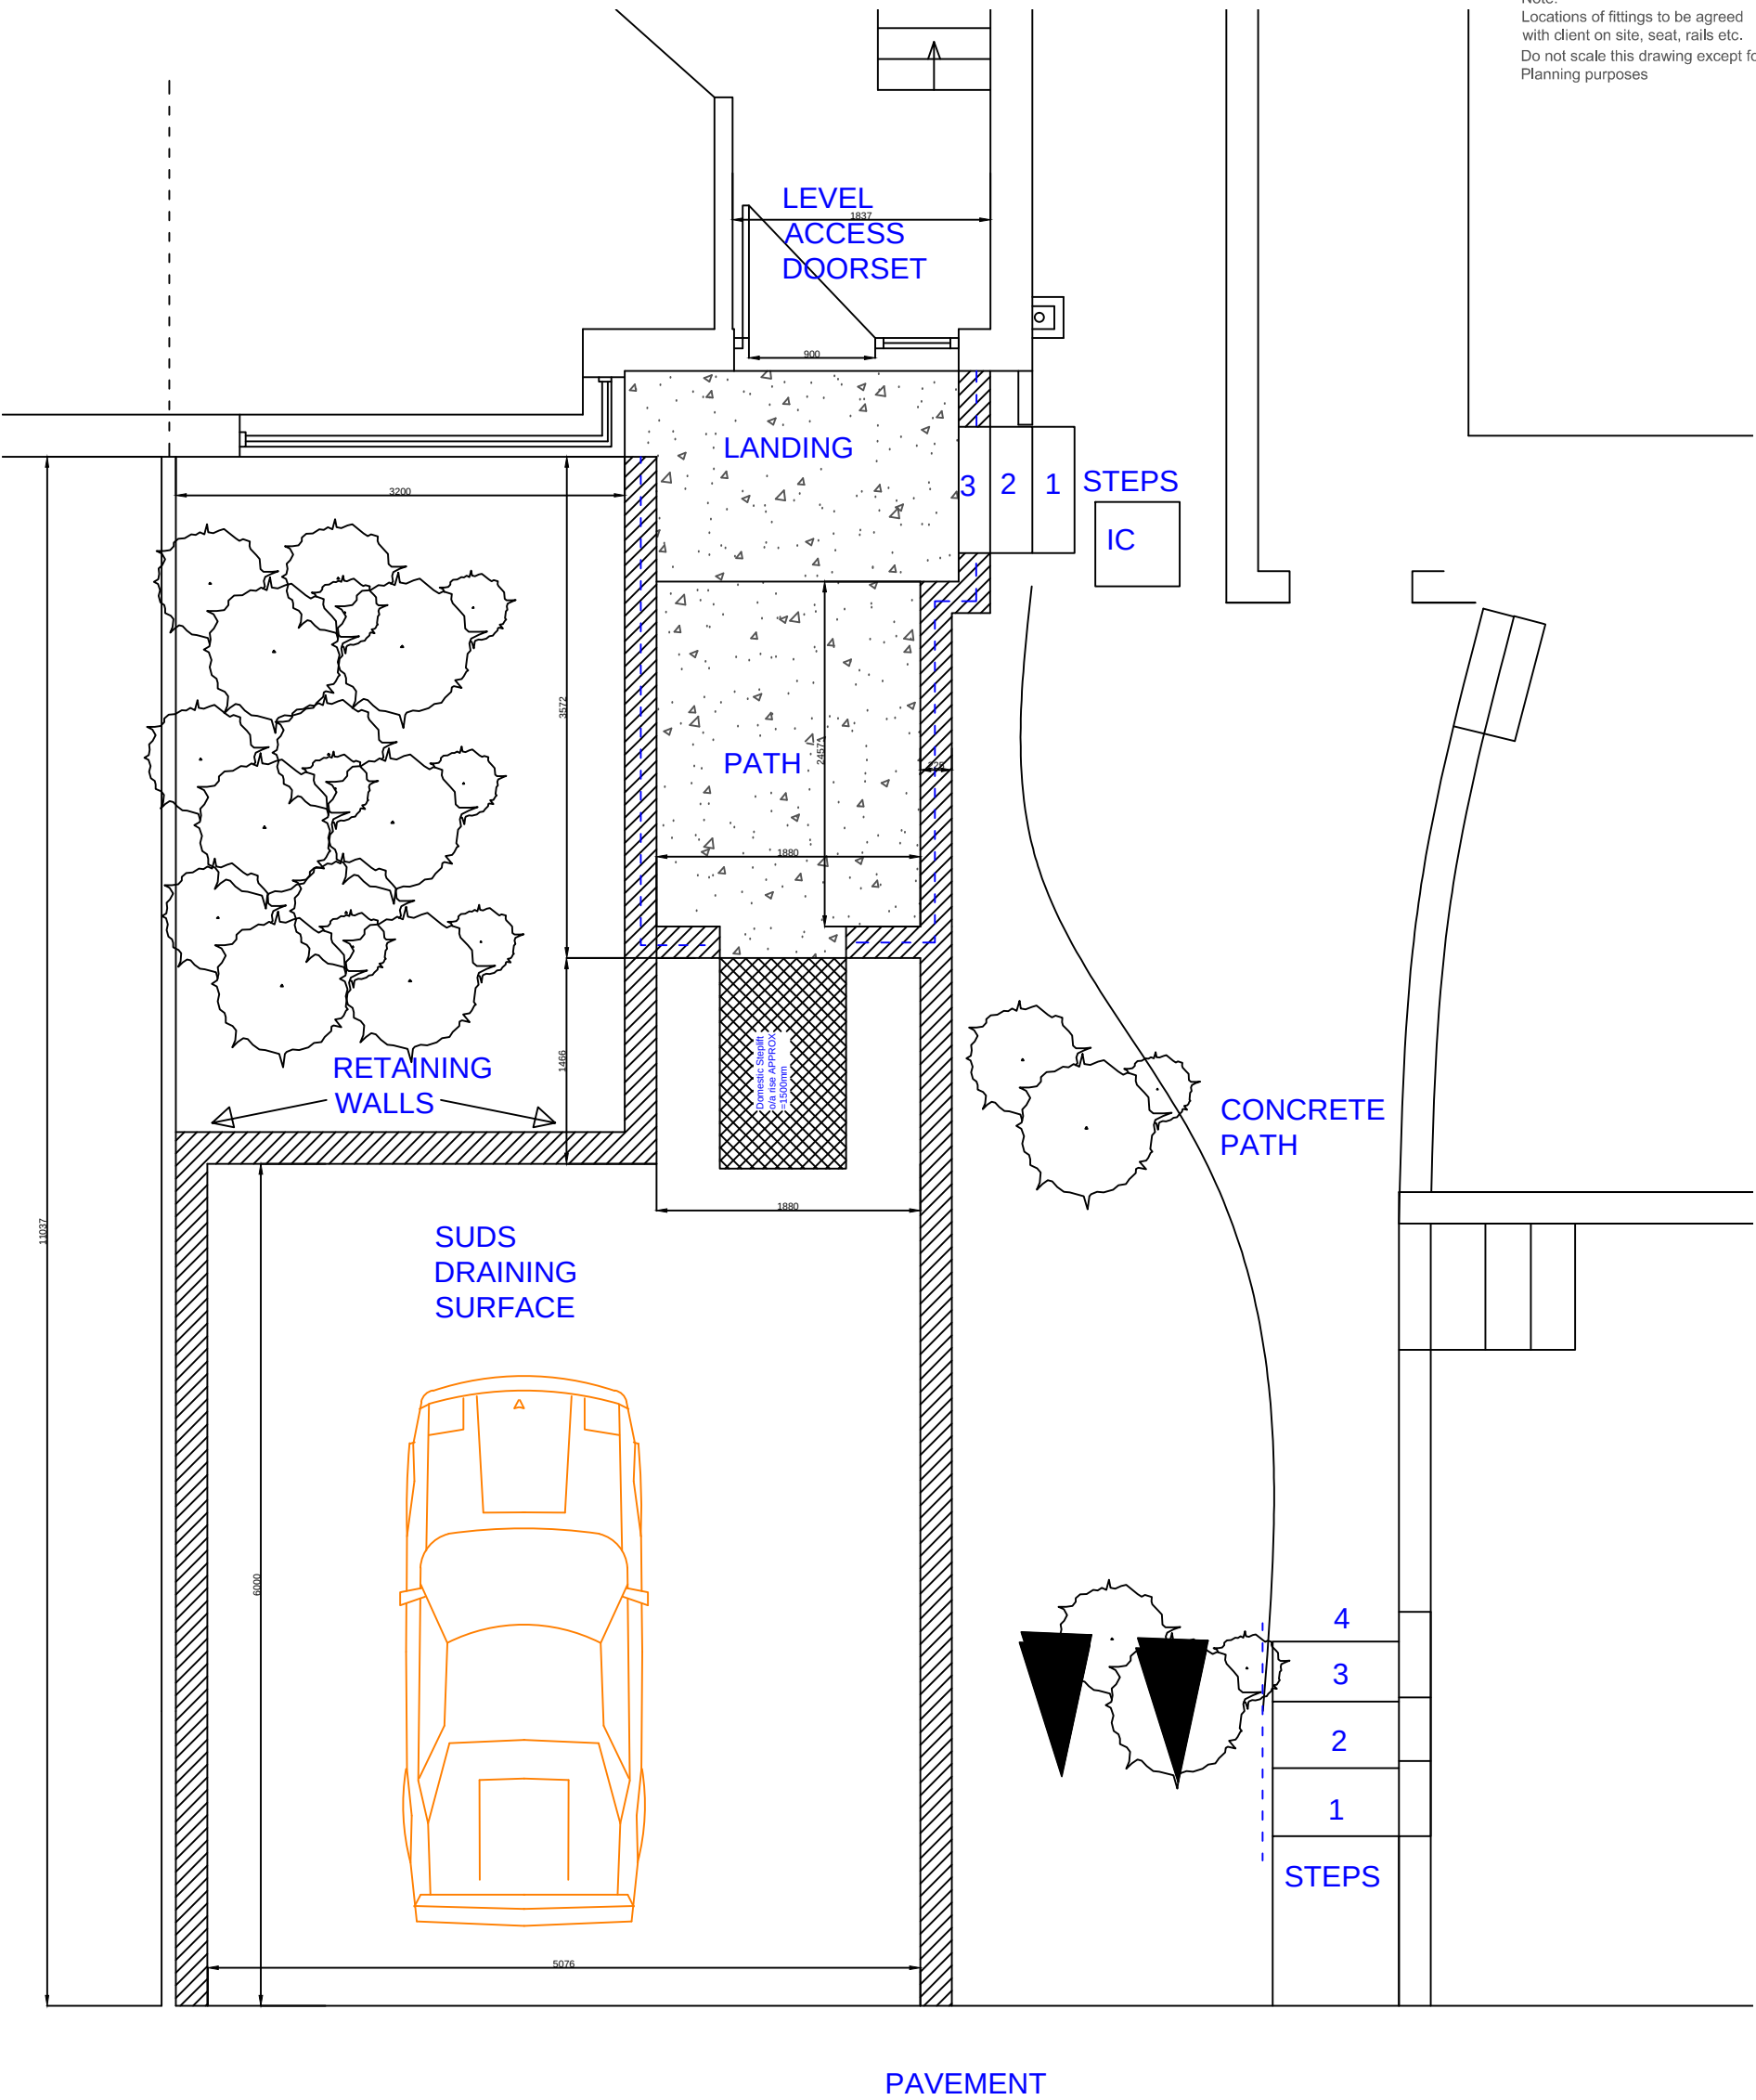

Existing Plan 1:50

GRASS VERGE

JHBURLEY LTD.
CHARTERED SURVEYORS

Tel: 01903 741556 email: jon@jhburlley.co.uk

CLIENT
Mrs Mary Ferrier
39 Pearson Road
Arundel
BN18 0HP

PROJECT
Front External Access
Steplift

TITLE
Proposed Front External Layout

SCALE 1:50 at A3

DRAWN - JHB

DWG. NO. JHB/327/257

REVISION 0 02.04.19

Existing Arrangement 1:50