



Note:
Locations of fittings to be agreed
with client on site, seat, rails etc.
Do not scale this drawing except for
Planning purposes


Metres

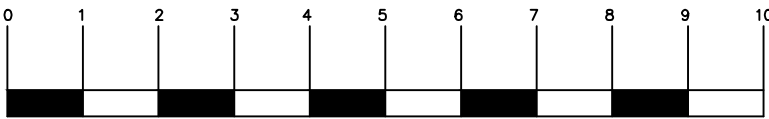


Scale 1: 100

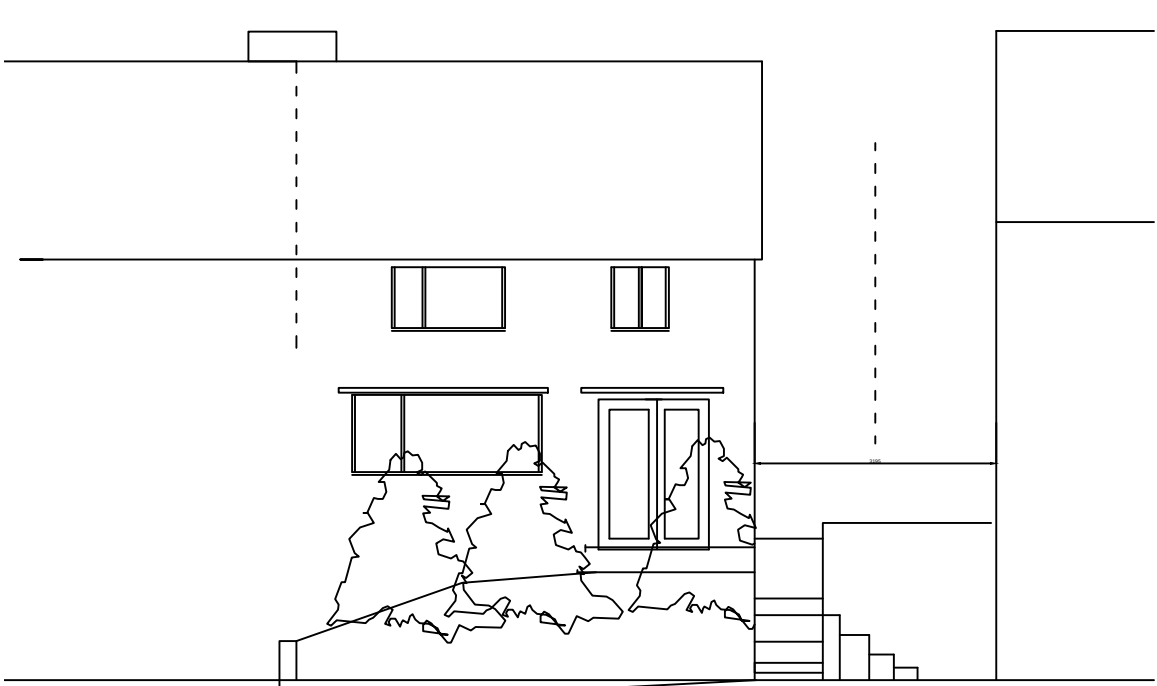


Existing Front - East

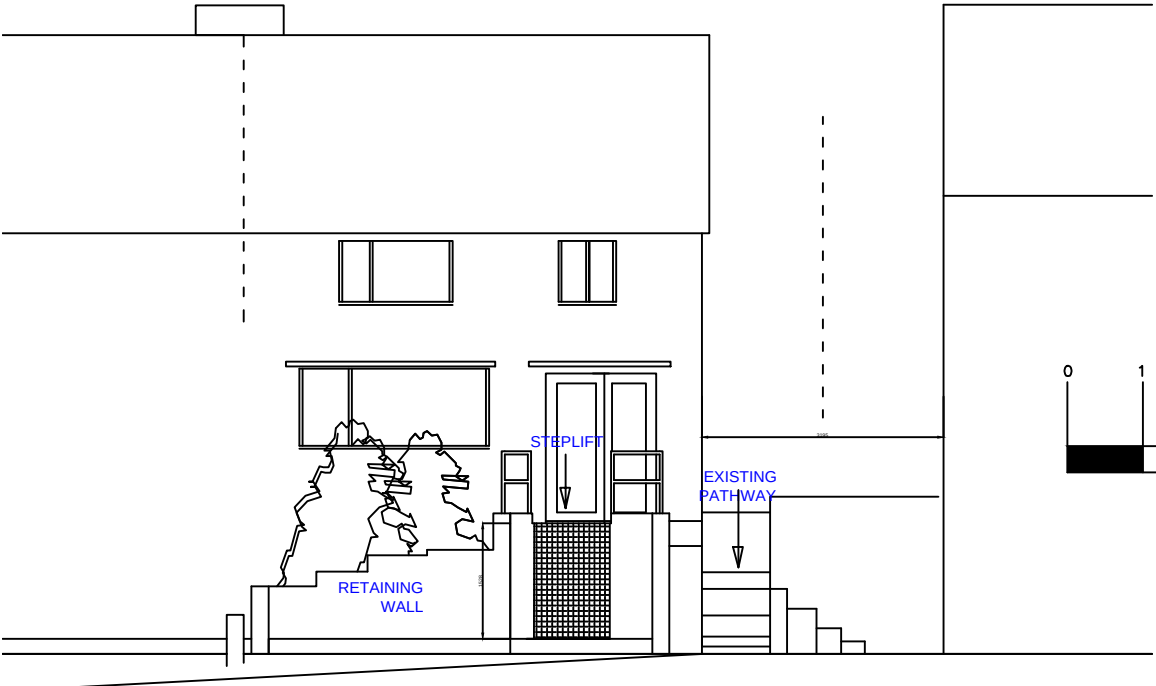


Proposed Front - East

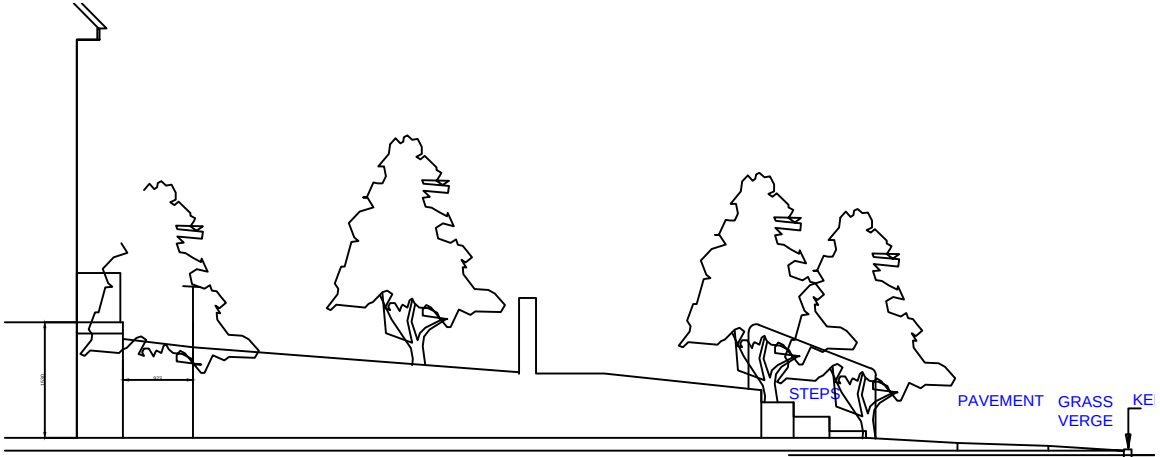


Existing South

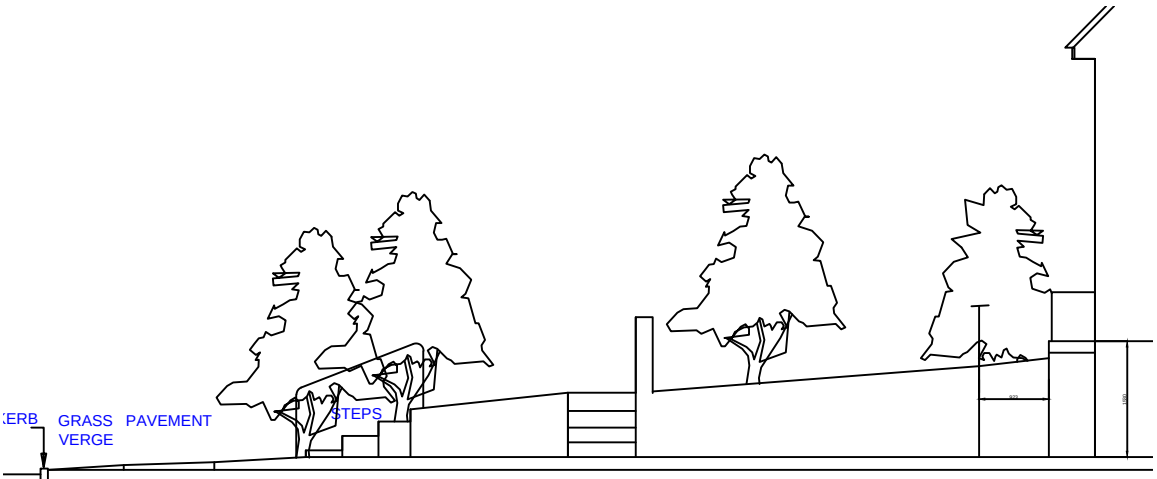

Existing North

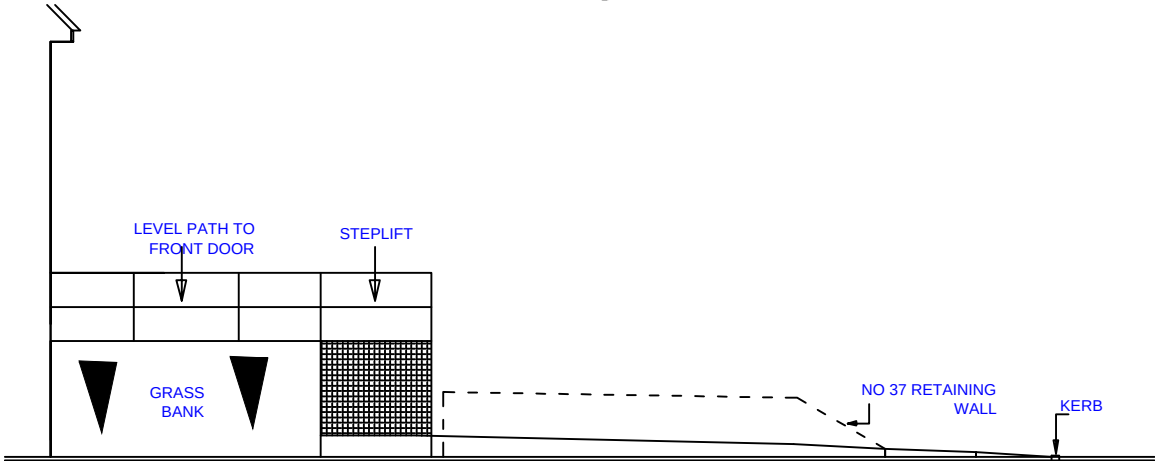

Proposed South

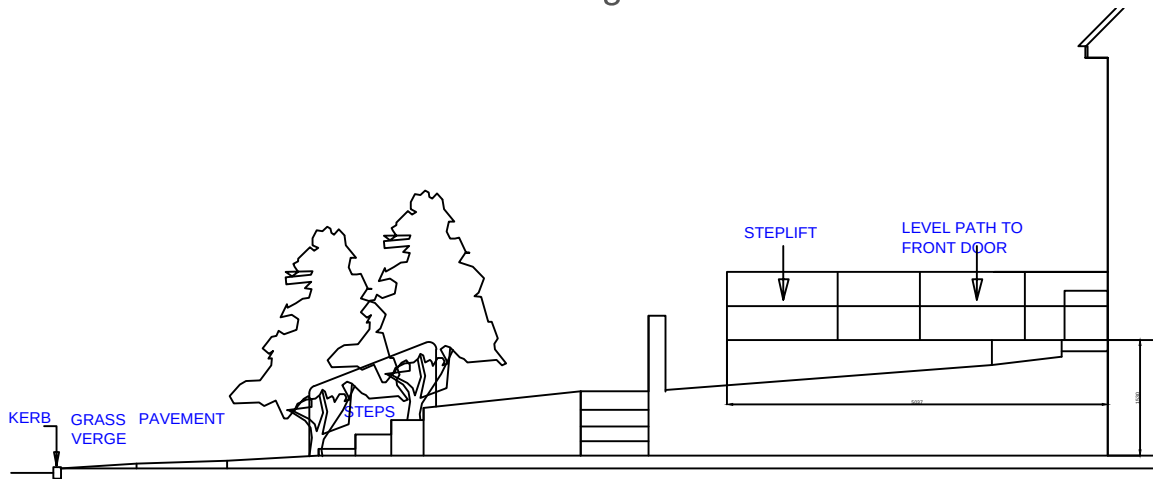

Proposed North



JHBURLEY LTD.

CHARTERED SURVEYORS

Tel: 01903 741559 email: jon@jhburlley.co.uk

CLIENT
Mrs Mary Ferrier
39 Pearson Road
Arundel
BN18 0HP

PROJECT
Front External Access
Steplift

TITLE
Existing Front External Layout

SCALE 1:100 at A3

DRAWN - JHB

DWG. NO. JHB/327/257

REVISION 0 16.04.19