
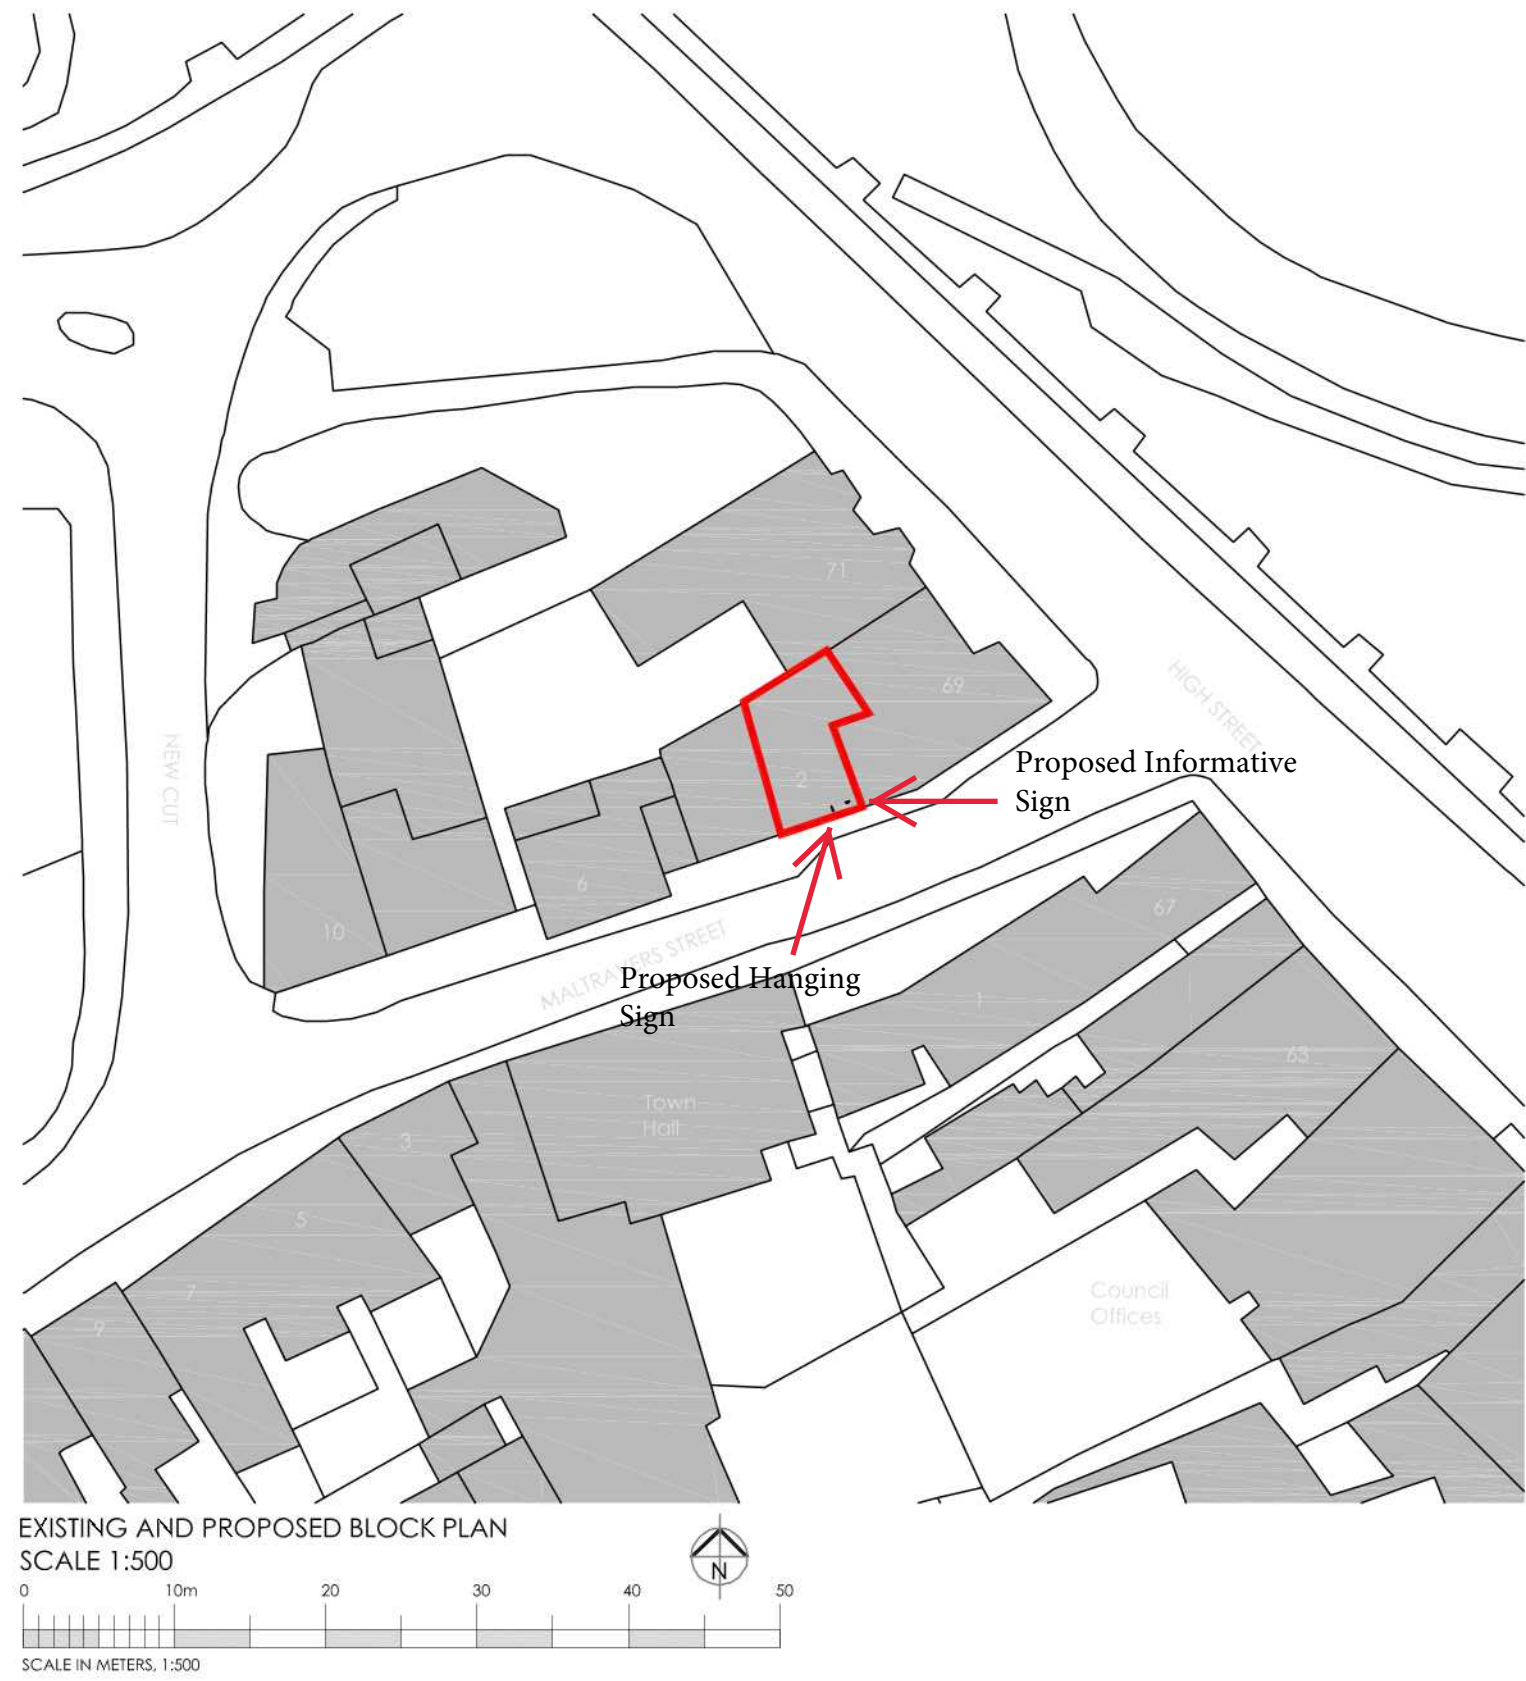


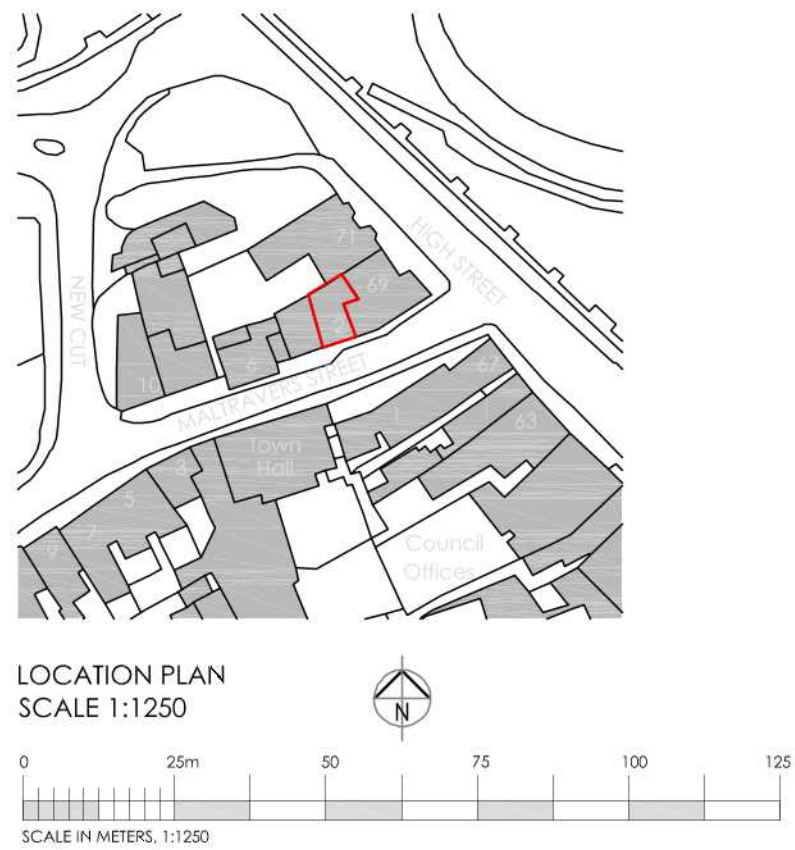

Crown copyright 2022. Supplied by copla ltd trading as UKPlanningMaps.com a licensed Ordnance Survey partner [100054135].

## 2 MALTRAVERS STREET ARUNDEL WEST SUSSEX BN18 9AP

### PLANNING

LOCATION PLAN, EXISTING AND PROPOSED  
BLOCK PLAN

DATE. APRIL 2022  
SCALE. 1:1250, 1:500 @ A3  
JOB No. 1131  
DRWG No. 100 Rev./



Victoria Holland RIBA  
71 Peppering High Barn - Burpham  
Arundel - West Sussex - BN18 9RN  
Tel 01903 882923