



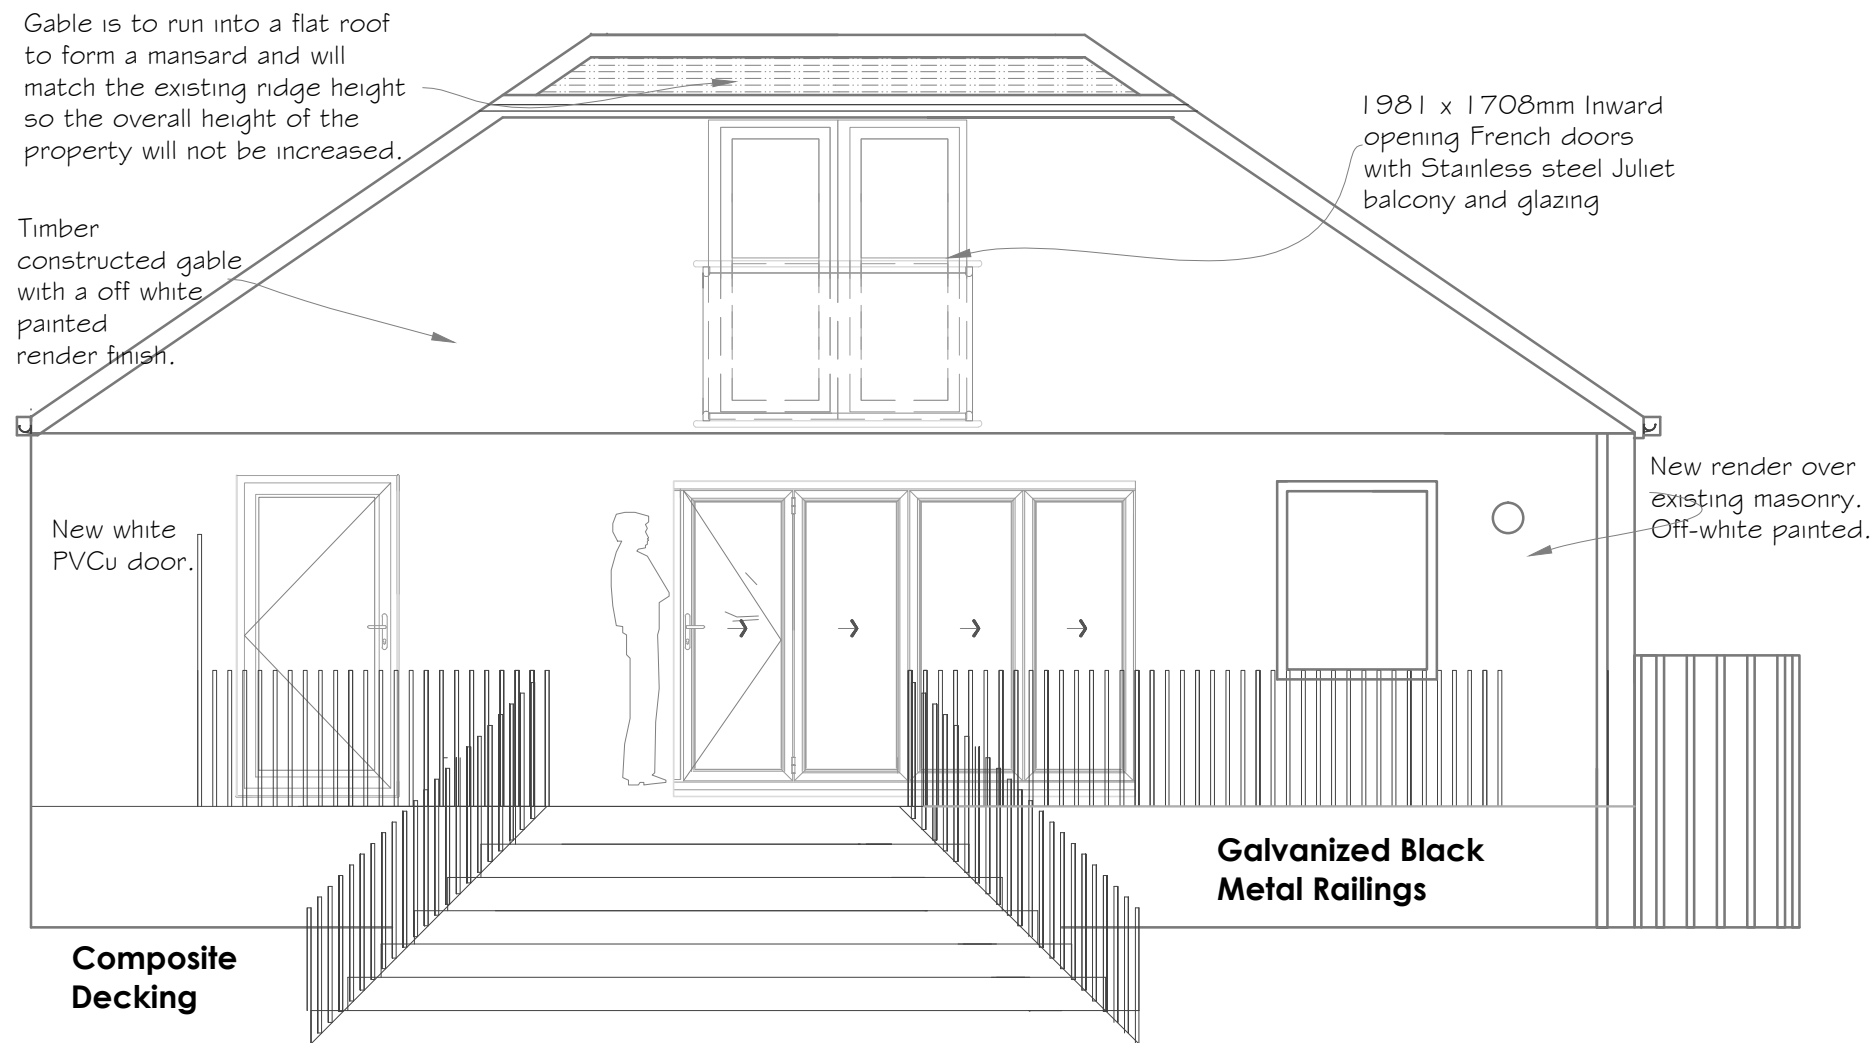


**Proposed Rear East Facing Elevation**

As Proposed  
Scale 1:50

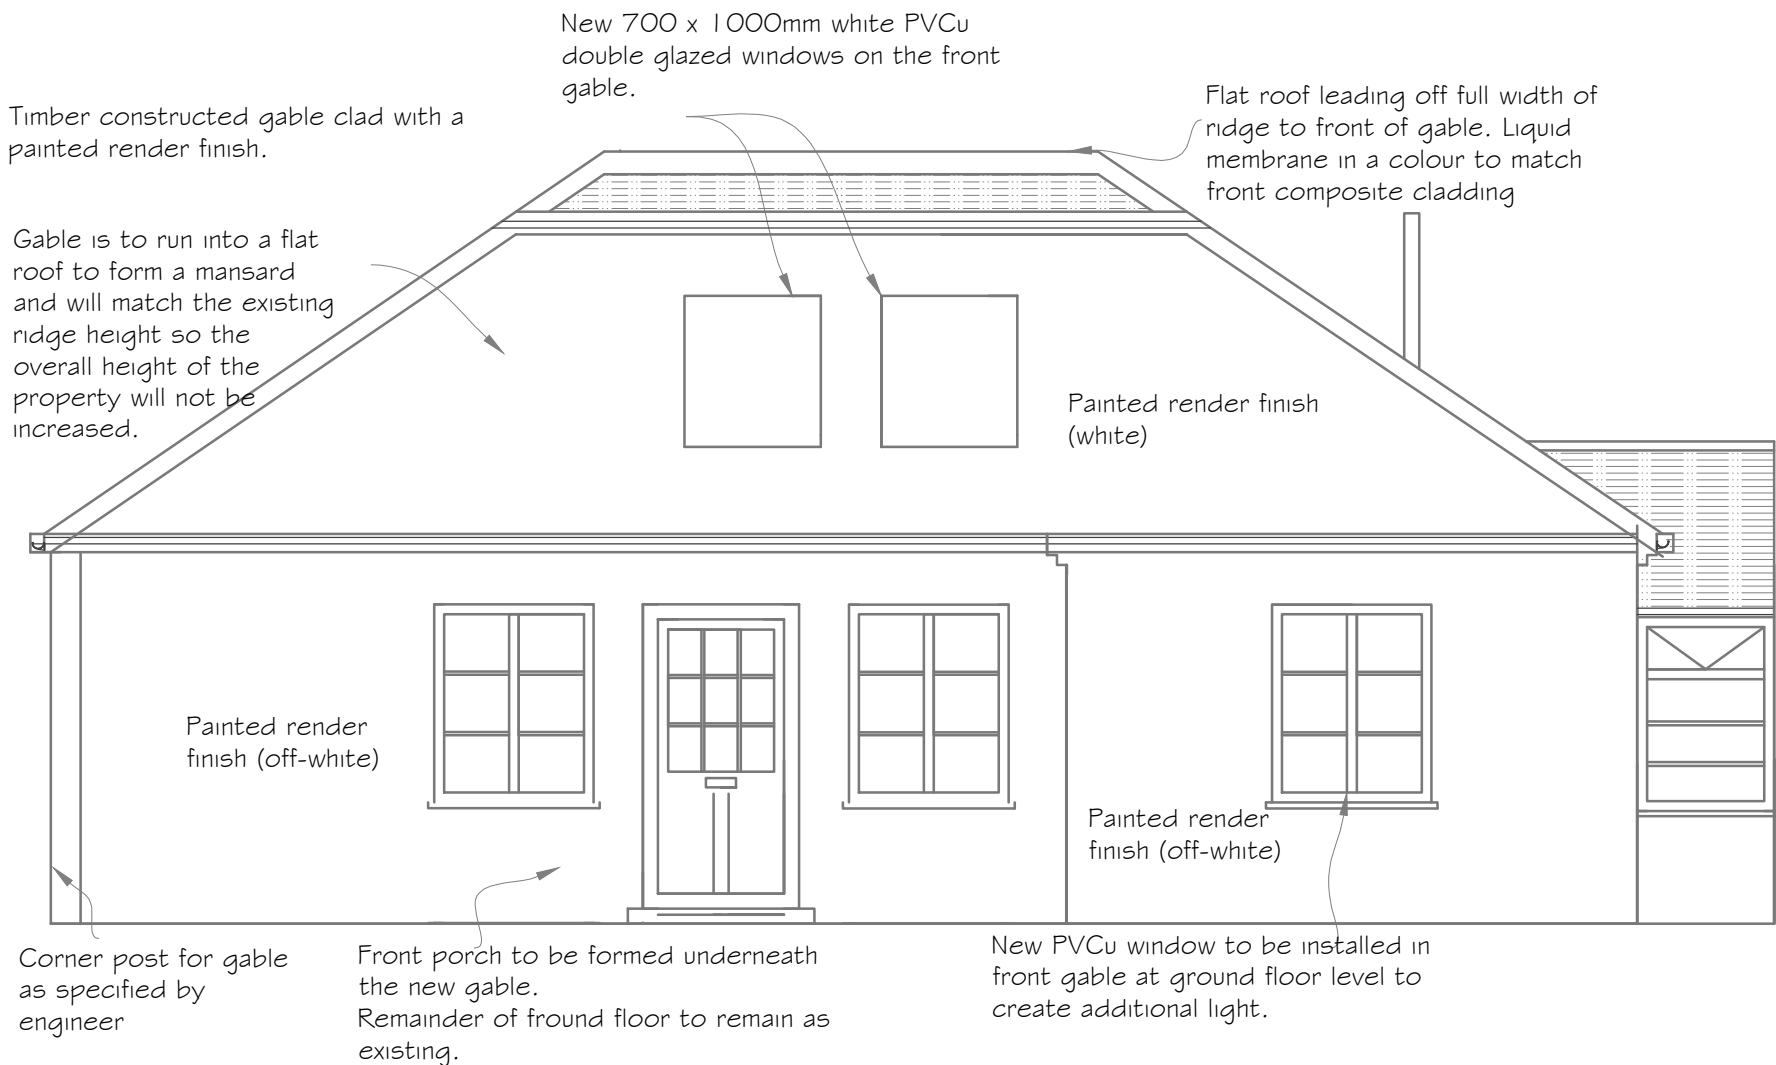

**Proposed Front West Facing Elevation**

As Proposed  
Scale 1:50

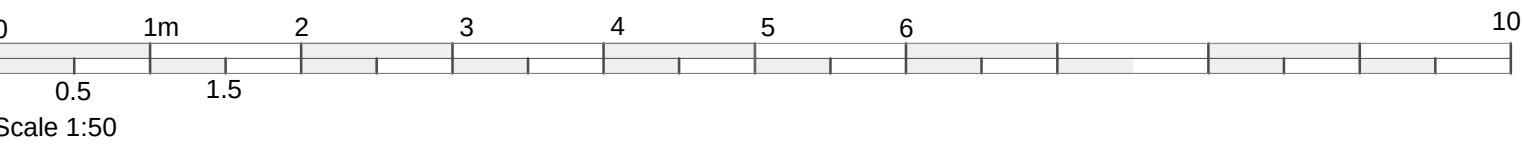

| Notes   |               |
|---|---------------|
| All dimensions to be verified on site prior to any shop or site works being commenced.   |               |
| Any discrepancies to be reported to the Surveyor before any work is put in hand.   |               |
| Do not scale from this drawing.   |               |
| This drawing is to be read in conjunction with all relevant consultants and specialists drawings and details.   |               |
| Rev   |               |
|   |               |
|   |               |
|   |               |
|   |               |
|   |               |
| Client   |               |
| Emily Thoms   |               |
| Address:   |               |
| 19 Priory Road, Arundel   |               |
| Job Title   |               |
| Roof alteration from hip to gable to create additional rooms in the roof with rear decking   |               |
| <div><div>stuart radley</div><div>associates</div><div>Chartered Building Surveyors</div><div>Unit 5 Tungsten Building, George Street, Portslade, BN41 1RA</div><div>Tel. 01273 420606</div><div>Fax. 01273 420707</div><div>e-mail. m.thoms@stuartradleyassociates.co.uk</div></div> |               |
| Scale   | 1:50@A2       |
| Drawn by   | MT            |
| Date   | November 2018 |
| Drawing No.   | 5186:PL:002   |
| Rev.   | A             |