



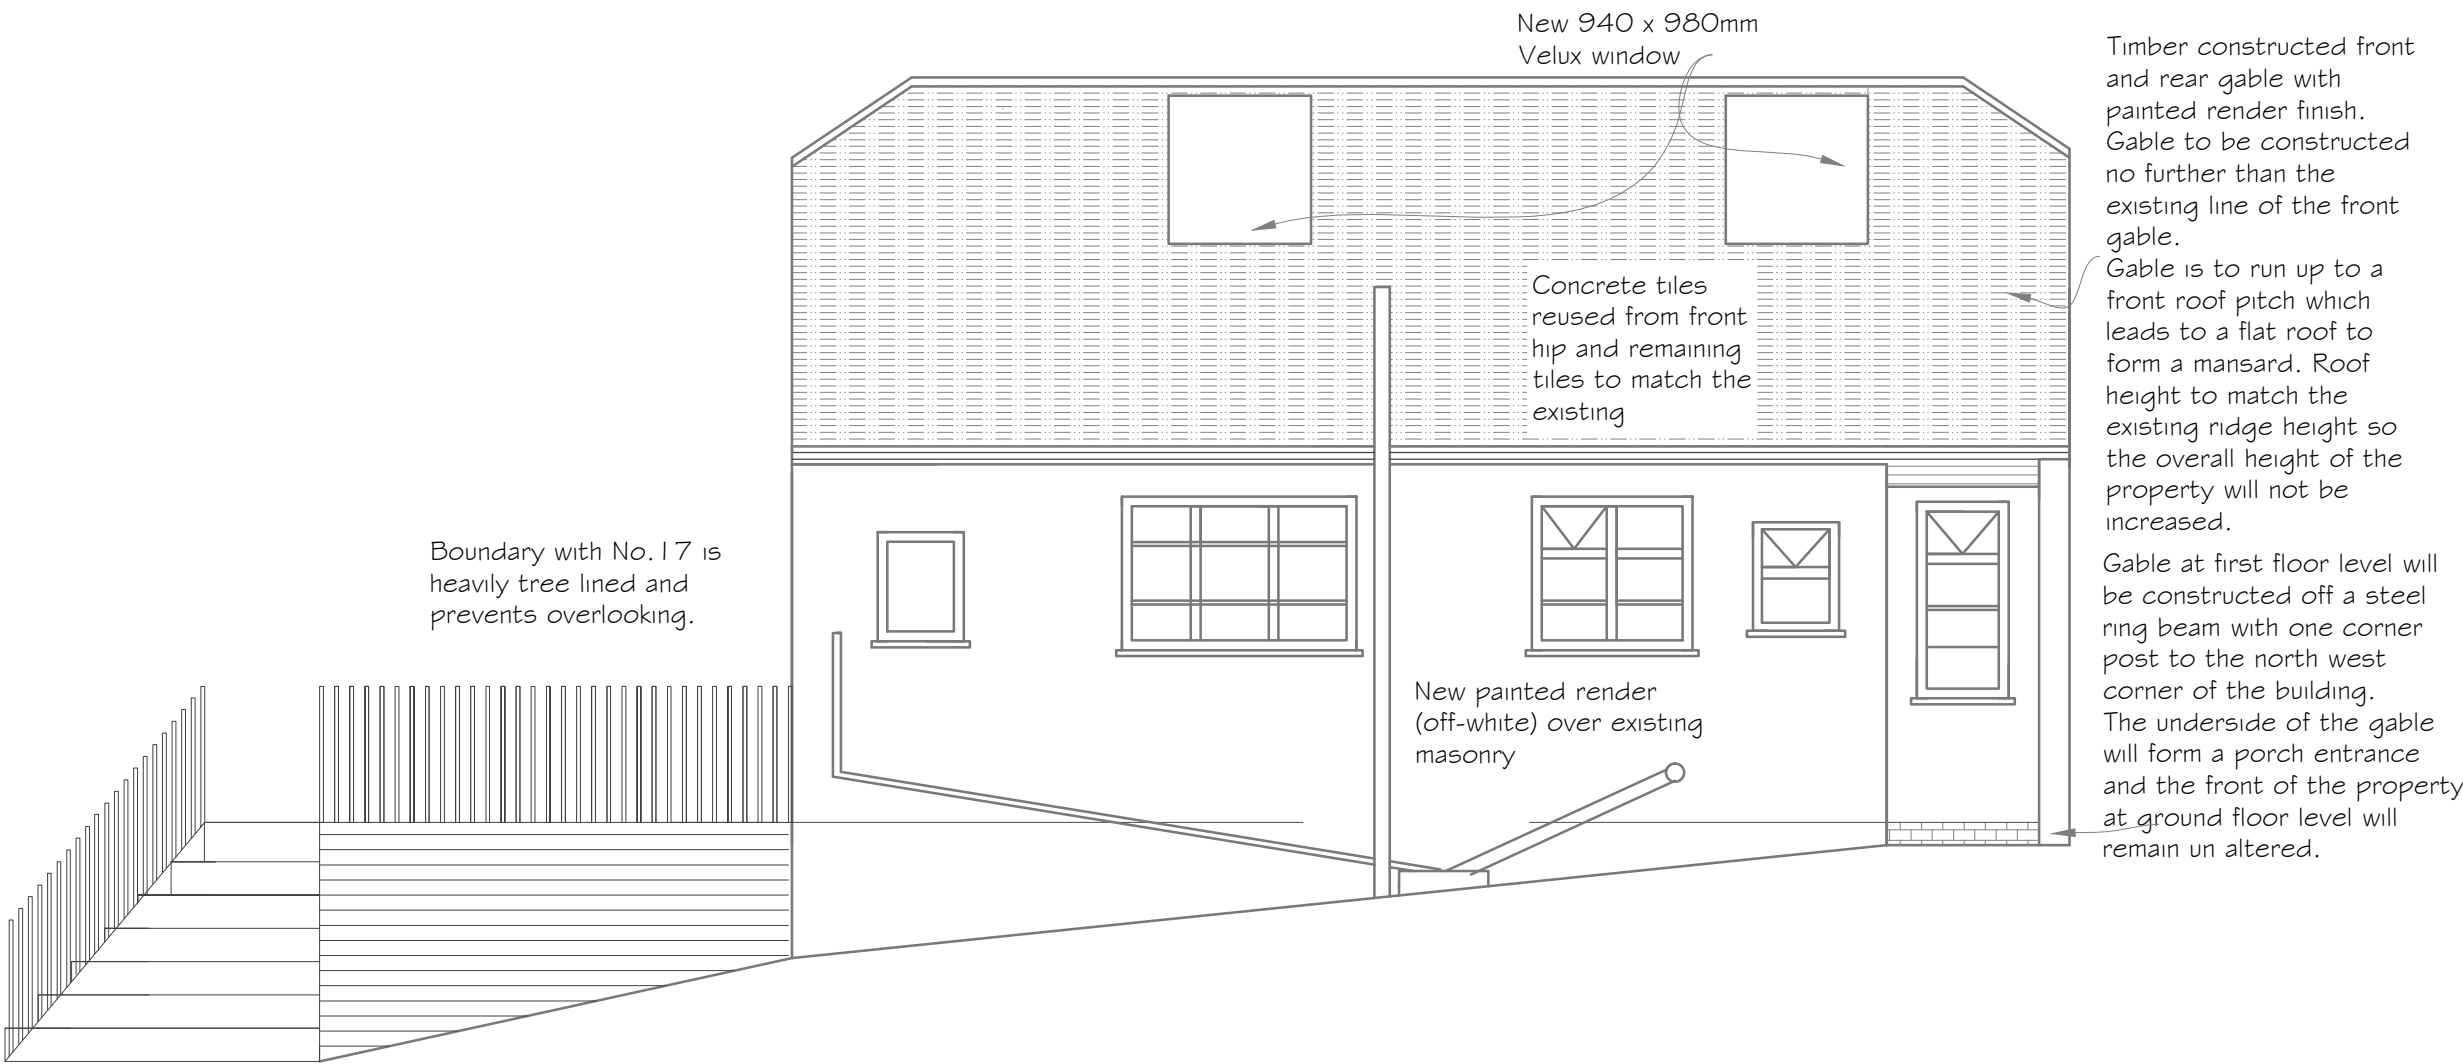


Proposed Side North Facing Elevation

As Proposed
Scale 1:50

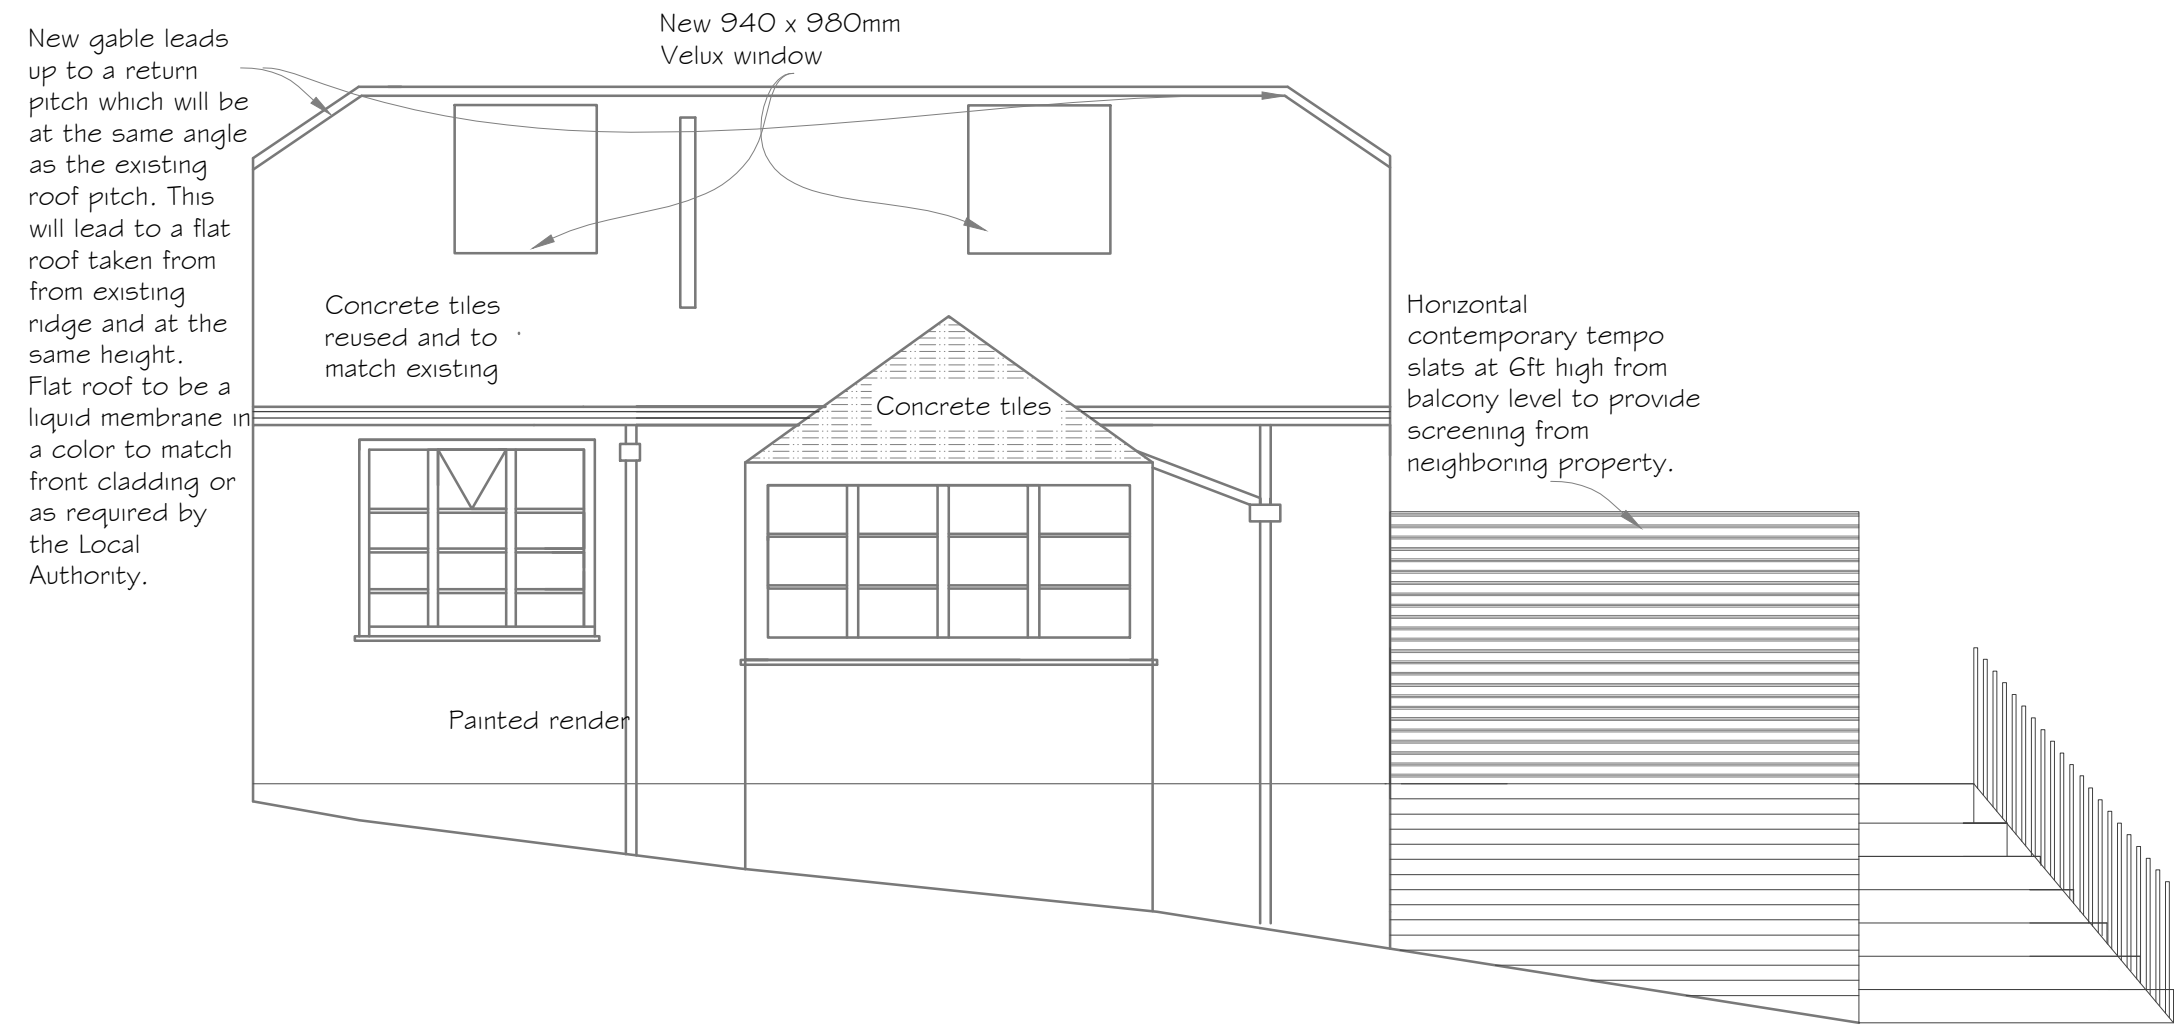

Proposed Side South Facing Elevation

As Proposed
Scale 1:50

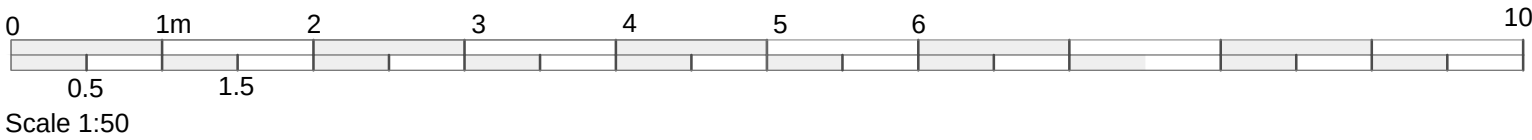

Notes

All dimensions to be verified on site prior to any shop or site works being commenced.

Any discrepancies to be reported to the Surveyor before any work is put in hand.

Do not scale from this drawing.

This drawing is to be read in conjunction with all relevant consultants and specialists drawings and details.

Rev	

Client

Emily Thoms

Address:

19 Priory Road, Arundel

Job Title

Roof alteration from hip to gable to create additional rooms in the roof with rear decking

stuart
radley
associates

Chartered Building Surveyors

Unit 5 Tungsten Building, George Street, Portslade,
BN41 1RA

Tel. 01273 420606
Fax. 01273 420707
e-mail: m.thoms@stuartradleyassociates.co.uk

Scale

1:50@A2

Drawn by

MT

Date

November 2018

Drawing No.

5186:PL:010

Rev.

A

ARUN DISTRICT COUNCIL AB45/20/H