


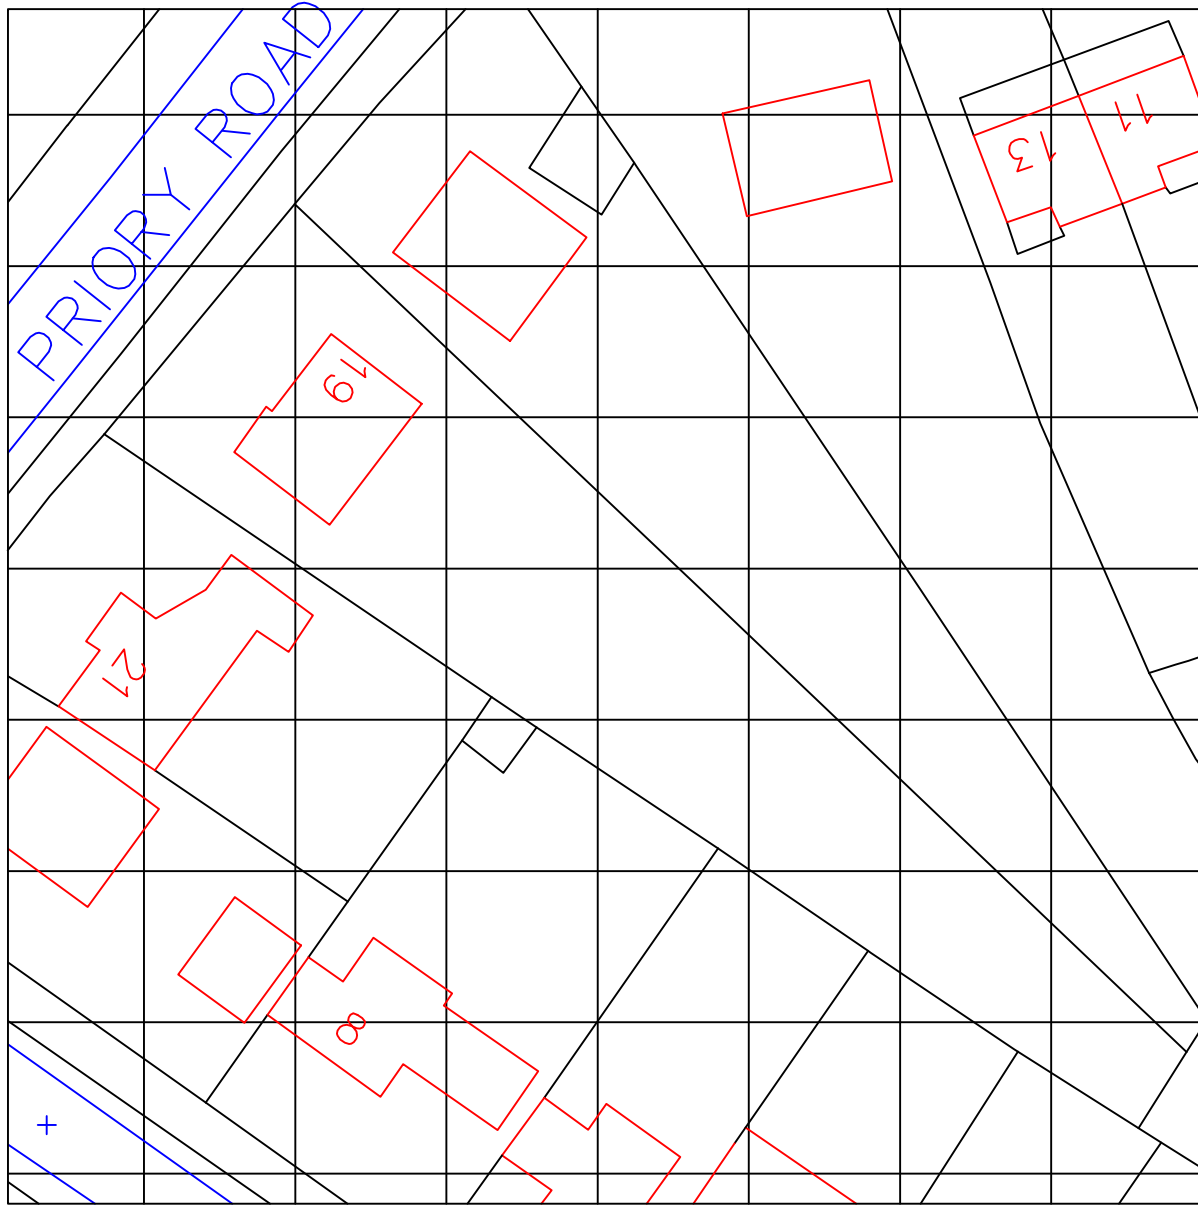


Ordnance Survey (c) Crown Copyright 2018. All rights reserved. Licence number 100022432



## BLOCK PLAN

As Existing

Scale 1:500

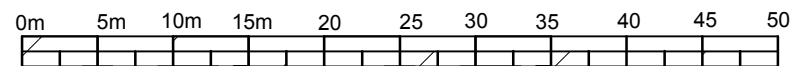

Scale 1:500

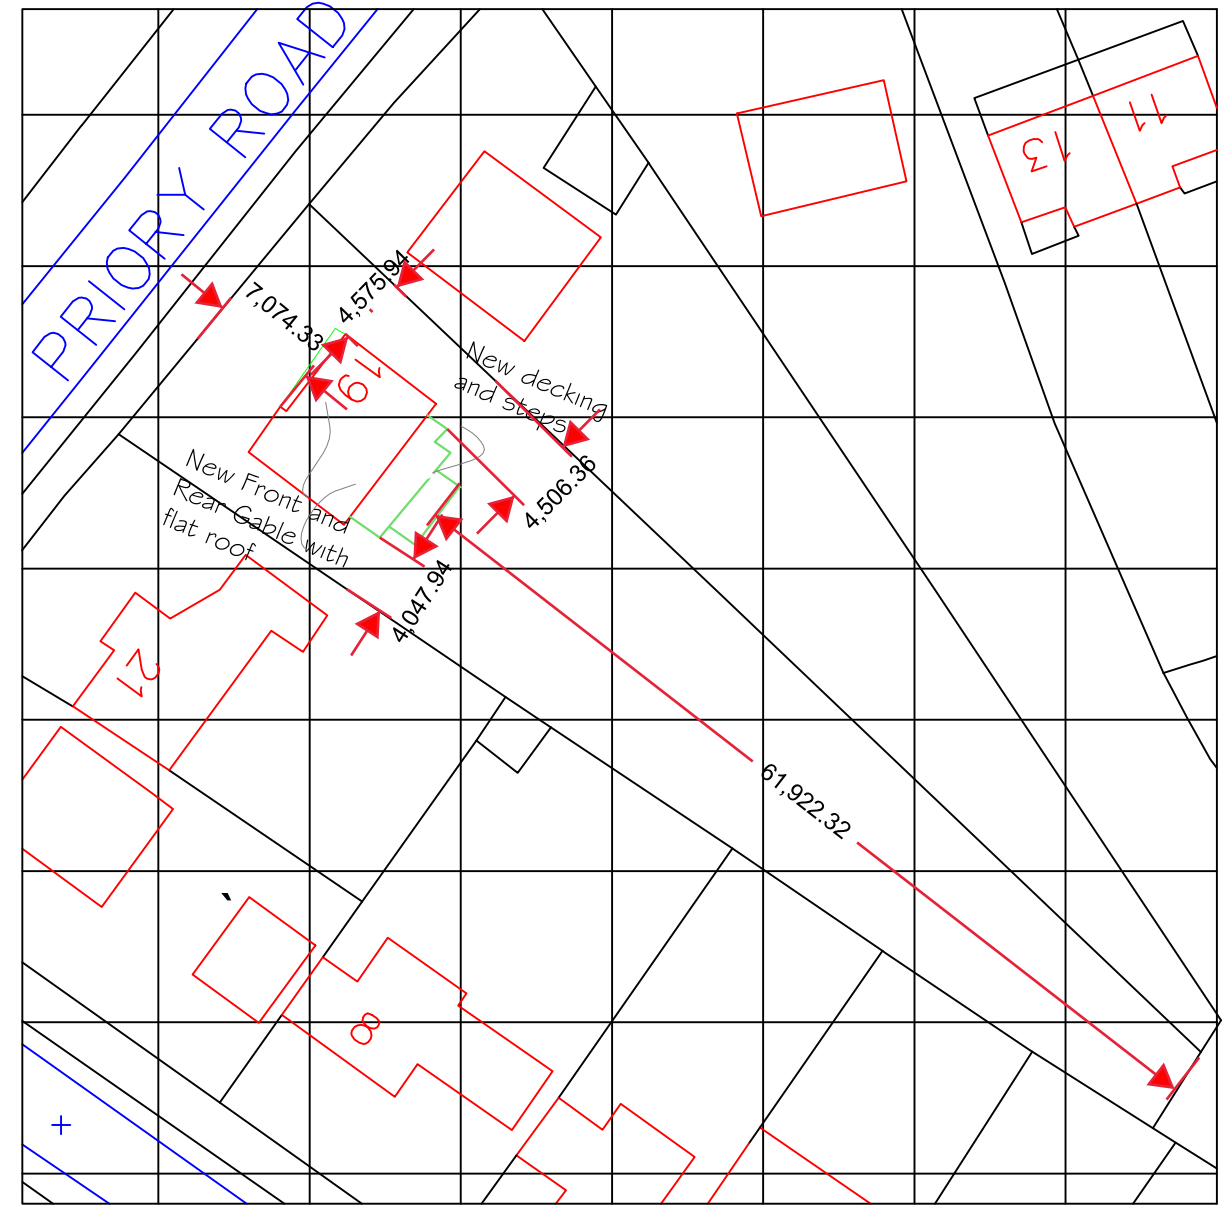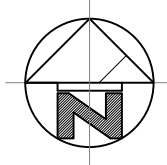


Ordnance Survey (c) Crown Copyright 2018. All rights reserved. Licence number 100022432


## BLOCK PLAN

As Proposed

Scale 1:500

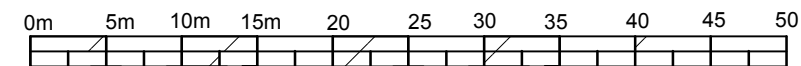

Scale 1:500

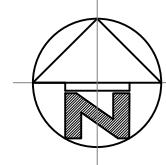

**THIS DRAWING HAS BEEN PRODUCED AND  
ISSUED FOR THE PURPOSE OF OBTAINING  
PLANNING PERMISSION ONLY. IT IS NOT  
INTENDED AS A CONSTRUCTION DRAWING.**

|   |     |  |                             |                                  |                                                                             |                       |                                                                                            |  |   |
|---|-----|--|-----------------------------|----------------------------------|-----------------------------------------------------------------------------|-----------------------|--------------------------------------------------------------------------------------------|--|---|
| <b>Notes</b><br>All dimensions to be verified on site prior to any shop or site works being commenced.<br>Any discrepancies to be reported to the Surveyor before any work is put in hand. Do not scale from this drawing.<br>This drawing is to be read in conjunction with all relevant consultants and specialists drawings and details. | Rev |  | <b>Planning Application</b> | <b>Issued to Local Authority</b> | <b>Drawing Title</b><br><br><b>Block Plan:</b><br>as existing & as proposed |                       | <b>Client</b><br><br><b>Emily Thoms</b>                                                    |  | <div><br/>Chartered Building Surveyors<br/><br/>Unit 5 Tungsten Building, George Street<br/>Portslade, Brighton BN41 1RA<br/><br/><br/>Tel. 01273 420606<br/>Fax. 01273 420707<br/>e-mail: info@stuartradleyassociates.co.uk</div> |
|   |     |  |                             |                                  | Scale<br>1:500                                                              | Paper size<br>A3      | <b>Job Title</b><br><b>19 Priory Road, Arundel:</b>                                        |  |   |
|   |     |  |                             |                                  | Drawn by<br>MT                                                              | Date<br>November 2018 | Roof alteration from hip to gable to create additional rooms in the roof with rear decking |  |   |
|   |     |  |                             |                                  | Drawing No. <b>5186:PL:007</b>                                              | Rev. <b>A</b>         |                                                                                            |  |   |
|   |     |  |                             |                                  |                                                                             |                       |                                                                                            |  |   |

**stuart radley**  
associates

Chartered Building Surveyors



Unit 5 Tungsten Building, George Street  
Portslade, Brighton BN41 1RA  
Tel. 01273 420606  
Fax. 01273 420707  
e-mail: info@stuartradleyassociates.co.uk