



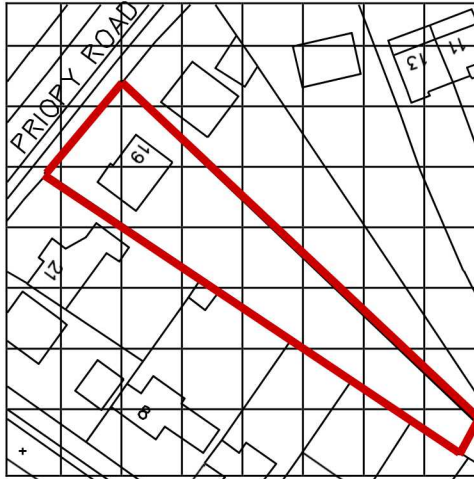

Ordnance Survey (c) Crown Copyright 2016. All rights reserved. Licence number 100022432

LOCATION PLAN

Scale 1:1250

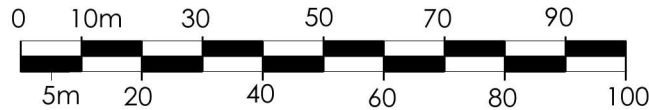

Scale 1:1250

Planning Application	Issued to Local Authority	Drawing Title		Client	
		Location Plan		Emily Thoms	
		Scale 1:1250	Paper size A4	Job Title	
		Drawn by MT	Date November 2018	19 Priory Road, Arundel: Roof alteration from hip to gable to create additional rooms in the roof with rear decking	
Status	Drawing No. 5186:PL:006		Rev A	 Chartered Building Surveyors Unit 5 Tungsten Building, George Street Portslade, Brighton BN41 1RA Tel. 01273 420606 Fax. 01273 420707 e-mail: info@stuartradleyassociates.co.uk	