
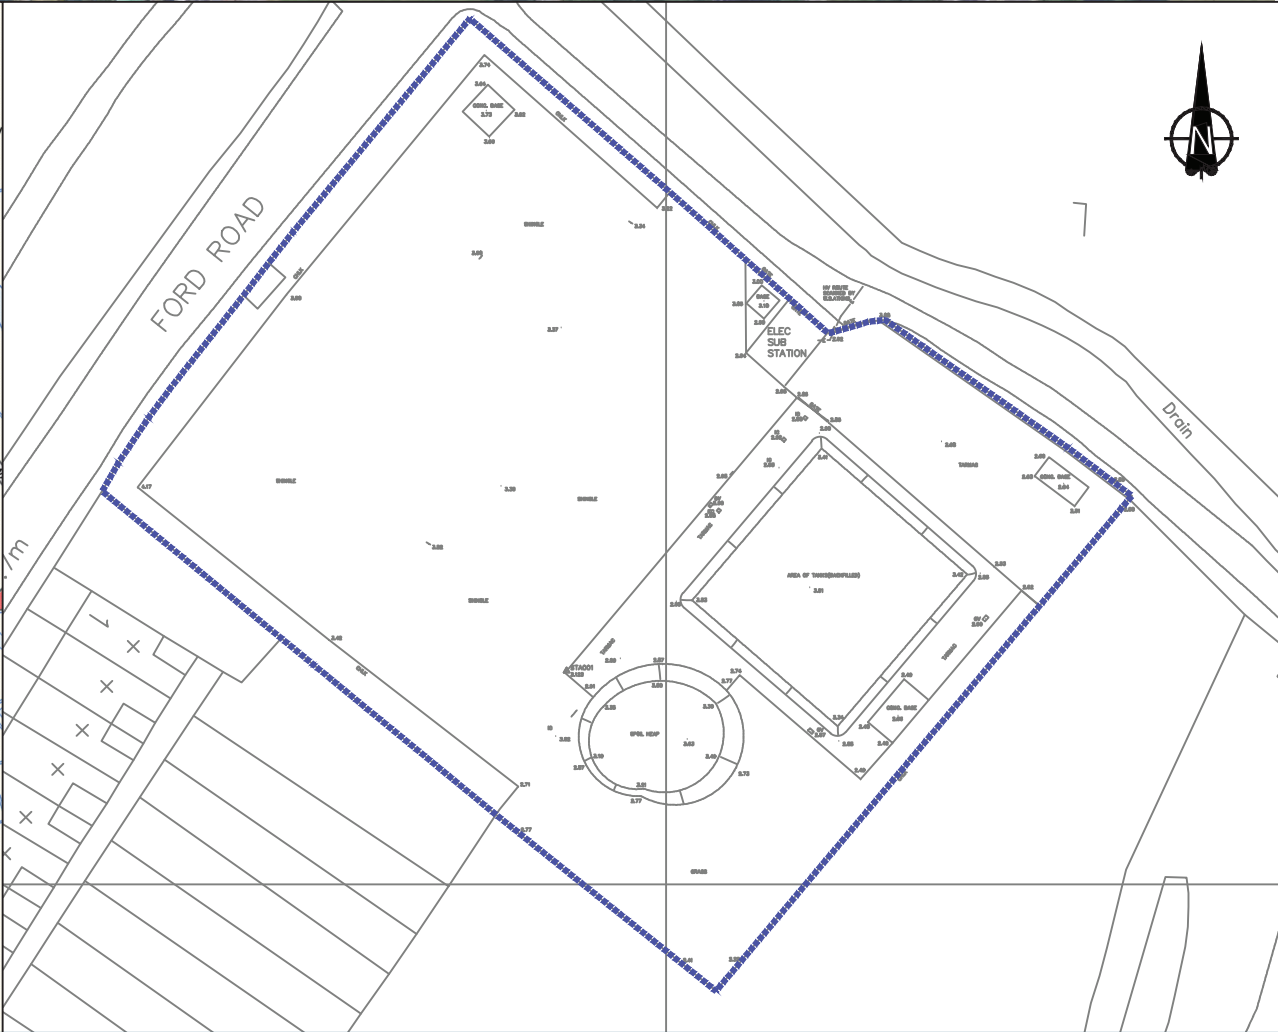


ARUN DISTRICT COUNCIL AB/4521JPL

0 10 20 30 40 50 60 70 80 90 100

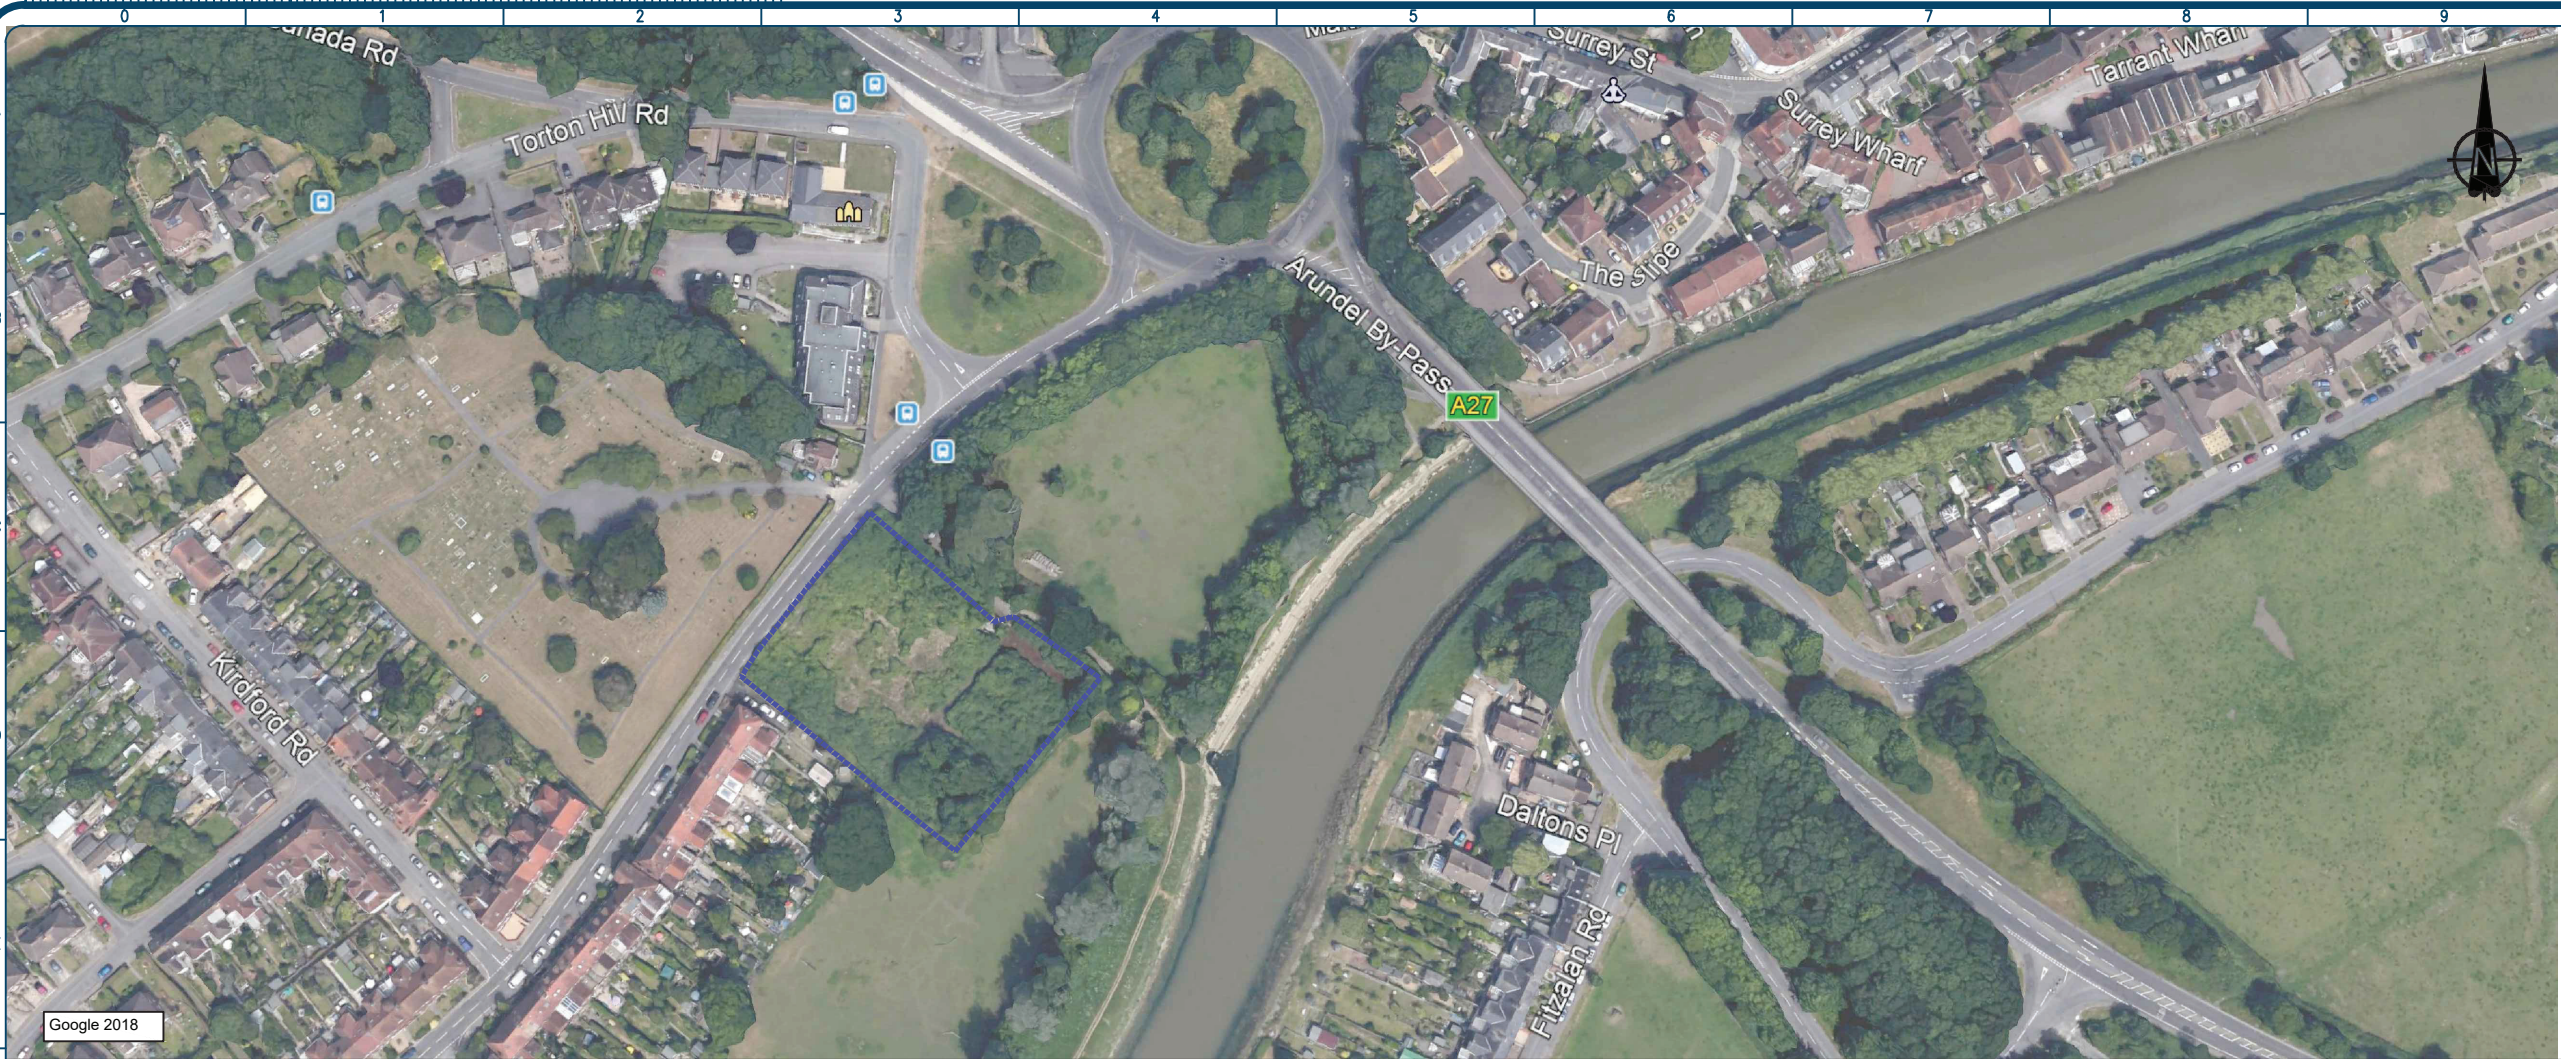

Legend

National Grid Property Holdings Ltd  
Site Boundary

0 First Issue 26/10/20  
REV COMMENT DATE



Columbus House  
Village Way  
Cardiff  
CF15 7NE  
029 2036 8636  
Client

nationalgrid

Project  
Arundel Gas Works  
Ford Road, Arundel

Title  
Site Location Plan

Drawn by GEP Checked Date SG 26/10/20 Authorised Date MH 26/10/20  
Original Scale N.T.S Date 26/10/20 Rev 0 Paper A3

Drawing Number  
D1820/A1

Contains Ordnance Survey data © Crown copyright and database right 2016.

CAD REF:-