


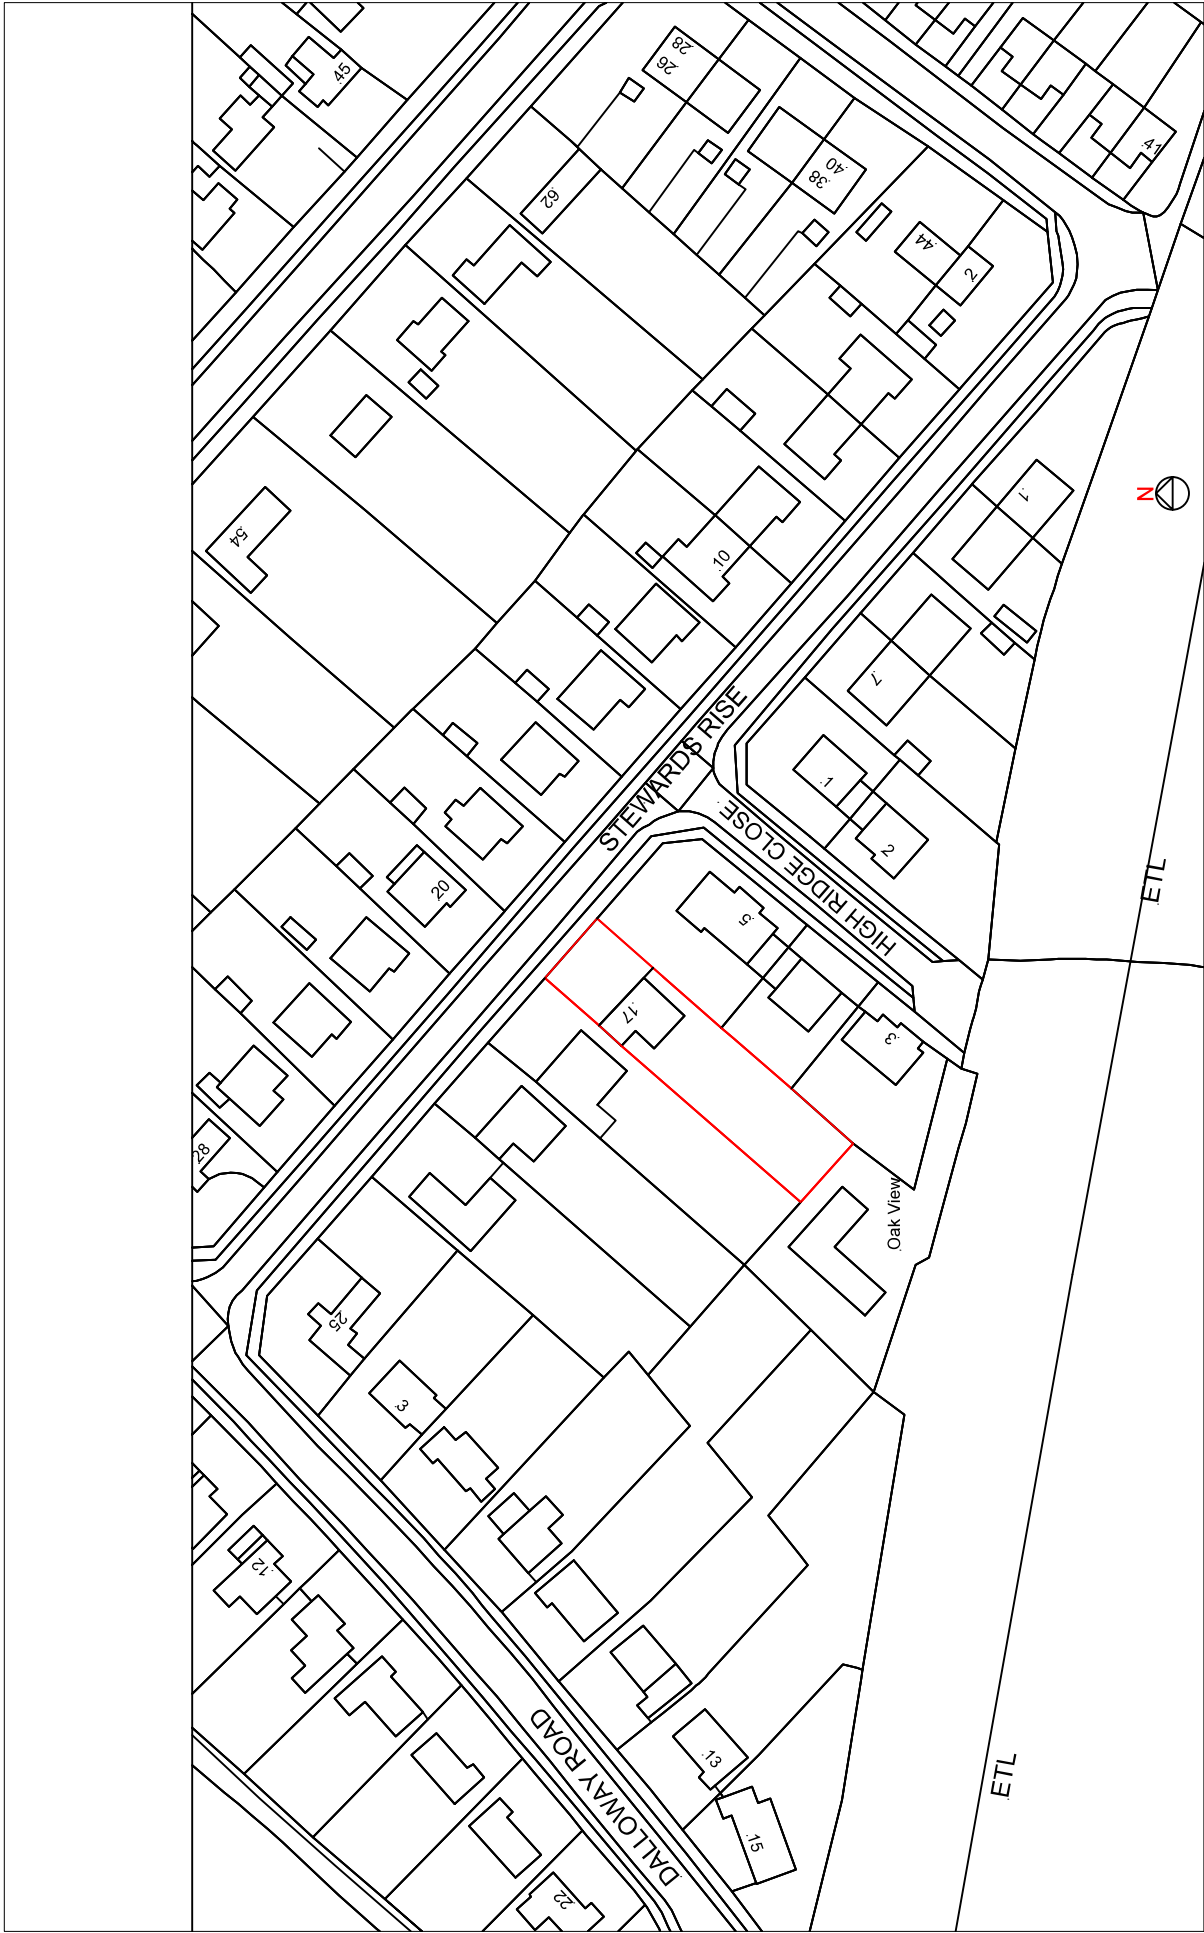

17SREXLOC2018-R01
17 Stewards Rise - Arundel
Existing Location Plan
Scale 1:1250 @ A4 (2018)

