
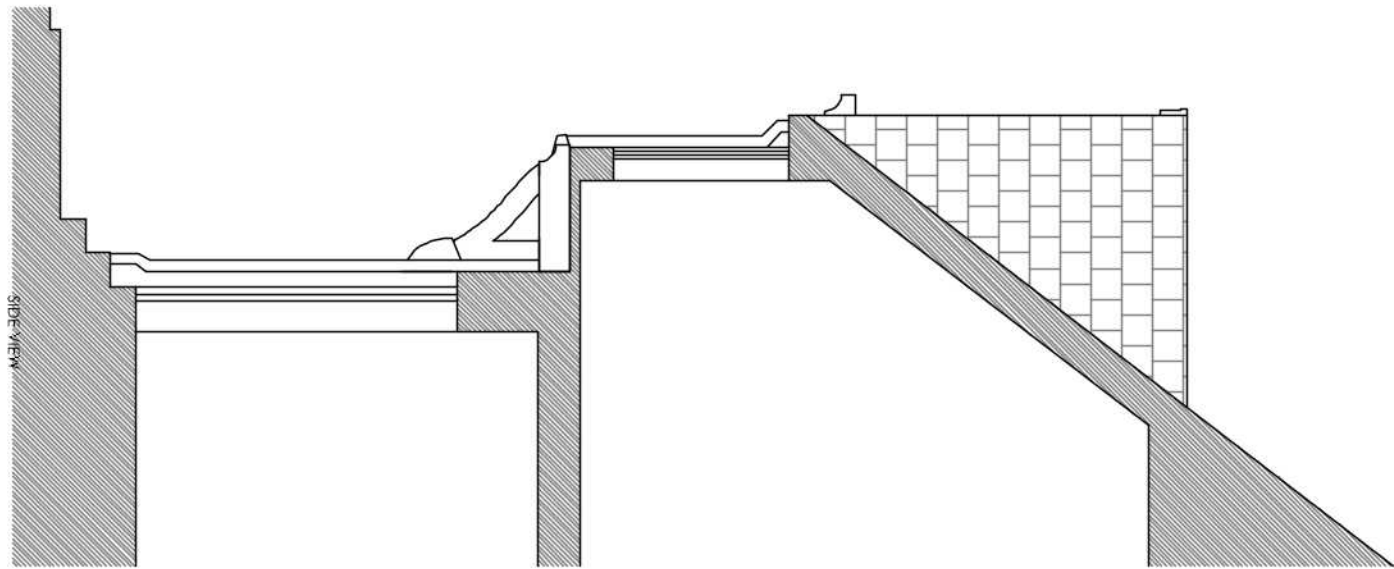


This drawing has been prepared for the purpose of gaining planning permission only and does not constitute a contract for the construction of the building. It is not to be used for any building or construction work. The drawings have been prepared based on existing drawings and information provided by others. All dimensions and levels are given in millimetres unless otherwise stated. All drawings must be checked and verified on site before commencement of work.

© VICTORIA HOLLAND ARCHITECTURE LTD 2022

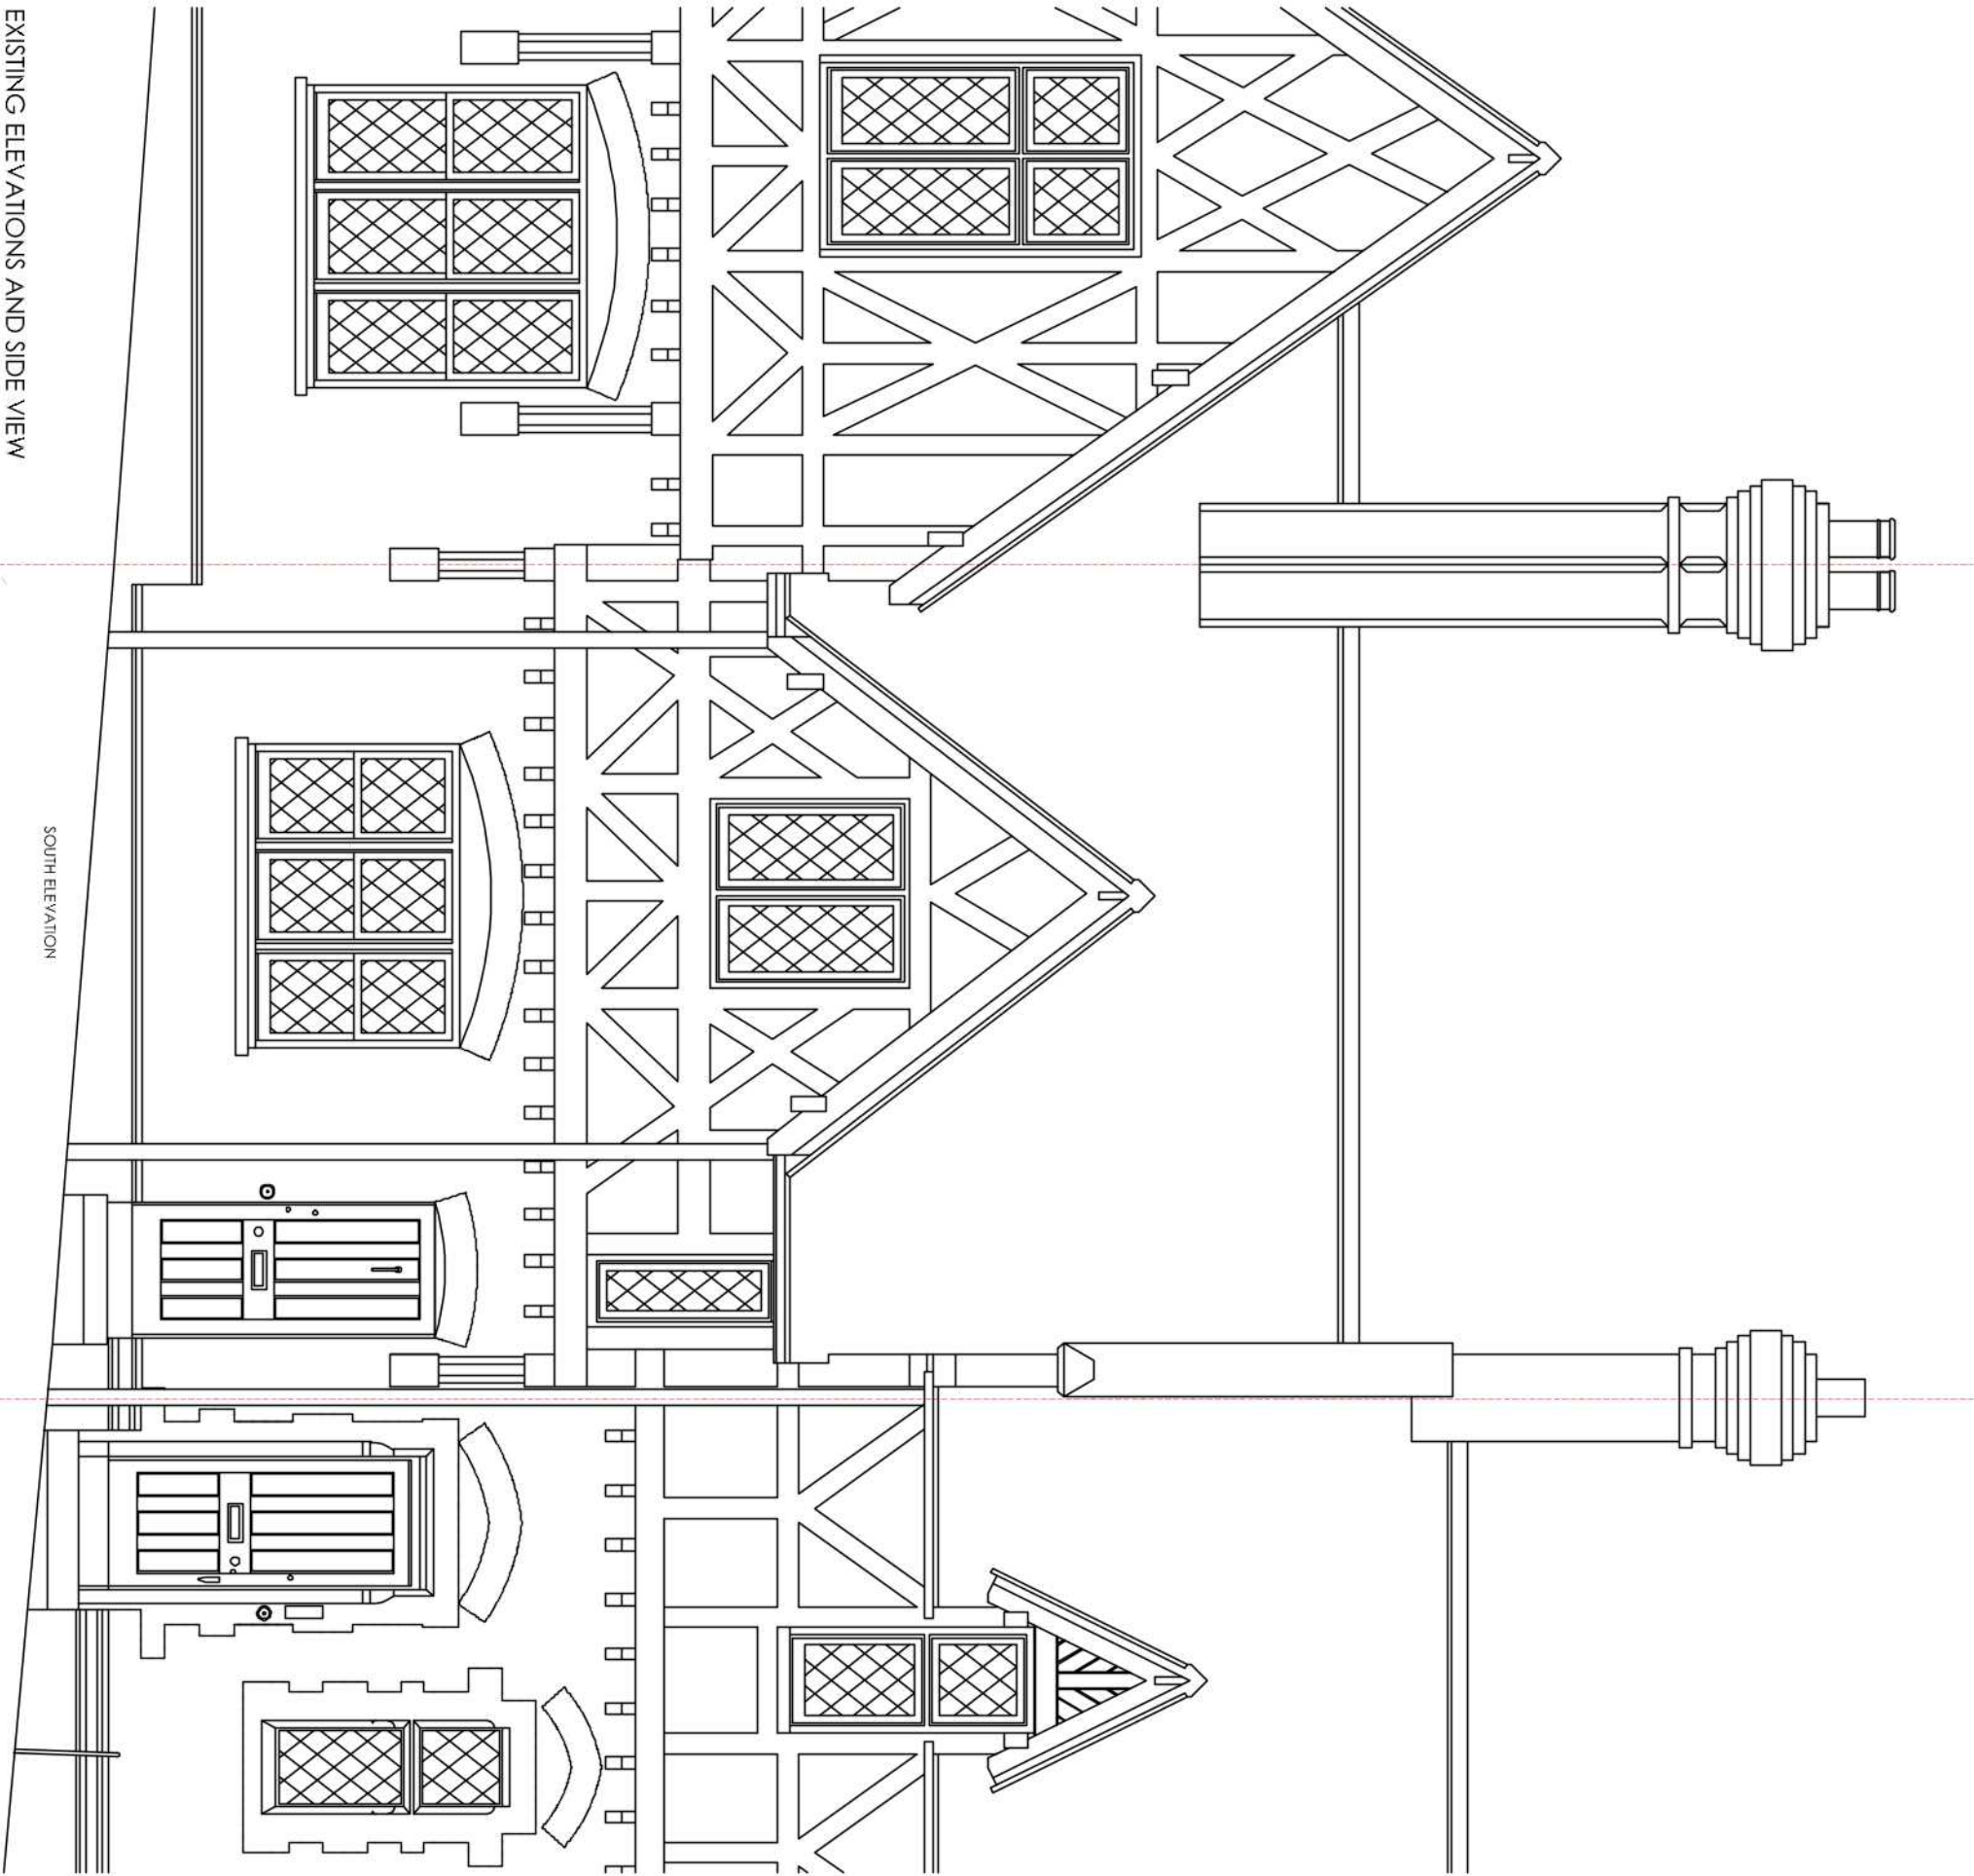

2 MALTRAVERS STREET
ARUNDEL
WEST SUSSEX
BN18 9AP

PLANNING

EXISTING ELEVATIONS AND SIDE VIEW
DATE: APRIL 2022
SCALE: 1:50 @ A3
JOB No. 1131
DRWG No. 111 Rev./

VICTORIA
HOLLAND
ARCHITECTURE

Victoria Holland RIBA
71 Peppering Hill Barn - Burpham
Arun del - West Sussex - BN18 9RN
Tel 01903 882923