



DOOR DETAILS

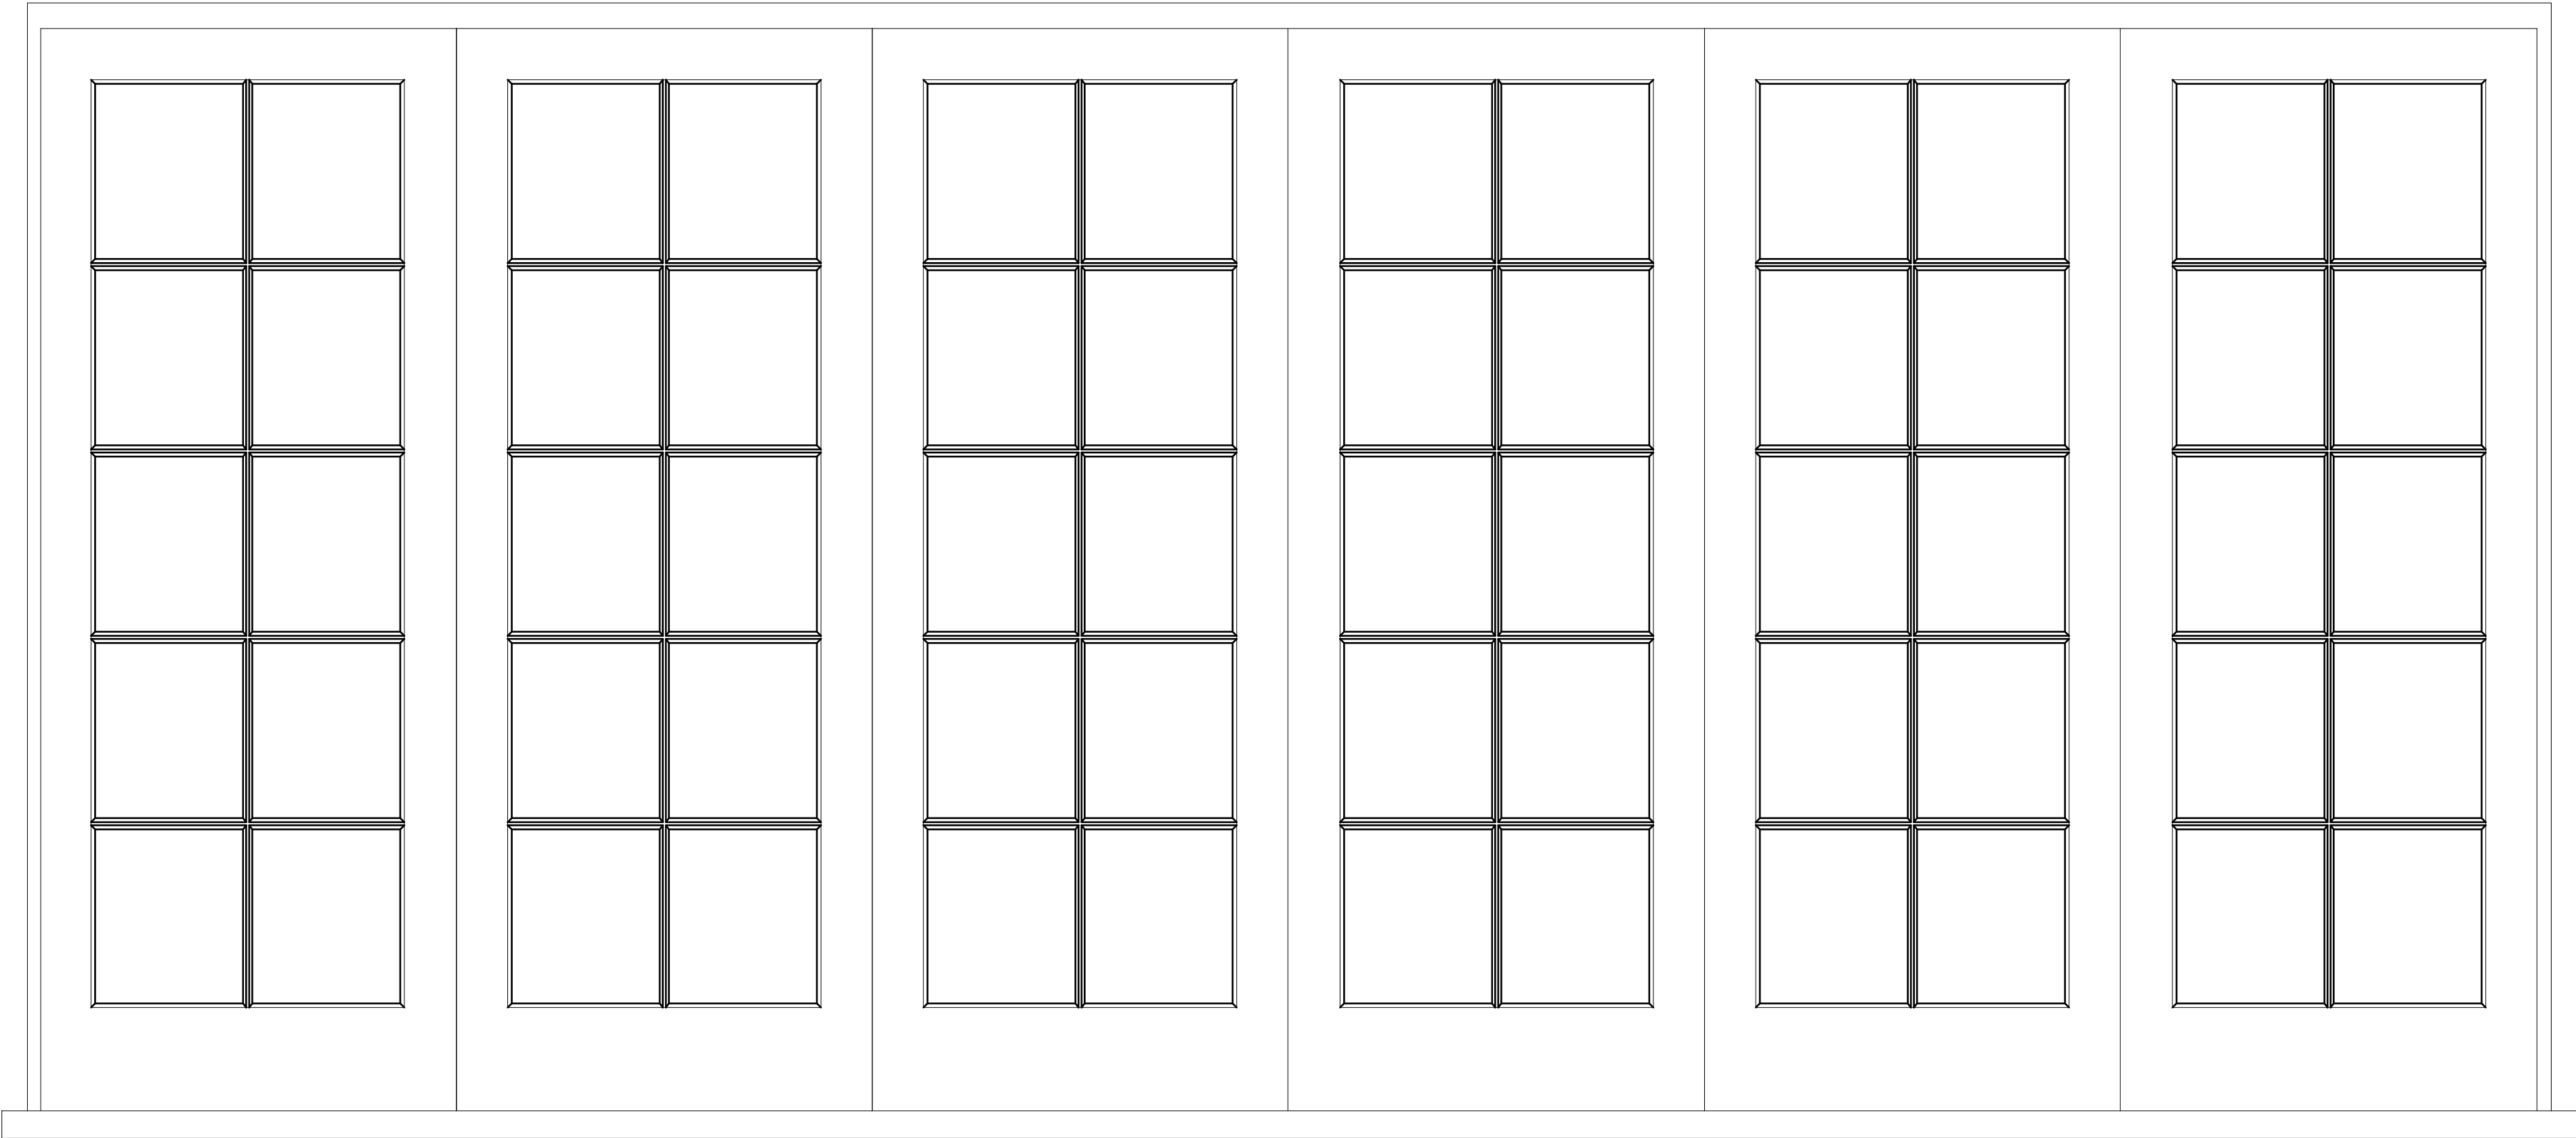


Ground Floor Doors (Rear/South) Elevation - 1:10

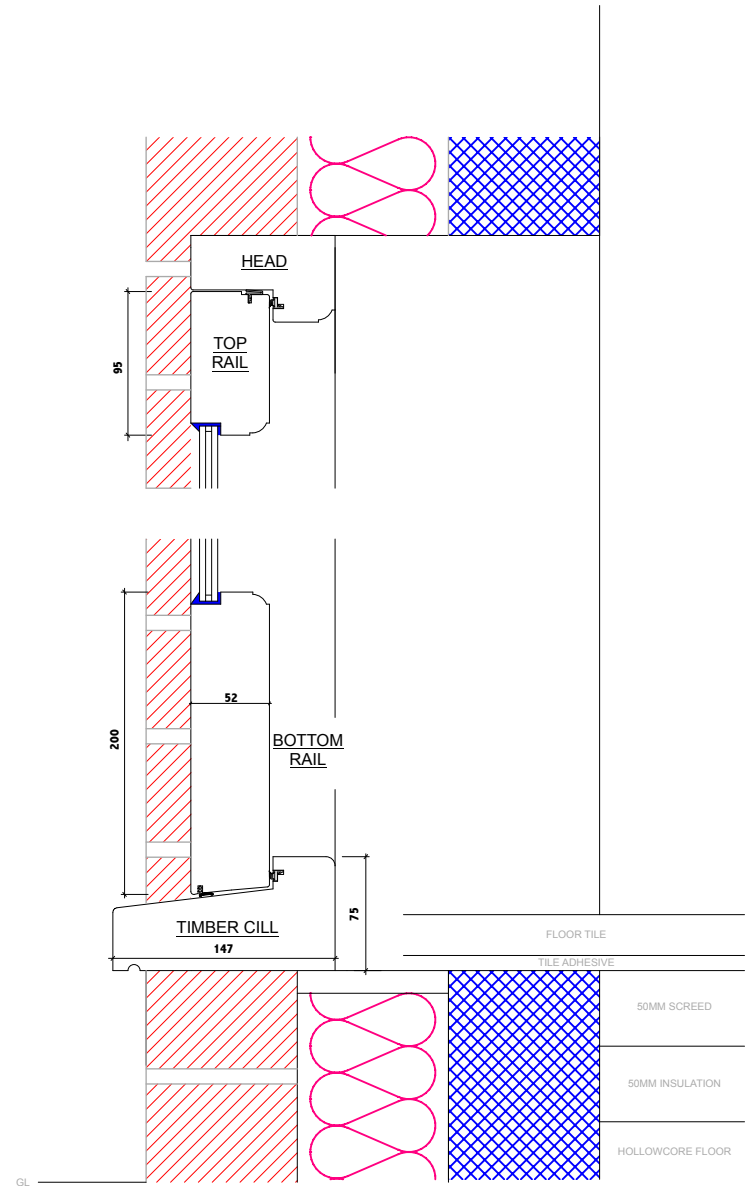


Vertical door section - 1:5


WINDOW DETAILS

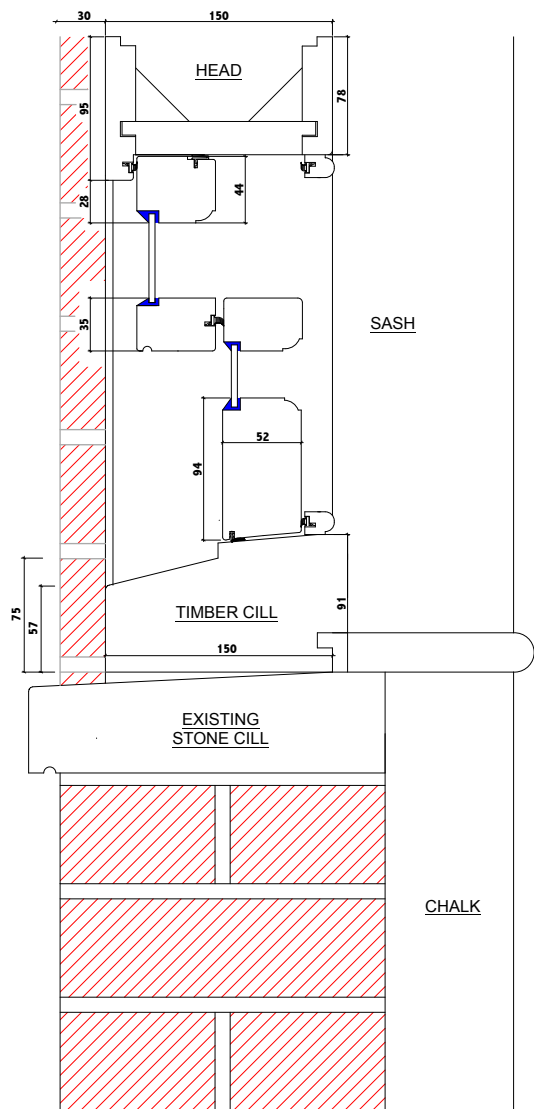


Vertical window section - 1:5

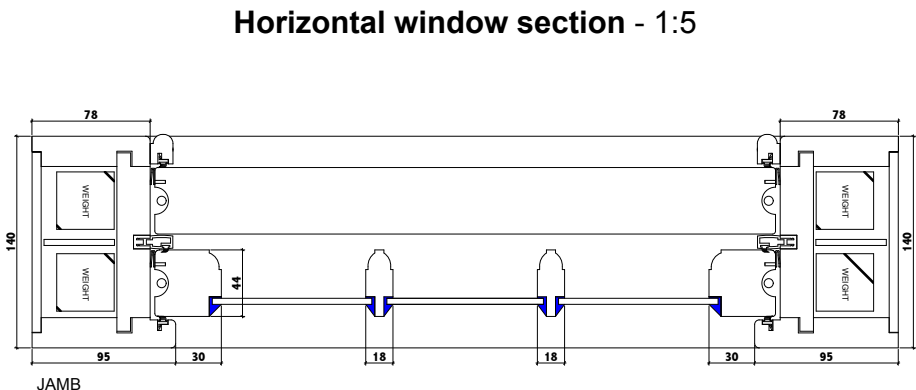

Horizontal window section - 1:5

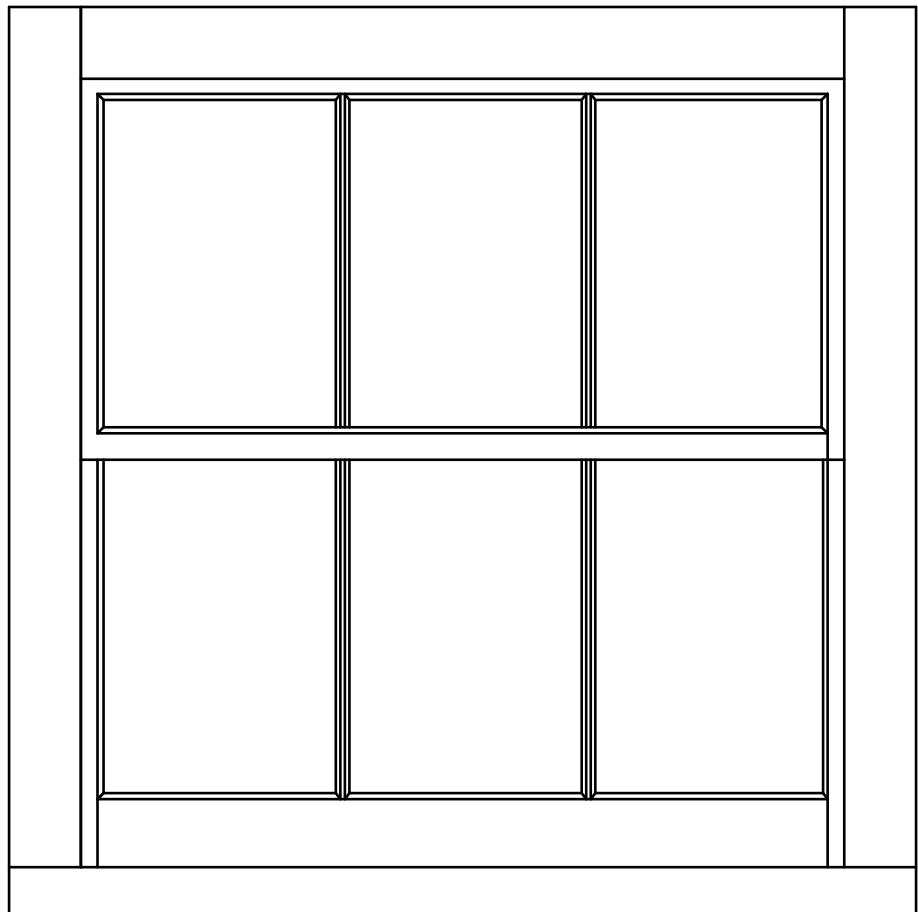

Second Floor Window (Front/North) Elevation - 1:10

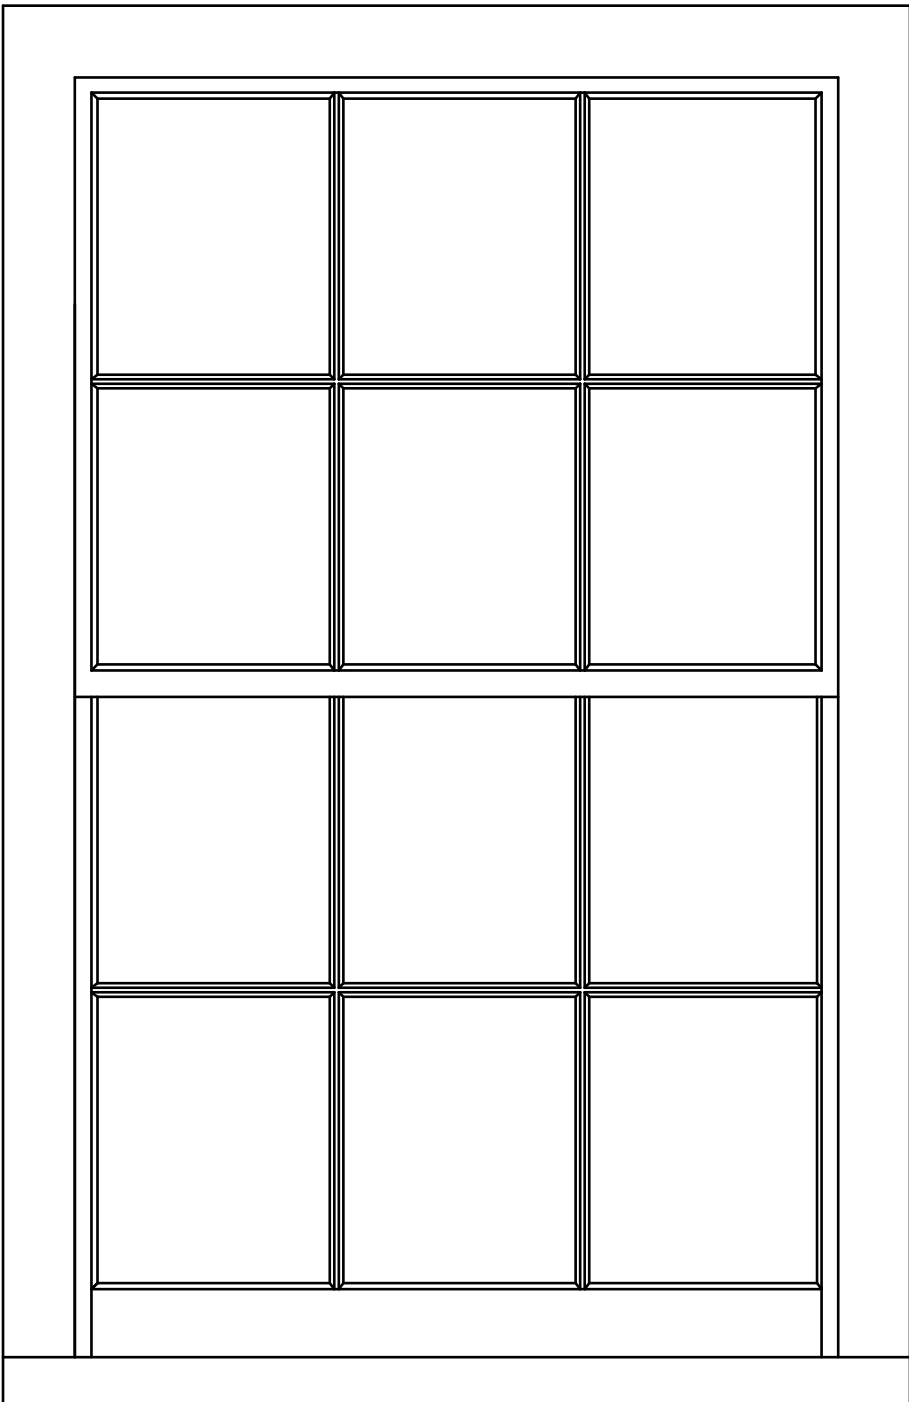

First & Second Floor Windows (Rear/South) Elevation - 1:10

Notes:

Windows made from Sapele softwood and single glazed

Doors made from Accoya hardwood and doubled glazed with 12mm 'Slimlite' glazing units between glazing bars

Revisions



Chartered Surveyors

Norton Studio, School Lane
Arundel, West Sussex
BN18 9DR

tel: 01903 885444

fax: 08721 153339

email: mail@fuller.co.uk

www.andrewfuller.co.uk

Job Title

Byass House, 59 Maltravers Street,
Arundel

Client

Mrs J Dinsmore

Drawing Name

Door & Window Details

Drawing Status

Planning - DOC

Drawn by

DF

Date

April 18

Checked by

Date

Drawing Scale

1:20, 1:10 & 1:5 at A1

Drawing No

Status

Revision

15837/09

This drawing is the property of Andrew Fuller Associates and is not to be copied, reproduced, retained or disclosed to any unauthorised person either wholly or in part without prior consent. Do not scale from this drawing except for Planning purposes. Use all figured dimensions only. All figured dimensions to be checked on site prior to construction. All discrepancies, errors and omissions to be reported to Andrew Fuller Associates prior to construction. Layout and dimensions of existing building to be checked on site.