
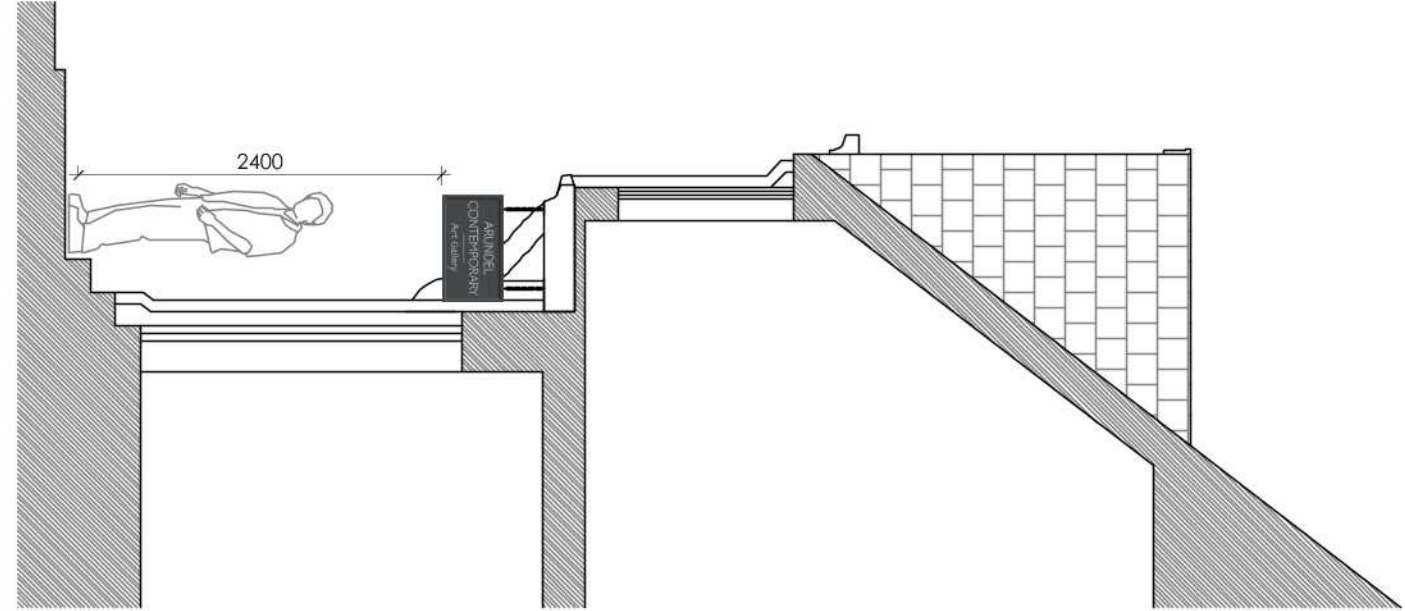


This drawing has been prepared for the purpose of gaining planning permission only and does not constitute a contract. It is not to be used for any building or construction work. The drawing has been prepared based on the information provided by others. As firmness and level of detail may vary, it is not to be used for construction of works.

© VICTORIA HOLLAND ARCHITECTURE LTD 2022

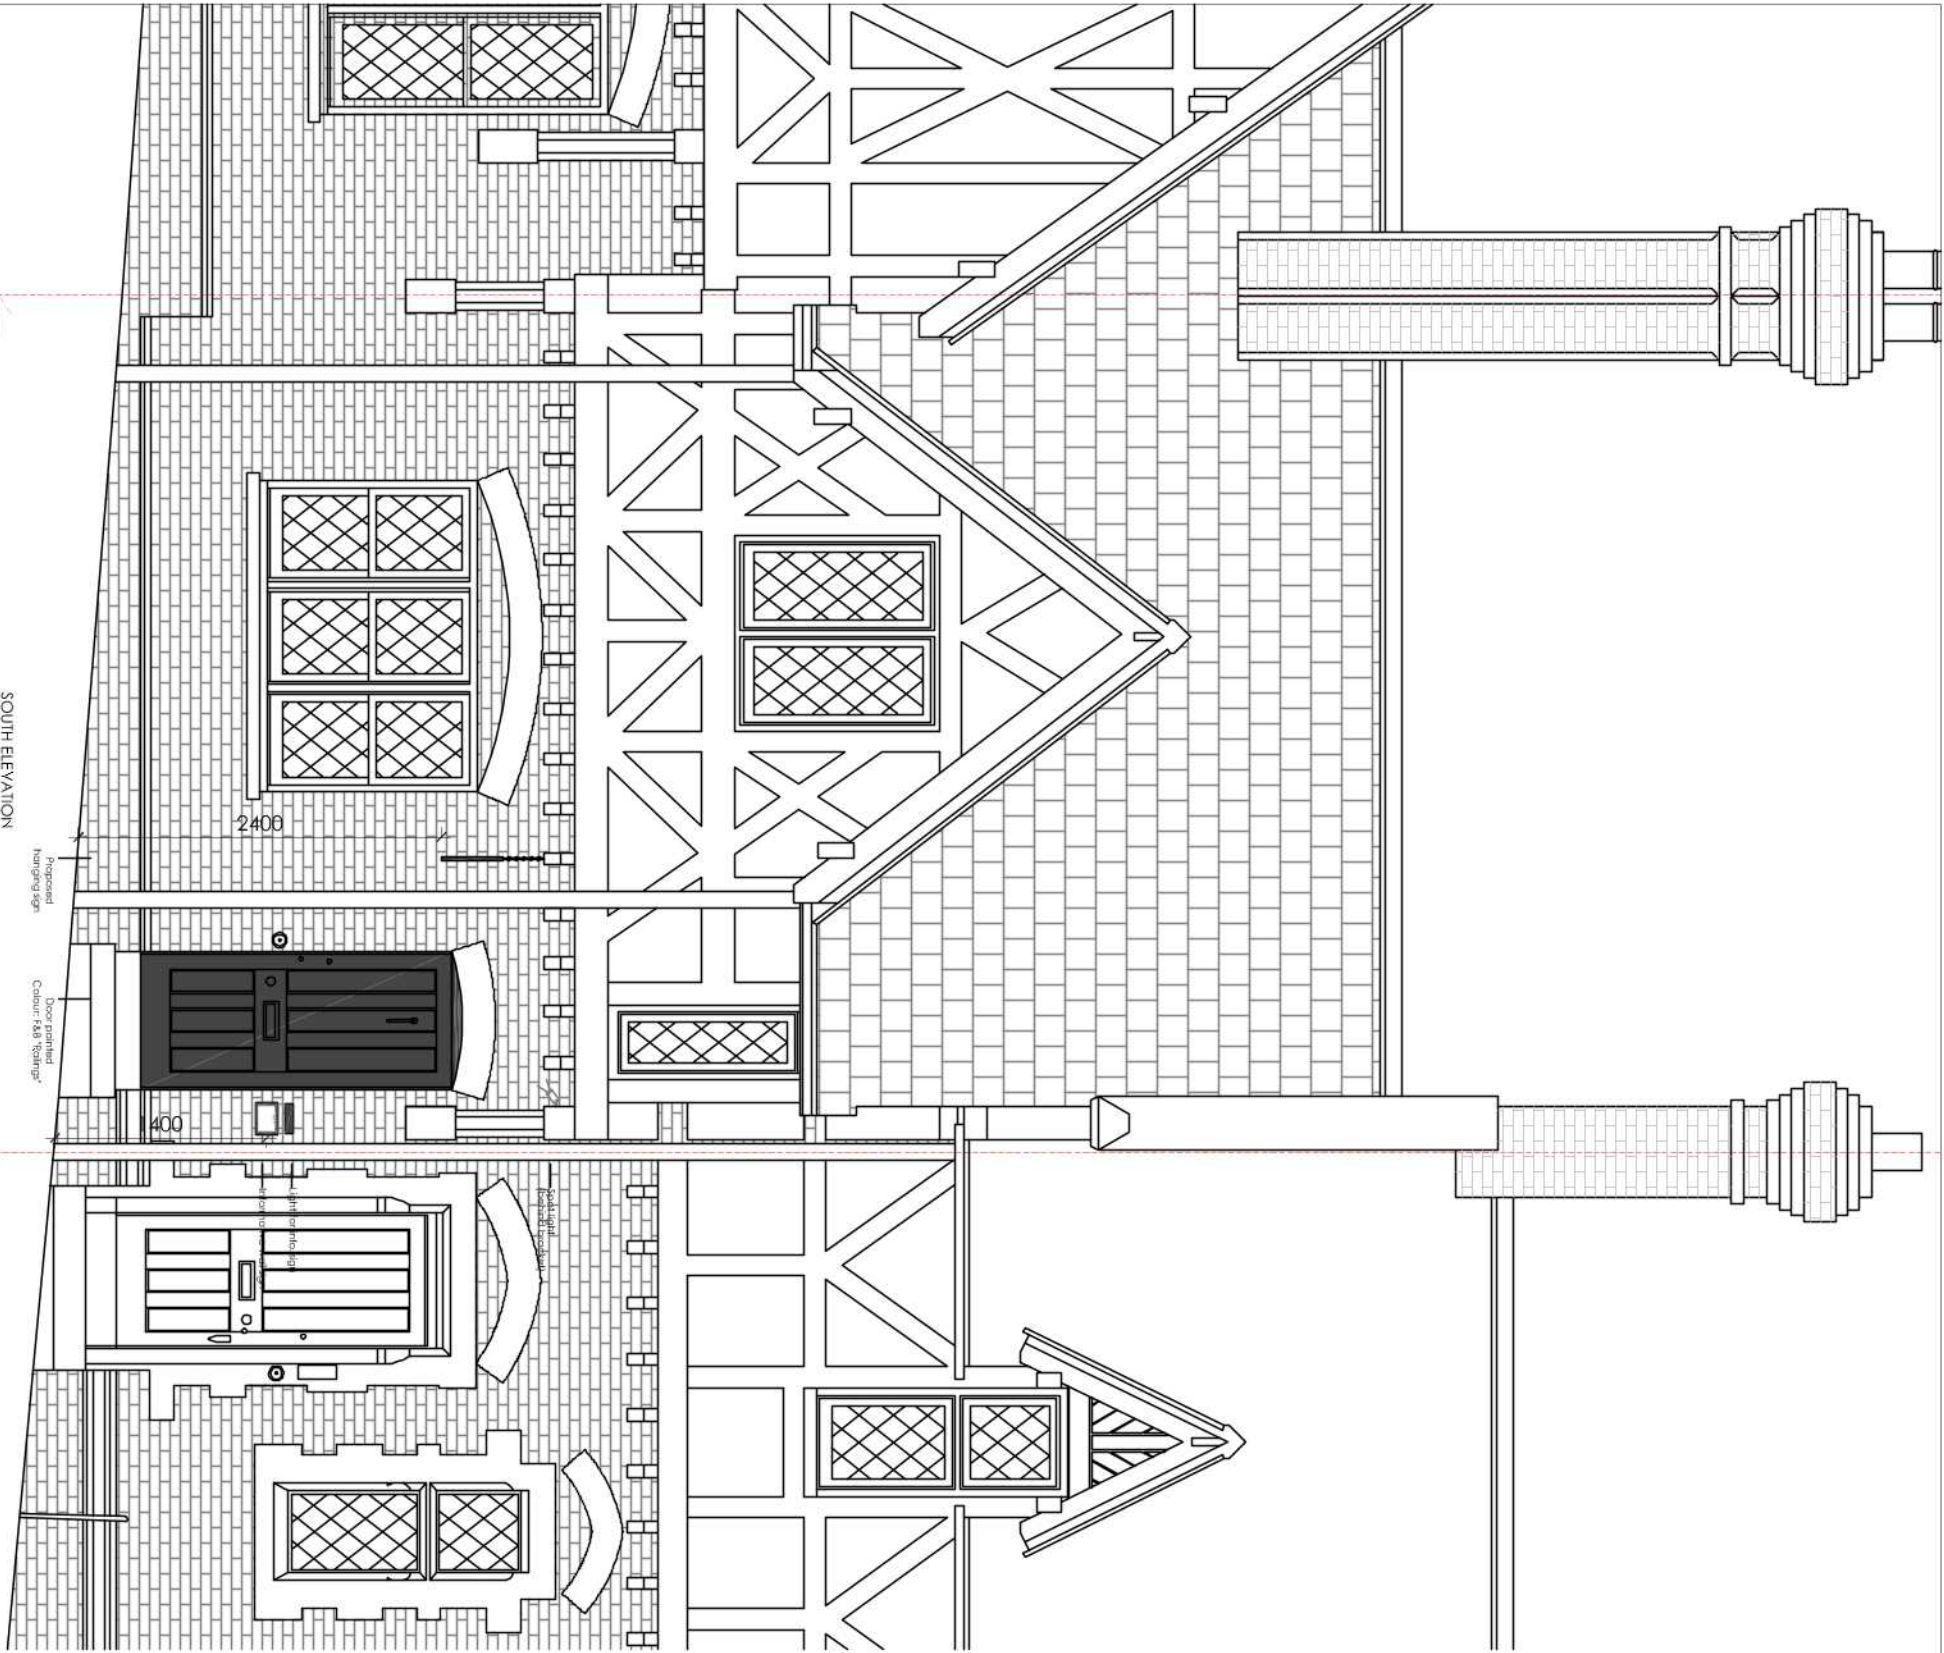

2 MALTRAVERS STREET
ARUNDEL
WEST SUSSEX
BN18 9AP

PLANNING

PROPOSED ELEVATIONS AND SIDE VIEW

DATE: APRIL 2022
SCALE: 1:50 @ A3
JOB No. 1131
DRWG No. 120 Rev./

VICTORIA
HOLLAND
ARCHITECTURE

Victoria Holland RIBA
7.1 Peppering High Barn - Burgham
Arun del - West Sussex - BN18 9RN
Tel 01903 882923

PROPOSED ELEVATIONS AND SIDE VIEW
SCALE 1:50
0 1m 2 3 4 5
SCALE IN METERS, 1:50