



This drawing has been prepared for the purpose of gaining planning permission only and does not purport to be a working or contractual drawing and should not be used for any building or contractual purposes.
This drawing has been prepared based on survey drawings and information prepared by others. All dimensions and levels on all drawings must be checked and verified on site before commencement of works.


© VICTORIA HOLLAND ARCHITECTURE LTD 2022

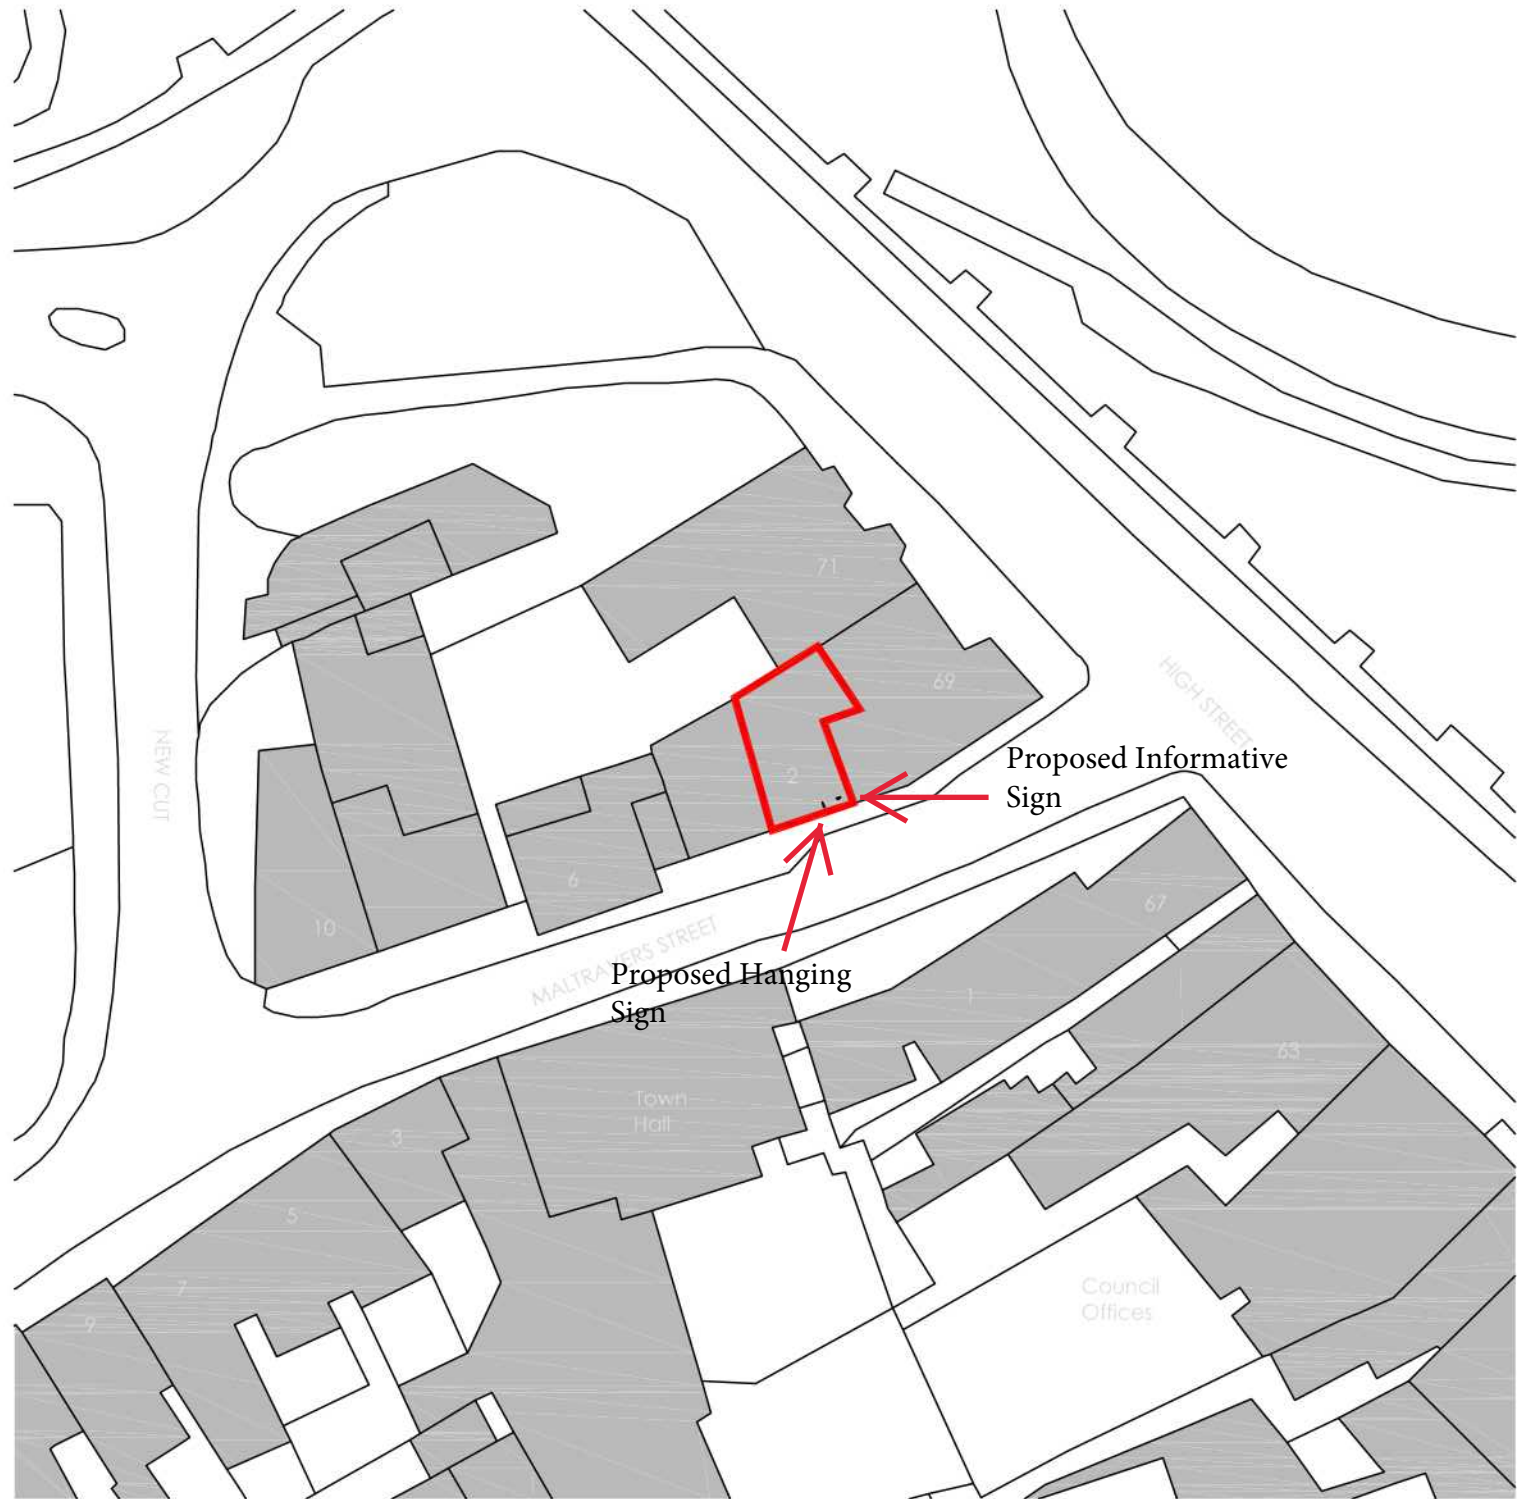

LOCATION PLAN
SCALE 1:1250

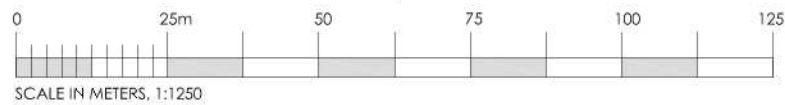

EXISTING AND PROPOSED BLOCK PLAN
SCALE 1:500

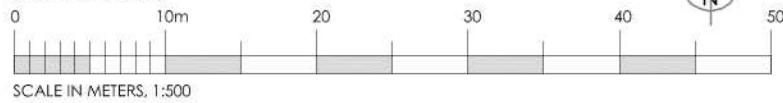

Crown copyright 2022. Supplied by copla ltd trading as UKPlanningMaps.com a licensed Ordnance Survey partner (100054135).

2 MALTRAVERS STREET ARUNDEL WEST SUSSEX BN18 9AP

PLANNING

LOCATION PLAN, EXISTING AND PROPOSED
BLOCK PLAN

DATE. APRIL 2022
SCALE. 1:1250, 1:500 @ A3
JOB No. 1131
DRWG No. 100 Rev./



Victoria Holland RIBA
71 Peppering High Barn - Burpham
Arundel - West Sussex - BN18 9RN
Tel 01903 882923