BLAZE

LLOYDS BANK

50320800 – ARUNDEL – BLAZE NEON – PLANNING MONTAGE (V2)

EXISTING SIGNAGE OVERVIEW



PROPOSED PRIMARY SIGNAGE OVERVIEW

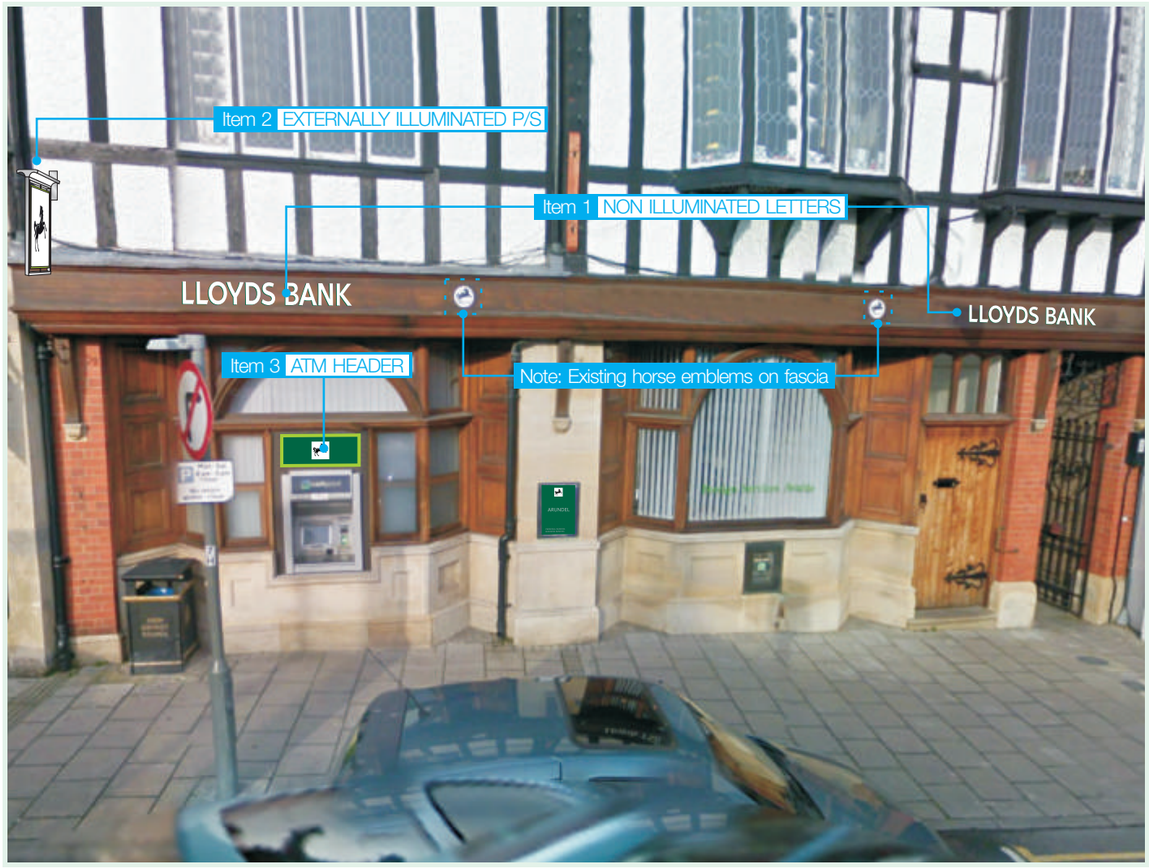

LLOYDS BANK ARUNDEL

item 1

2-OFF NON ILLUMINATED BUILT-UP LETTERS (MOUNTED TO EXISTING BACKGROUND)

Featuring built up decaled stainless steel letters complete with Darker Core Green returns.

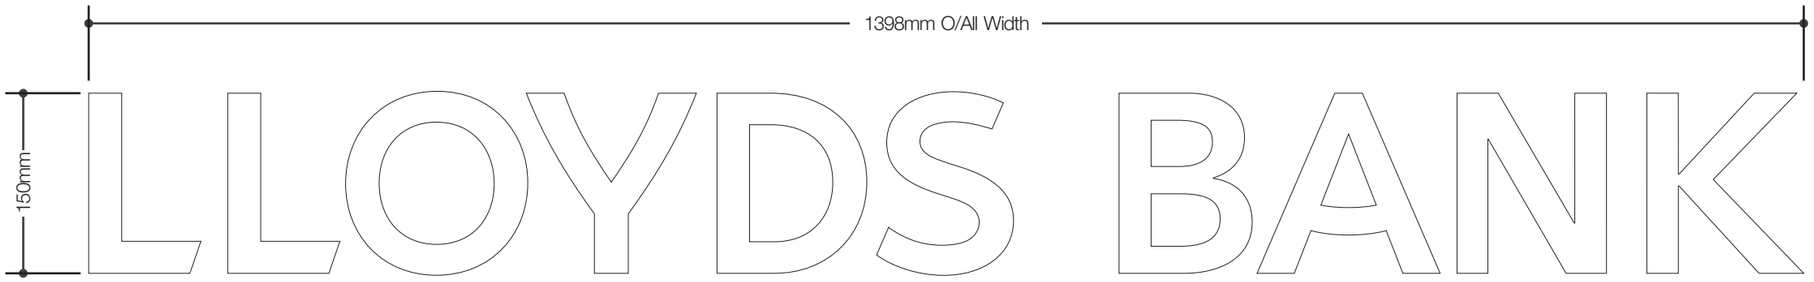

Heritage Box Letters — Non Illuminated

Letter Faces	White
Letter Returns	Darker Core Green (Pantone 7483c)

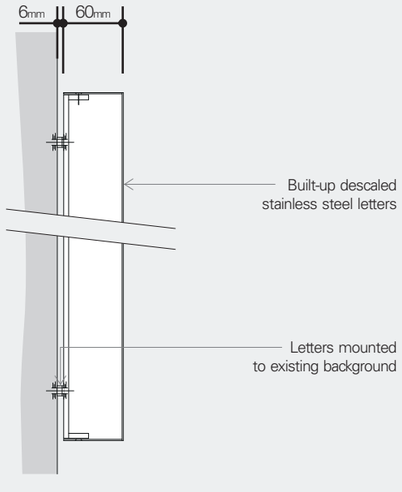

ARUN DISTRICT COUNCIL AB/48/13/A

BLAZE NEON LTD
5 Patricia Way, Pysons Road,
Broadstairs, Kent. CT10 2XZ
T +44 (0) 1843 601075 F +44 (0) 1843 867924
www.blazeneon.com

DRAWING SHOWN FOR VISUAL PURPOSES ONLY. ACTUAL SIGNAGE CONSTRUCTION (MANUFACTURE, MATERIALS & TECHNIQUES) MAY DIFFER TO THOSE SHOWN & ARE SUBJECT TO FINAL SITE CONDITIONS

Document Information

Client:

LLOYDS BANK

Address:
14-16 HIGH STREET,
ARUNDEL, WEST SUSSEX,
BN189AF

Sheet Number:	Date:	Scale:
1	01/02/13	1:5@A3

Drawn By:	Drawing Number:	Version:
R.UPSON	88546	V2

Revision Notes:

Note:	Drawn:	Date:
V2) LETTERS REVISED TO NON ILLUMINATED, PROJECTING SIGN REVISED & ATM HEADER UPDATED	BC	22/04/13

Item 1 PLANNING INFORMATION
DISTANCE BETWEEN UNDERSIDE OF SIGN AND FINISHED FLOOR LEVEL
3600mm

Site Notes:
1. Existing Background height 260mm
2. Letters positioned centred between the horse emblems and end of fascia

BLAZE STANDARD PAINT FINISH IS **60% SEMI GLOSS**, CLIENT TO ADVISE PRIOR TO APPROVAL IF ANY SPECIAL FINISHES ARE REQUIRED

© THE COPYRIGHT OF THIS DRAWING IS OWNED BY BLAZE NEON LIMITED AND IS NOT TO BE DISCLOSED TO OTHER PERSONS OR TO BE USED FOR MANUFACTURING PURPOSES WITHOUT PERMISSION.

item 2

EXTERNALLY ILLUMINATED PROJECTING SIGN

Featuring fabricated bracketry, aluminium face panels complete with digitally printed overlays.

Scale 1:10 @ A3

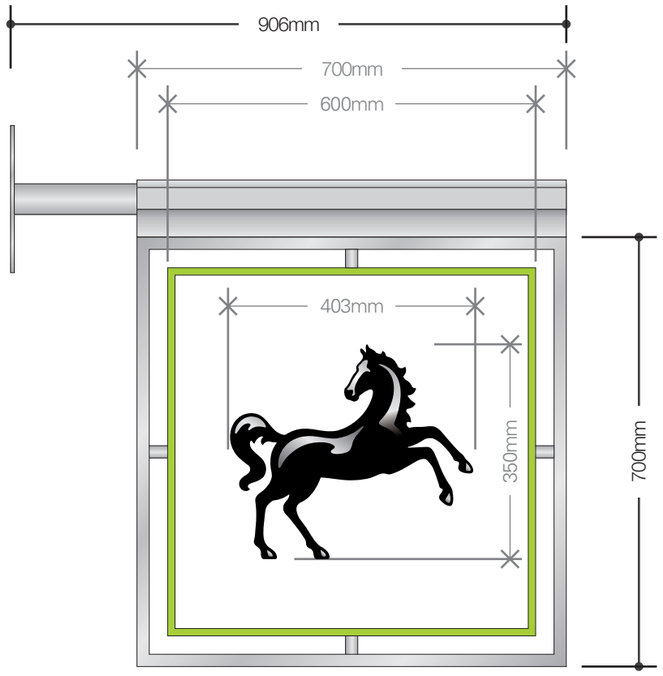

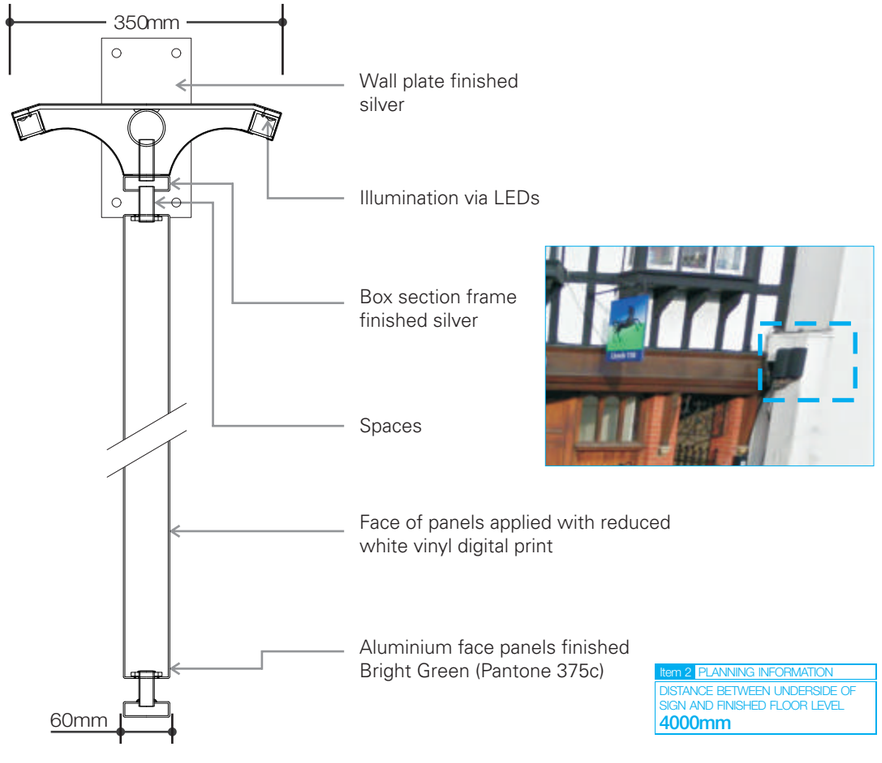

Item 2 PLANNING INFORMATION

DISTANCE BETWEEN UNDERSIDE OF SIGN AND FINISHED FLOOR LEVEL
4000mm

BLAZE NEON LTD
5 Patricia Way, Pysons Road,
Broadstairs, Kent. CT10 2XZ
T +44 (0) 1843 601075 F +44 (0) 1843 867924
www.blazeneon.com

DRAWING SHOWN FOR VISUAL PURPOSES ONLY. ACTUAL SIGNAGE CONSTRUCTION (MANUFACTURE, MATERIALS & TECHNIQUES) MAY DIFFER TO THOSE SHOWN & ARE SUBJECT TO FINAL SITE CONDITIONS

Document Information

Client:

LLOYDS BANK

Address:
14-16 HIGH STREET,
ARUNDEL, WEST SUSSEX,
BN189AF

Sheet Number:	Date:	Scale:
2	01/02/13	AS SHOWN

Drawn By:	Drawing Number:	Version:
R.UPSON	88546	V2

Revision Notes:

Note:	Drawn:	Date:
V2) LETTERS REVISED TO NON ILLUMINATED, PROJECTING SIGN REVISED & ATM HEADER UPDATED	BC	22/04/13

Bright Green
PANTONE 375c

Site Notes:
3. Second projection sign not proposed due to Neighbouring building

BLAZE STANDARD PAINT FINISH IS **60% SEMI GLOSS**, CLIENT TO ADVISE PRIOR TO APPROVAL IF ANY SPECIAL FINISHES ARE REQUIRED

© THE COPYRIGHT OF THIS DRAWING IS OWNED BY BLAZE NEON LIMITED AND IS NOT TO BE DISCLOSED TO OTHER PERSONS OR TO BE USED FOR MANUFACTURING PURPOSES WITHOUT PERMISSION.

LLOYDS BANK ARUNDEL

item 3

NON ILLUMINATED ATM HEADER

Featuring acrylic surround complete

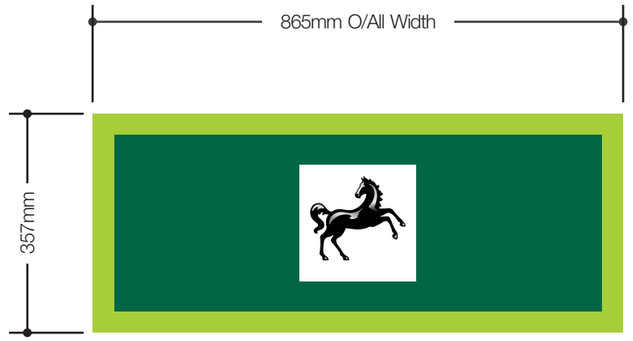

ATM

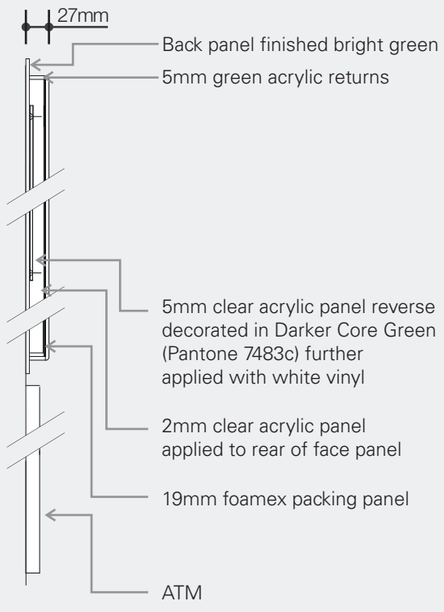

BLAZE NEON LTD
5 Patricia Way, Pysons Road,
Broadstairs, Kent. CT10 2XZ
T +44 (0) 1843 601075 F +44 (0) 1843 867924
www.blazeneon.com

DRAWING SHOWN FOR VISUAL PURPOSES ONLY. ACTUAL SIGNAGE CONSTRUCTION (MANUFACTURE, MATERIALS & TECHNIQUES) MAY DIFFER TO THOSE SHOWN & ARE SUBJECT TO FINAL SITE CONDITIONS

Document Information

Client:

LLOYDS BANK

Address:
14-16 HIGH STREET,
ARUNDEL, WEST SUSSEX,
BN189AF

Sheet Number:	Date:	Scale:
3	01/02/13	1:10@A3

Drawn By:	Drawing Number:	Version:
R.UPSON	88546	V2

Revision Notes:

Note:	Drawn:	Date:
V2) LETTERS REVISED TO NON ILLUMINATED, PROJECTING SIGN REVISED & ATM HEADER UPDATED	BC	22/04/13

Darker Core Green — PANTONE 7483c

Bright Green — PANTONE 375c

Site Notes:
4. Background dimensions and fixing details required for ATM header

BLAZE STANDARD PAINT FINISH IS **60% SEMI GLOSS**, CLIENT TO ADVISE PRIOR TO APPROVAL IF ANY SPECIAL FINISHES ARE REQUIRED

© THE COPYRIGHT OF THIS DRAWING IS OWNED BY BLAZE NEON LIMITED AND IS NOT TO BE DISCLOSED TO OTHER PERSONS OR TO BE USED FOR MANUFACTURING PURPOSES WITHOUT PERMISSION.

LLOYDS BANK

50320800 – ARUNDEL – BLAZE NEON – PLANNING MONTAGE (V2)

PROPOSED SECONDARY SIGNAGE OVERVIEW





EXISTING SIGNAGE OVERVIEW



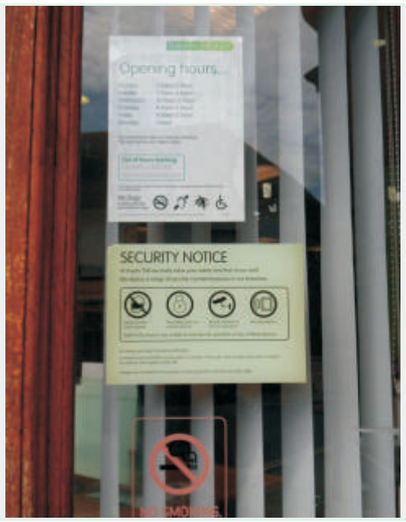

item 4

NON ILLUMINATED NAMEPLATE

Folded aluminium nameplate finished Darker Core Green with push through stainless steel letters & vinyl graphic to face.

Scale 1:4 @ A3

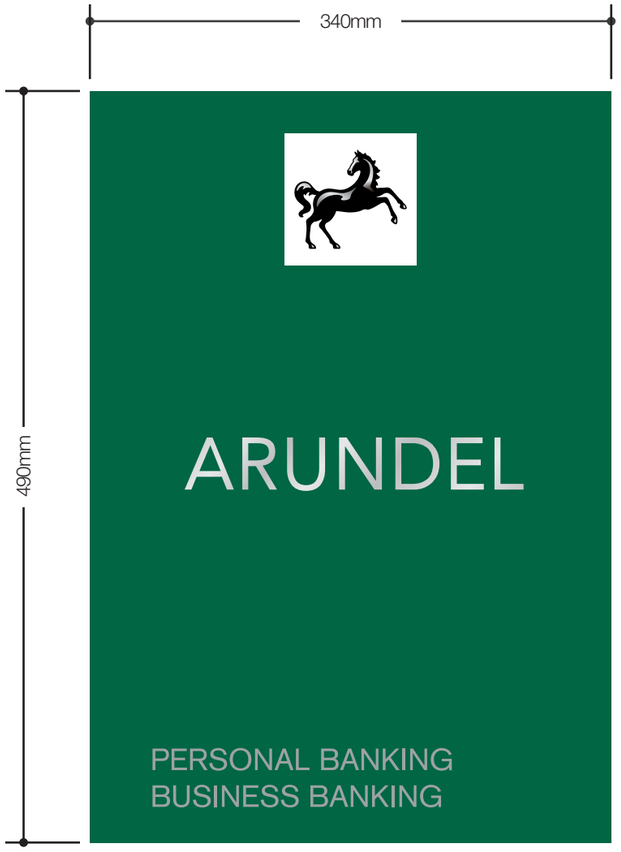

Panel — Darker Core Green (Pantone 7483c)

item 5

REVERSE APPLIED VINYL

Featuring digitally printed graphics

Scale 1:4 @ A3



BLAZE NEON LTD
5 Patricia Way, Pysons Road,
Broadstairs, Kent. CT10 2XZ
T +44 (0) 1843 601075 F +44 (0) 1843 867924
www.blazeneon.com

DRAWING SHOWN FOR VISUAL PURPOSES ONLY. ACTUAL SIGNAGE CONSTRUCTION (MANUFACTURE, MATERIALS & TECHNIQUES) MAY DIFFER TO THOSE SHOWN & ARE SUBJECT TO FINAL SITE CONDITIONS

Document Information

Client:

LLOYDS BANK

Address:
14-16 HIGH STREET,
ARUNDEL, WEST SUSSEX,
BN189AF

Sheet Number:	Date:	Scale:
4	01/02/13	AS SHOWN

Drawn By:	Drawing Number:	Version:
R.UPSON	88546	V2

Revision Notes:

Note:	Drawn:	Date:
V2) LETTERS REVISED TO NON ILLUMINATED, PROJECTING SIGN REVISED & ATM HEADER UPDATED	BC	22/04/13

Darker Core Green
PANTONE 7483c

BLAZE STANDARD PAINT FINISH IS **60% SEMI GLOSS**, CLIENT TO ADVISE PRIOR TO APPROVAL IF ANY SPECIAL FINISHES ARE REQUIRED

© THE COPYRIGHT OF THIS DRAWING IS OWNED BY BLAZE NEON LIMITED AND IS NOT TO BE DISCLOSED TO OTHER PERSONS OR TO BE USED FOR MANUFACTURING PURPOSES WITHOUT PERMISSION.