




Indicative Street View: Scale 1:100



Cemetery

Key Plan: Scale 1:500

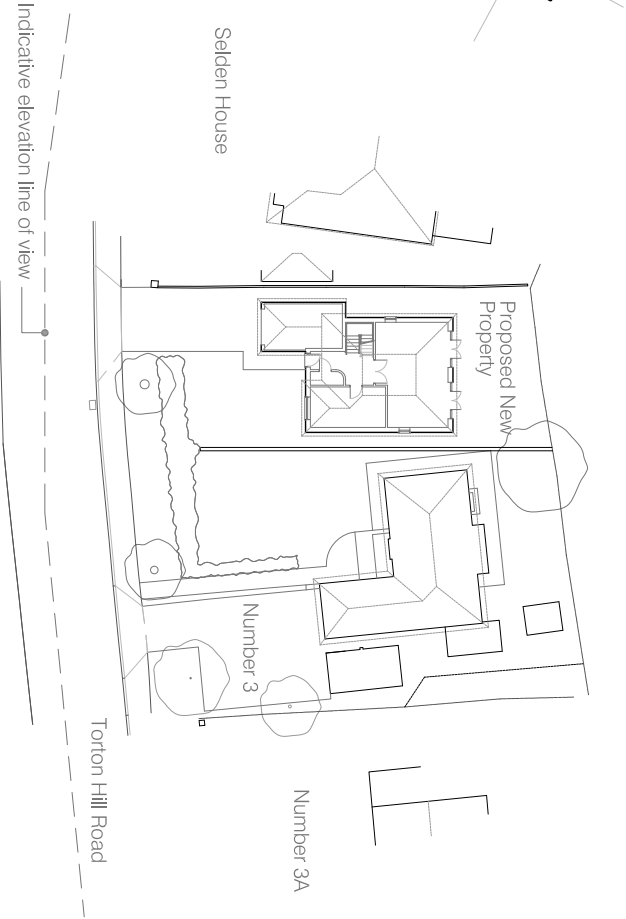

notes

Permission is granted to scale from this drawing for the purpose of Local Authority Planning Approval only. In all other cases DO NOT scale from this drawing. Please contact this office for any additional information required.

Contractors, Sub-Contractors and Suppliers are to check all relevant dimensions, levels and details of the site and any existing buildings before commencing any shop drawings or building work. Any discrepancies should be reported to this office.

This drawing must be read in conjunction with all related drawings and documents relevant to this project, including those prepared by appointed consultants, specialists and sub-consultants etc.

This drawing is the copyright of RDV a Design

revisions

|  |  |
|--|--|
|  |  |
|--|--|

RDV a Design

9 Oak End | Arundel | West Sussex  
Tel: 01903 884013

|                        |  |  |  |
|------------------------|--|--|--|
| project                |  |  |  |
| Land Adjacent to:      |  |  |  |
| 3 Torton Hill Road     |  |  |  |
| Arundel West Sussex    |  |  |  |
| drawing                |  |  |  |
| Indicative Street View |  |  |  |
| As Proposed            |  |  |  |
| -                      |  |  |  |

| scale  | date              |
|--------|-------------------|
| 1:100  | @ A3 January 2018 |
| job no | drawing no        |
| 17103  | 02.04             |
| rev    |                   |