



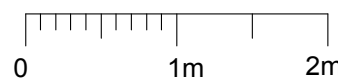

terrier firma

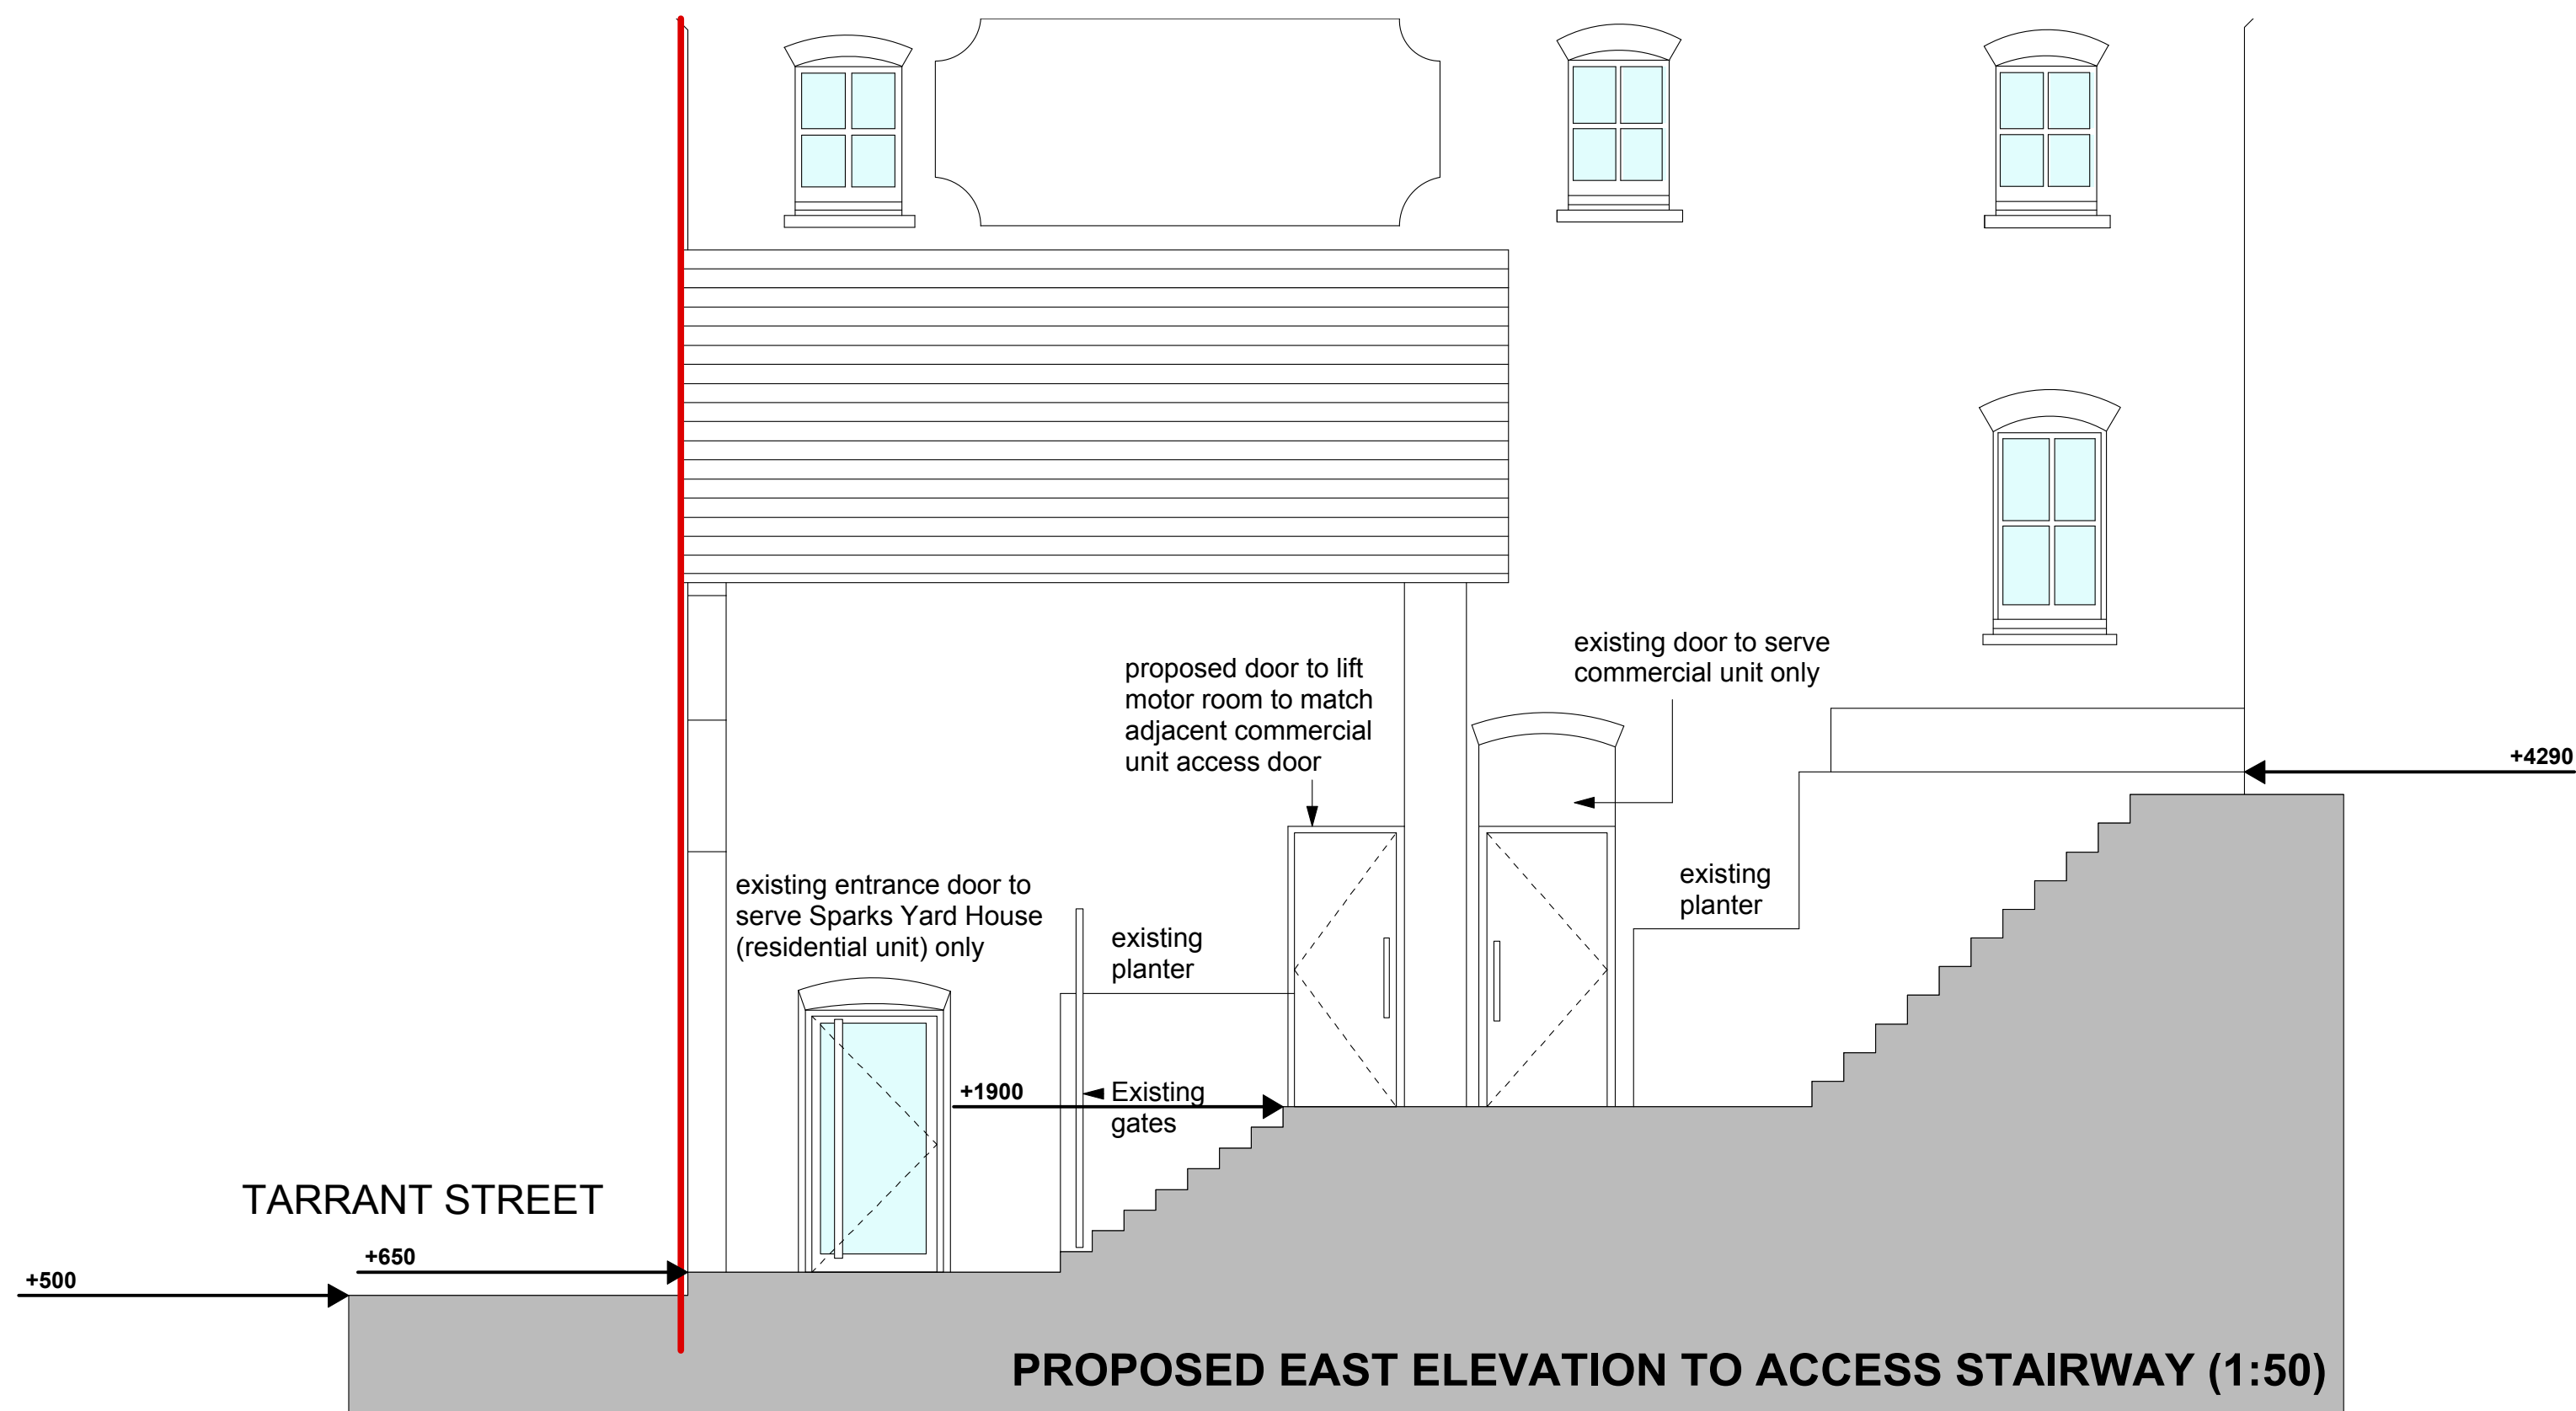

THORPE
architecture

Sparks Yard, Tarrant Street,
Arundel, West Sussex, BN18 9DJ.
Tel: 01243 827020
www.thorpearchitecture.com

18 TARRANT STREET,
ARUNDEL, BN18 9DJ

PROPOSED CHANGE OF USE TO
FORM AN UPPER FLOORS
SINGLE, FOUR BEDROOM
RESIDENTIAL UNIT (USE CLASS
C3a) AND GROUND FLOOR
COMMERCIAL UNIT (USE
CLASSES A1, A2 AND B1A)
TOGETHER WITH ALL
ASSOCIATED WORKS

FOR TERRIER FIRMA LTD

PROPOSED NORTH
SPARKS YARD AND
PART EAST ELEVATION

A6001-09

1 : 50 @ A1

29.04.19

NB. All levels measured from datum of +/-0, located outside 18B Tarrant Street