


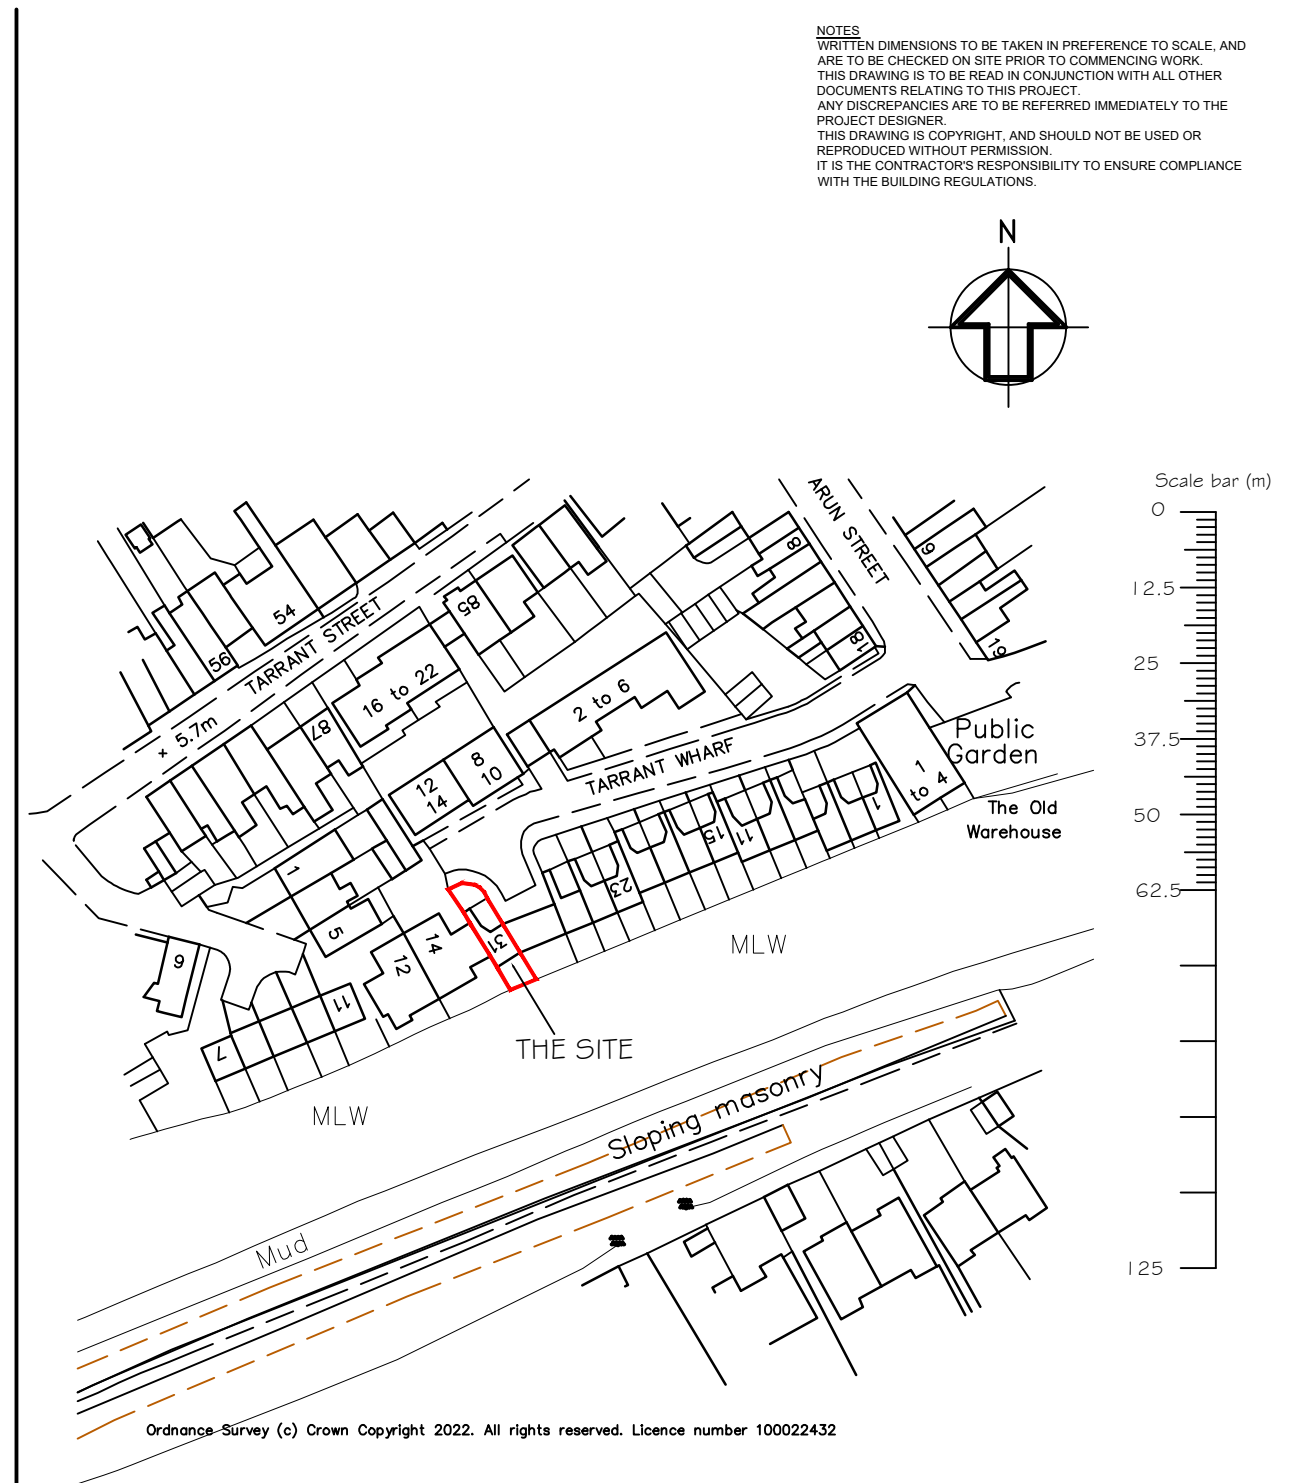

PROJECT
31 TARRANT WHARF
ARUNDEL
WEST SUSSEX

DATE
APR 22

REV.-

DRAWING TITLE
SITE LOCATION PLAN AND
BLOCK PLAN



Unit 3b Woodhorn Business Centre
Woodhorn Lane
Oving Chichester
West Sussex PO20 2BX
Tel 01243 774764
www.sloaneandbrown.co.uk