


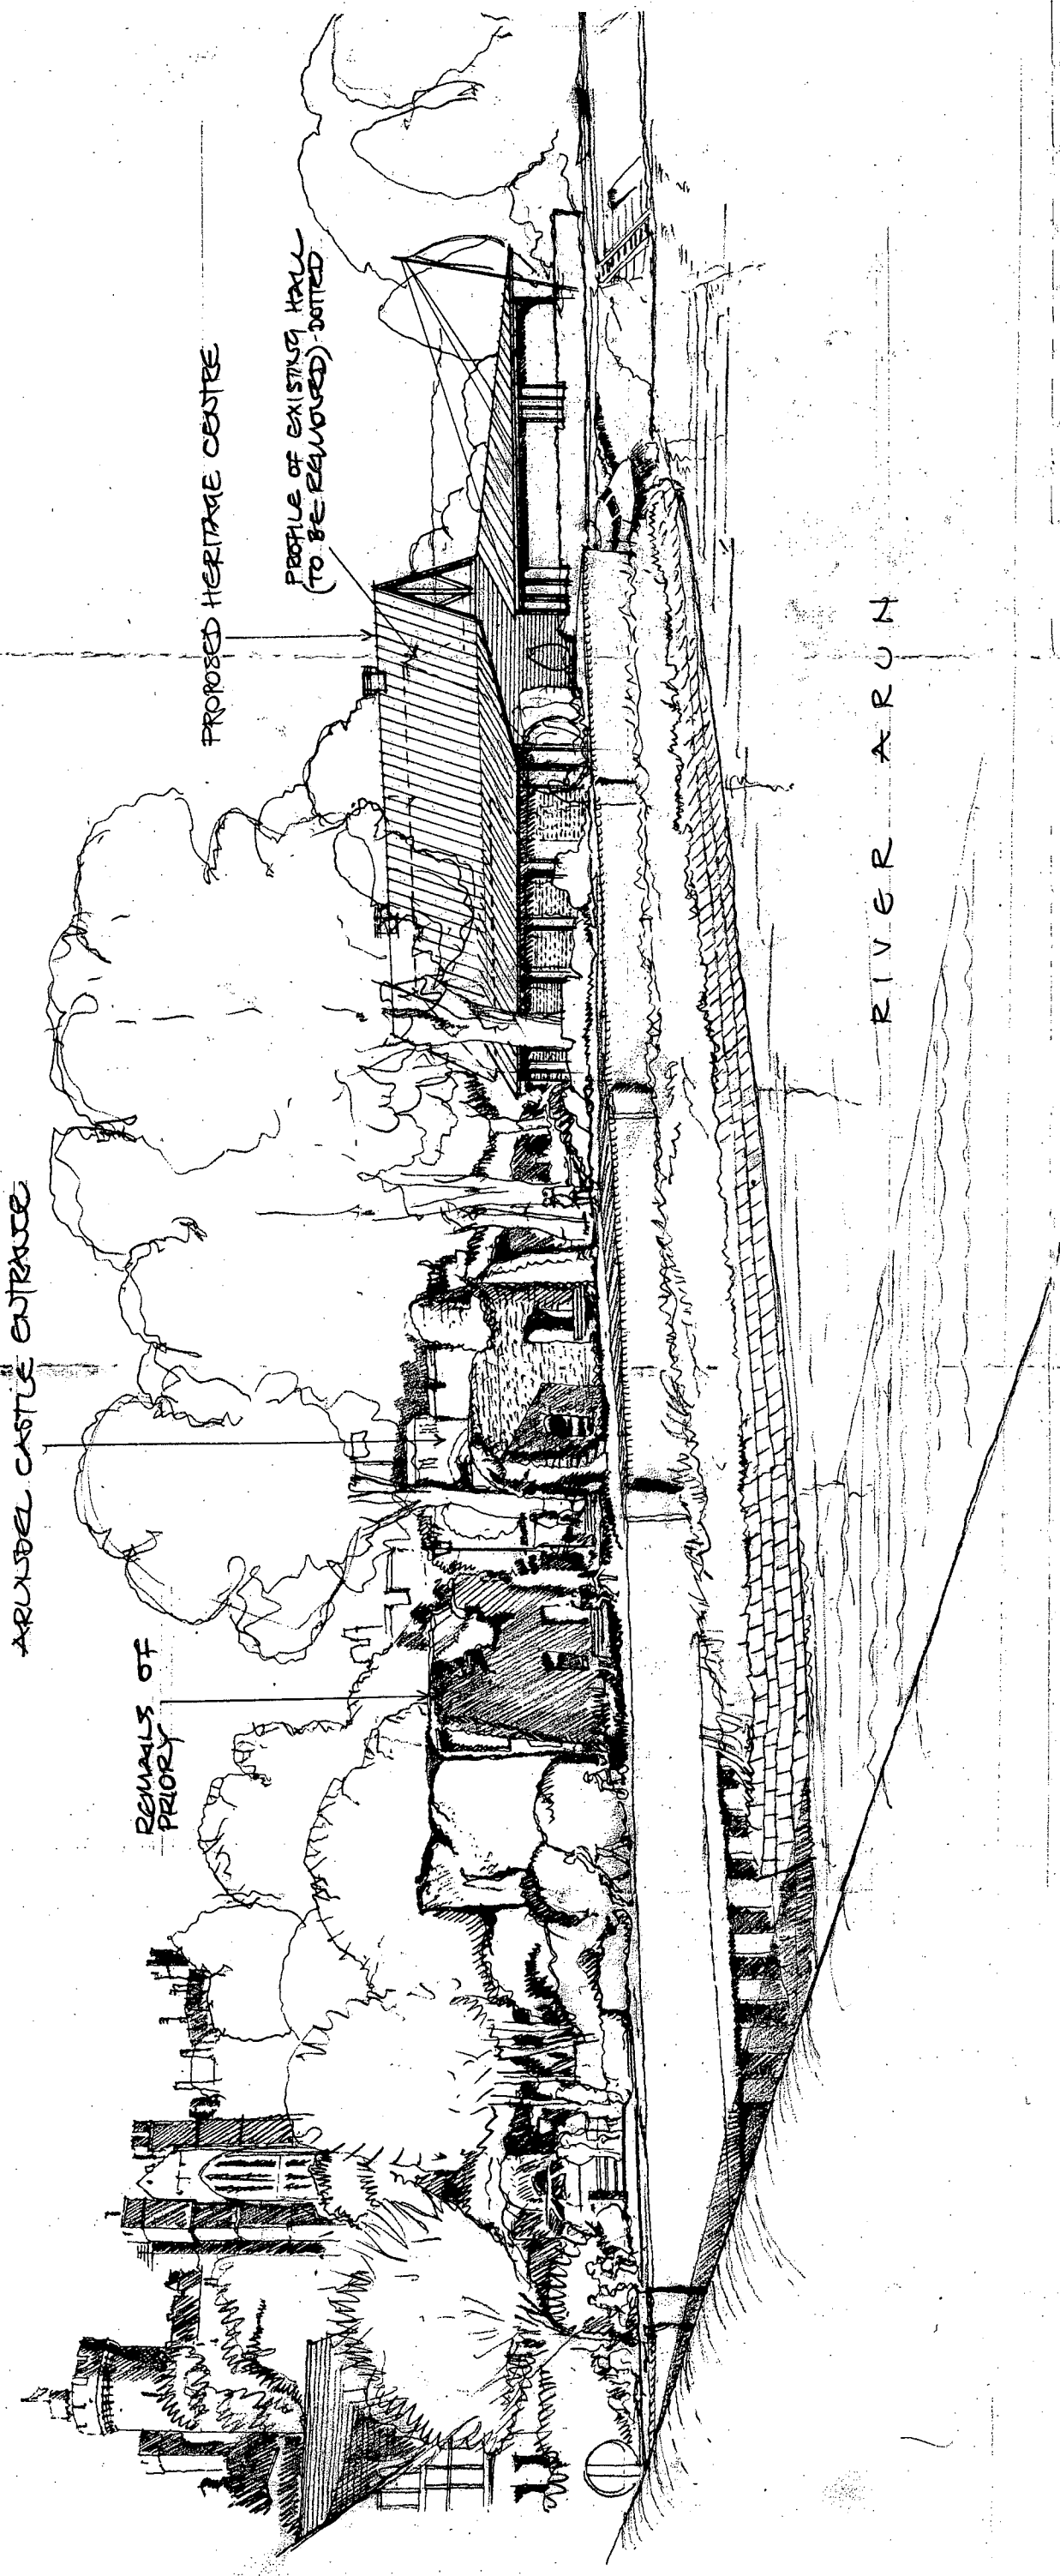

Rev.	Date	Description	By

Client	Drawing Title		Drawing Number	
	Arundel Heritage Centre Mill Road, Arundel		2353/SK04	
Project	Scale NTS		Date December 2008	
	GWP Architects Fairfield House, Fairfield Road, Burgess Hill, West Sussex, RH15 8QB Telephone: (01444) 239019 Fax: (01444) 230761 Email: mail@gwparchitects.co.uk		Drawn GW	
	Perspective			