




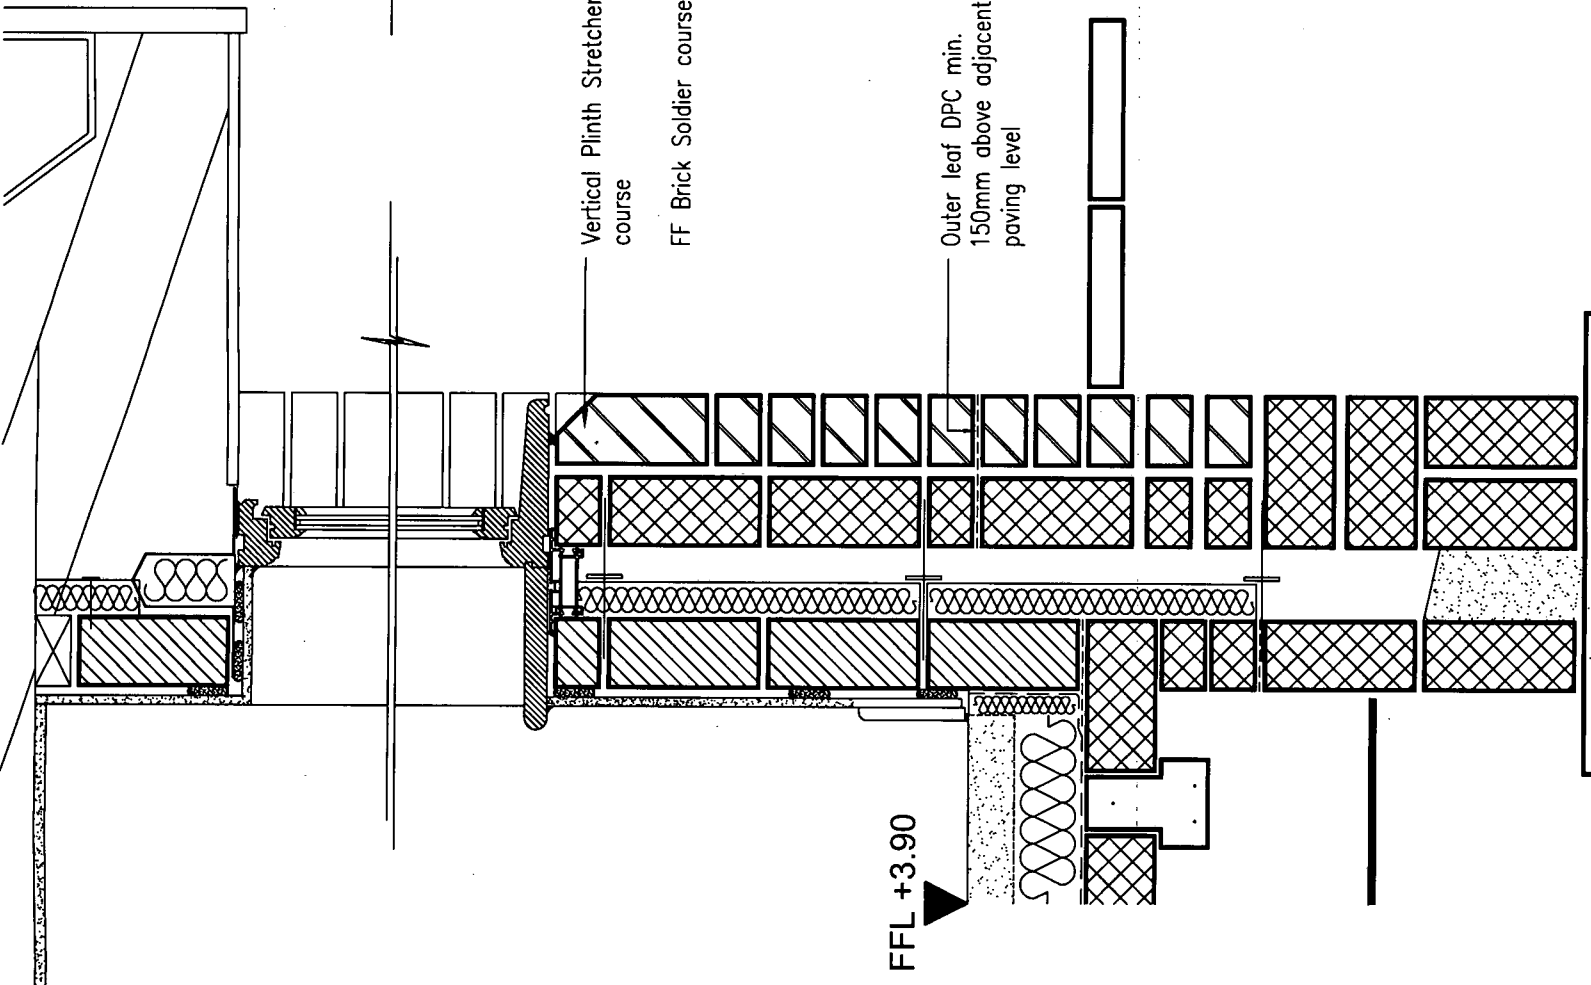

Plinth / Window Section

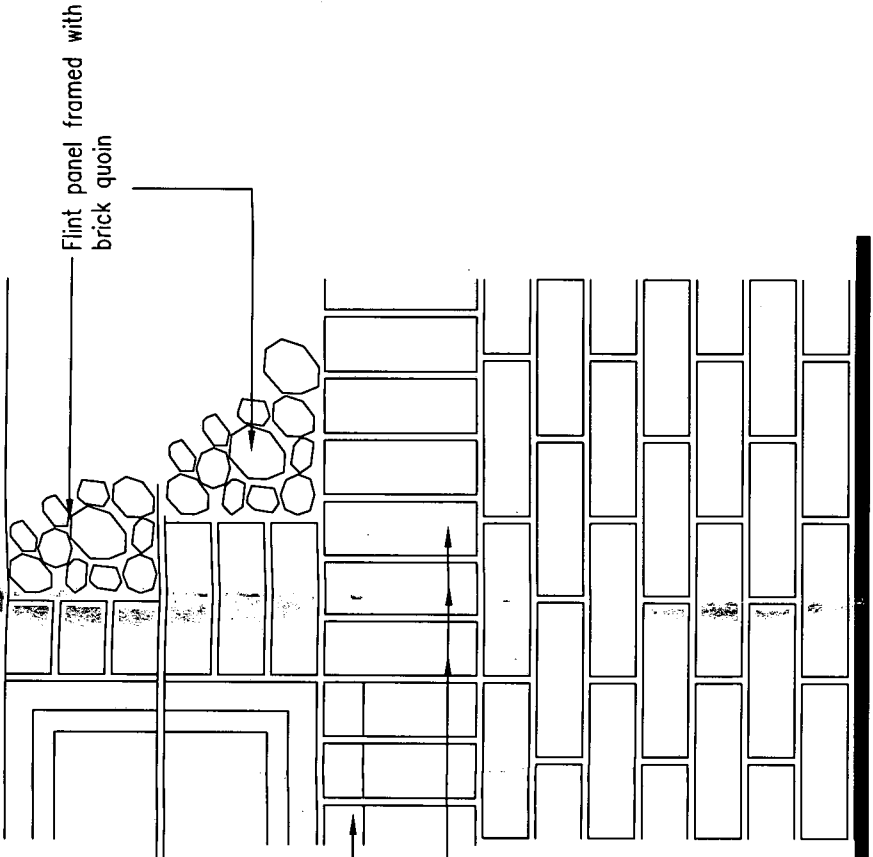

Plinth / Window Elevation

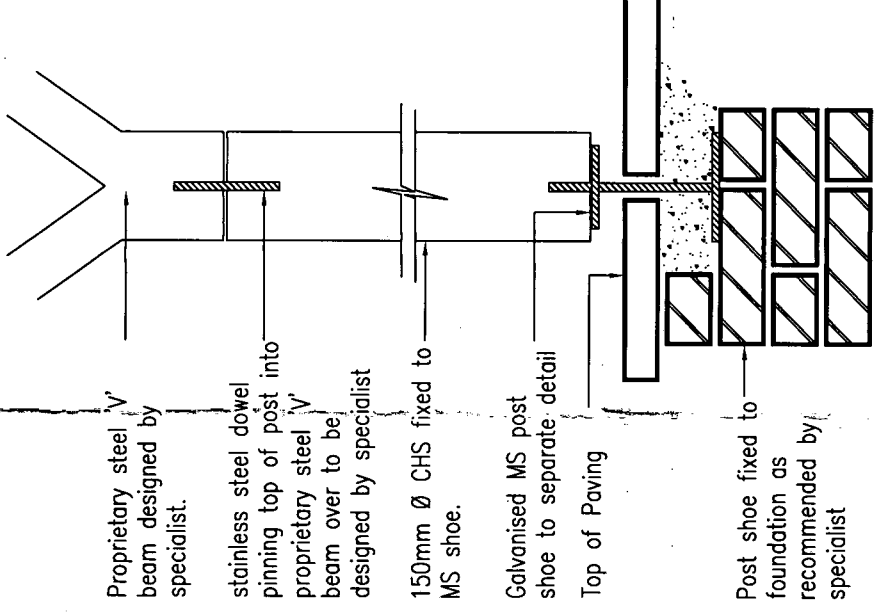


Entrance Post Fixing Detail

NOTE:
The contractor is to check all site dimensions and levels before work starts. Do not scale from the drawing. Notify Architect of any discrepancies.

This drawing must be read with and checked against all structural and other specialist drawings, specifications and bills of quantities. Notify Architect of any discrepancies.

The contractor is to comply with all current British Standards and Building Regulations whether or not specifically stated on these drawings.

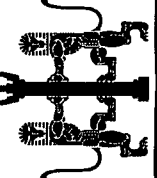Client	Drawing Title		Drawing Number
	Typical Illustrative Details		
Project	Arundel Heritage Centre Mill Road, Arundel		
G W P Architects			Scale 1:10 @ A3
Fairfield House, Fairfield Road, Burgess Hill, West Sussex, RH15 8QB Telephone: (01444) 239019 Fax: (01444) 230761 Email: mail@gwparchitects.co.uk			Date 05.01.09
			Drawn KS