

Planning and Development Services
Arun District Council
Arun Civic Centre
Maltravers Road
Littlehampton
West Sussex
BN17 5LF

Developer Services
Southern Water
Sparrowgrove House
Sparrowgrove
Otterbourne
Hampshire
SO21 2SW

Tel: 0330 303 0119

Your Ref

AB/4/18/PL

Our Ref

PLAN-021674

Date

26/02/2018

Dear Sirs,

Proposal: Demolition of 4 No. existing bungalows & erection of 5 No. 2 bedroom dwellings with associated parking & landscape.
Site: 1-7 Canada Road, Arundel, BN18 9HZ.
AB/4/18/PL

Thank you for your letter of 26/01/2018.

Please find attached a plan of the Southern Water records showing the approximate position of a public foul and surface water sewers within the site and water distribution main in the immediate vicinity of the site. The exact position of the public sewers and water main must be determined on site by the applicant before the layout of the proposed development is finalised.

Please note:


No development or new tree planting should be located within 3 metres either side of the external edge of the public foul and surface water sewer

No excavation, mounding or tree planting should be carried out within 6 metres of the public water main without consent from Southern Water.

All existing infrastructure should be protected during the course of construction works.

No new soakaways should be located within 5 metres of a public sewers and water main.

In order to protect drainage apparatus, Southern Water requests that if consent is granted, a condition is attached to the planning permission. For example "The developer must advise the local authority (in consultation with Southern Water) of the measures which will

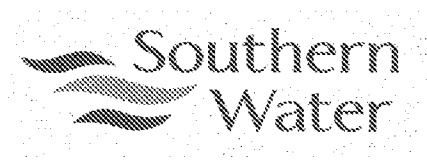

be undertaken to protect the public sewers, prior to the commencement of the development

Due to changes in legislation that came in to force on 1st October 2011 regarding the future ownership of sewers it is possible that a sewer now deemed to be public could be crossing the above property. Therefore, should any sewer be found during construction works, an investigation of the sewer will be required to ascertain its condition, the number of properties served, and potential means of access before any further works commence on site.

The applicant is advised to discuss the matter further with Southern Water, Sparrowgrove House Sparrowgrove, Otterbourne, Hampshire SO21 2SW (Tel: 0330 303 0119) or www.southernwater.co.uk.

Southern Water requires a formal application for any new connection to the public foul and surface water sewer to be made by the applicant or developer.

We request that should this application receive planning approval, the following informative is attached to the consent:


A formal application for connection to the public sewerage system is required in order to service this development, please contact Southern Water, Sparrowgrove House, Sparrowgrove, Otterbourne, Hampshire SO21 2SW (Tel: 0330 303 0119) or www.southernwater.co.uk. It should be noted that Southern Water is currently consulting on the New connections charging process as directed by Ofwat. Please refer to Southern Water's website <https://www.southernwater.co.uk/new-connections-charging-consultation> for further details.

It is the responsibility of the developer to make suitable provision for the disposal of surface water. Part H3 of the Building Regulations prioritises the means of surface water disposal in the order

- a Adequate soakaway or infiltration system
- b Water course
- c Where neither of the above is practicable sewer

Southern Water supports this stance and seeks through appropriate Planning Conditions to ensure that appropriate means of surface water disposal are proposed for each development. It is important that discharge to sewer occurs only where this is necessary and where adequate capacity exists to serve the development. When it is proposed to connect to a public sewer the prior approval of Southern Water is required.

Yours sincerely,

 


Southern Water Sparrowgrove House Otterbourne Winchester Hampshire SO21 2SW www.southernwater.co.uk



Developer Services

SOUTHERN WATER

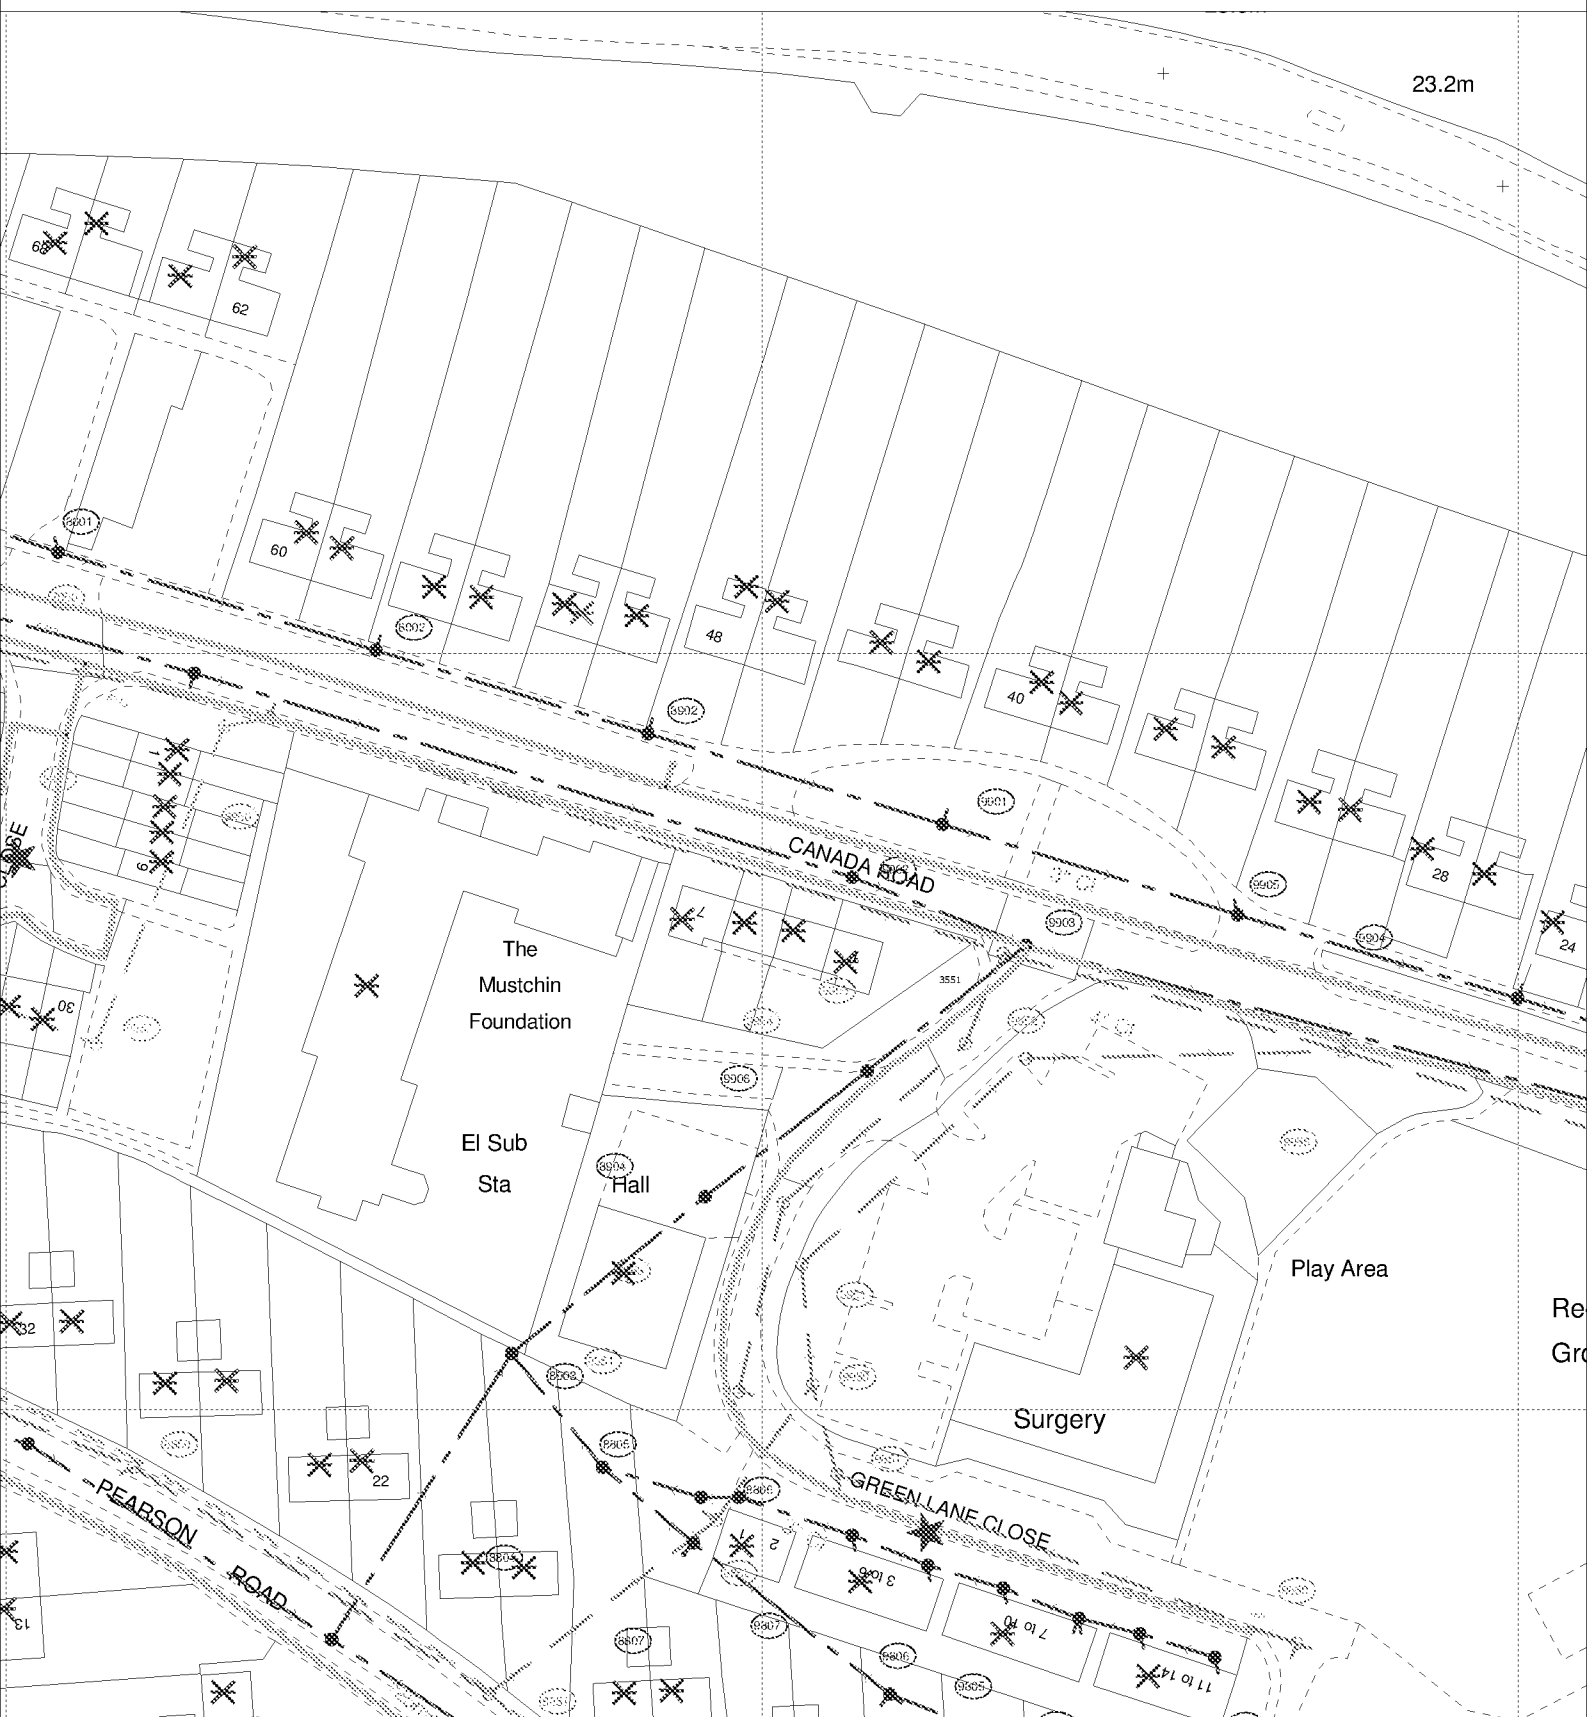

The positions of pipes shown on this plan are believed to be correct, but Southern Water Services Ltd accept no responsibility in the event of inaccuracy. The actual positions should be determined on site.

Based upon Ordnance Survey Digital Data with the permission of the controller of H.M.S.O. Crown Copyright Reserved Licence No. WU 298530

O.S. REF: TQ0006NE

Scale: 1:1000

Screen Print

WARNING: BAC pipes are constructed of Bonded Asbestos Cement

WARNING: Unknown (UNK) materials may include Bonded Asbestos Cement

ARUN DISTRICT COUNCIL AB4/18/PL



Printed By: banuh

Date: 22-2-2018

Southern Water MapGuide Browser

Requested By: