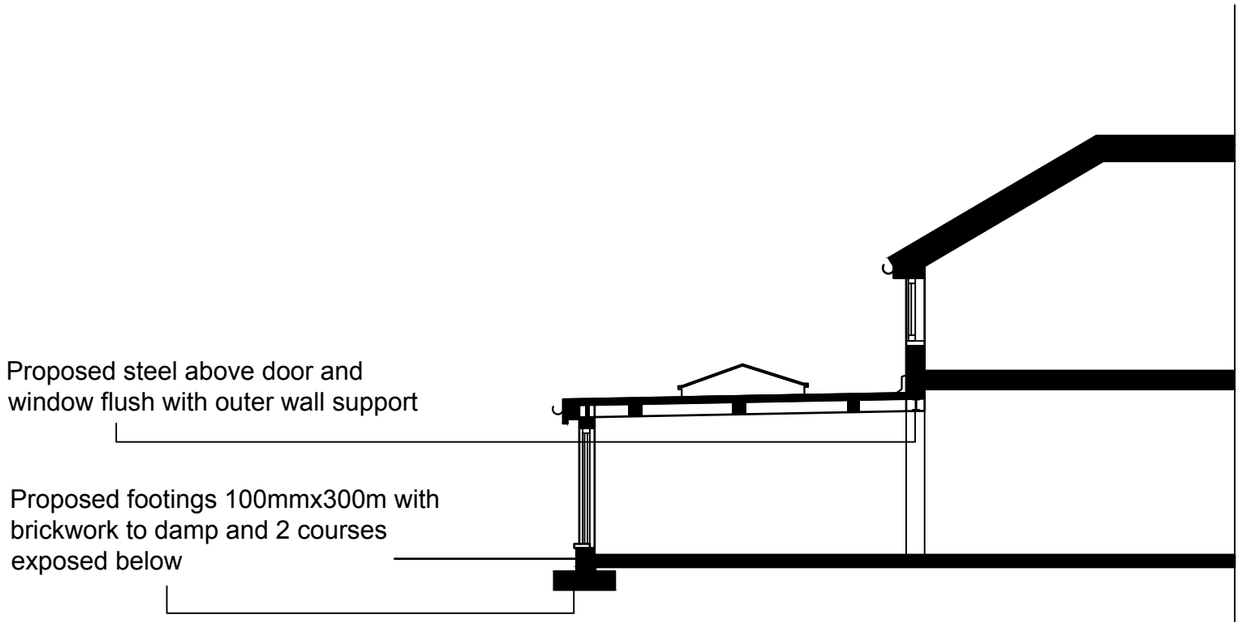

BB Proposed Side Section 1:100

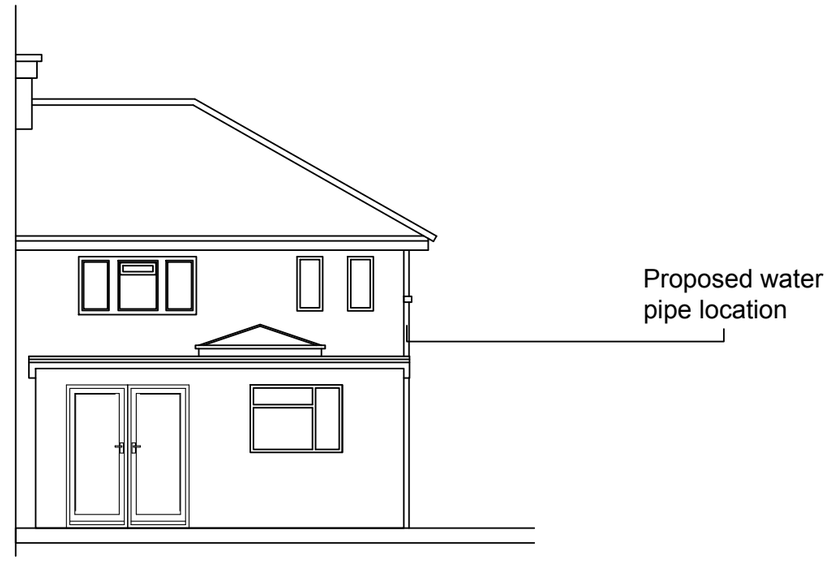

CC Proposed Rear Elevation 1:100

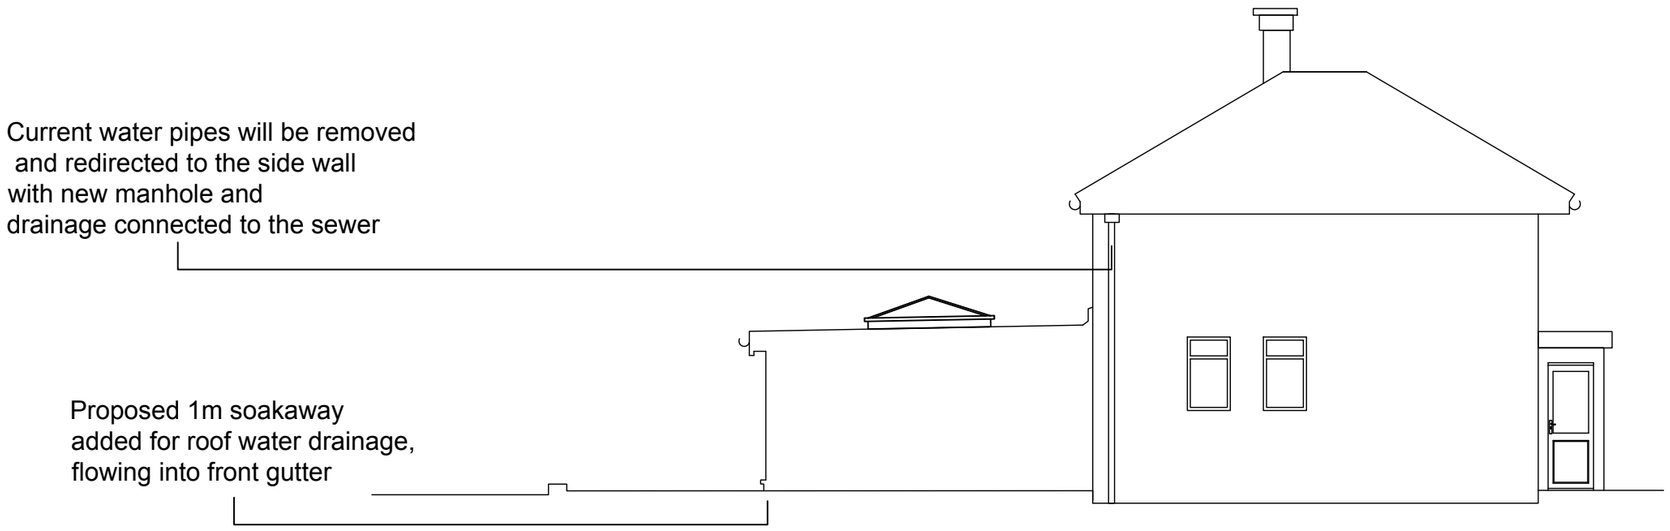

AA Proposed Side Elevation 1:100

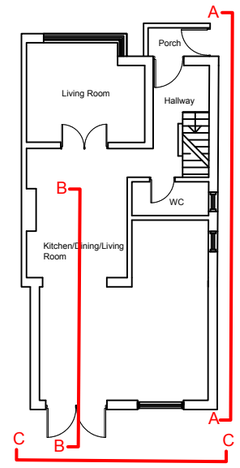

Key Plan

Scale 1:100

0 1 2 3 4 5 6 7 8 9 10 m

Project

45, Pearson Road
BN18 9HP

Drawing Title

Proposed Elevations and Section

Date

05/02/2025 REV C

Scale

1:100 @ A3