


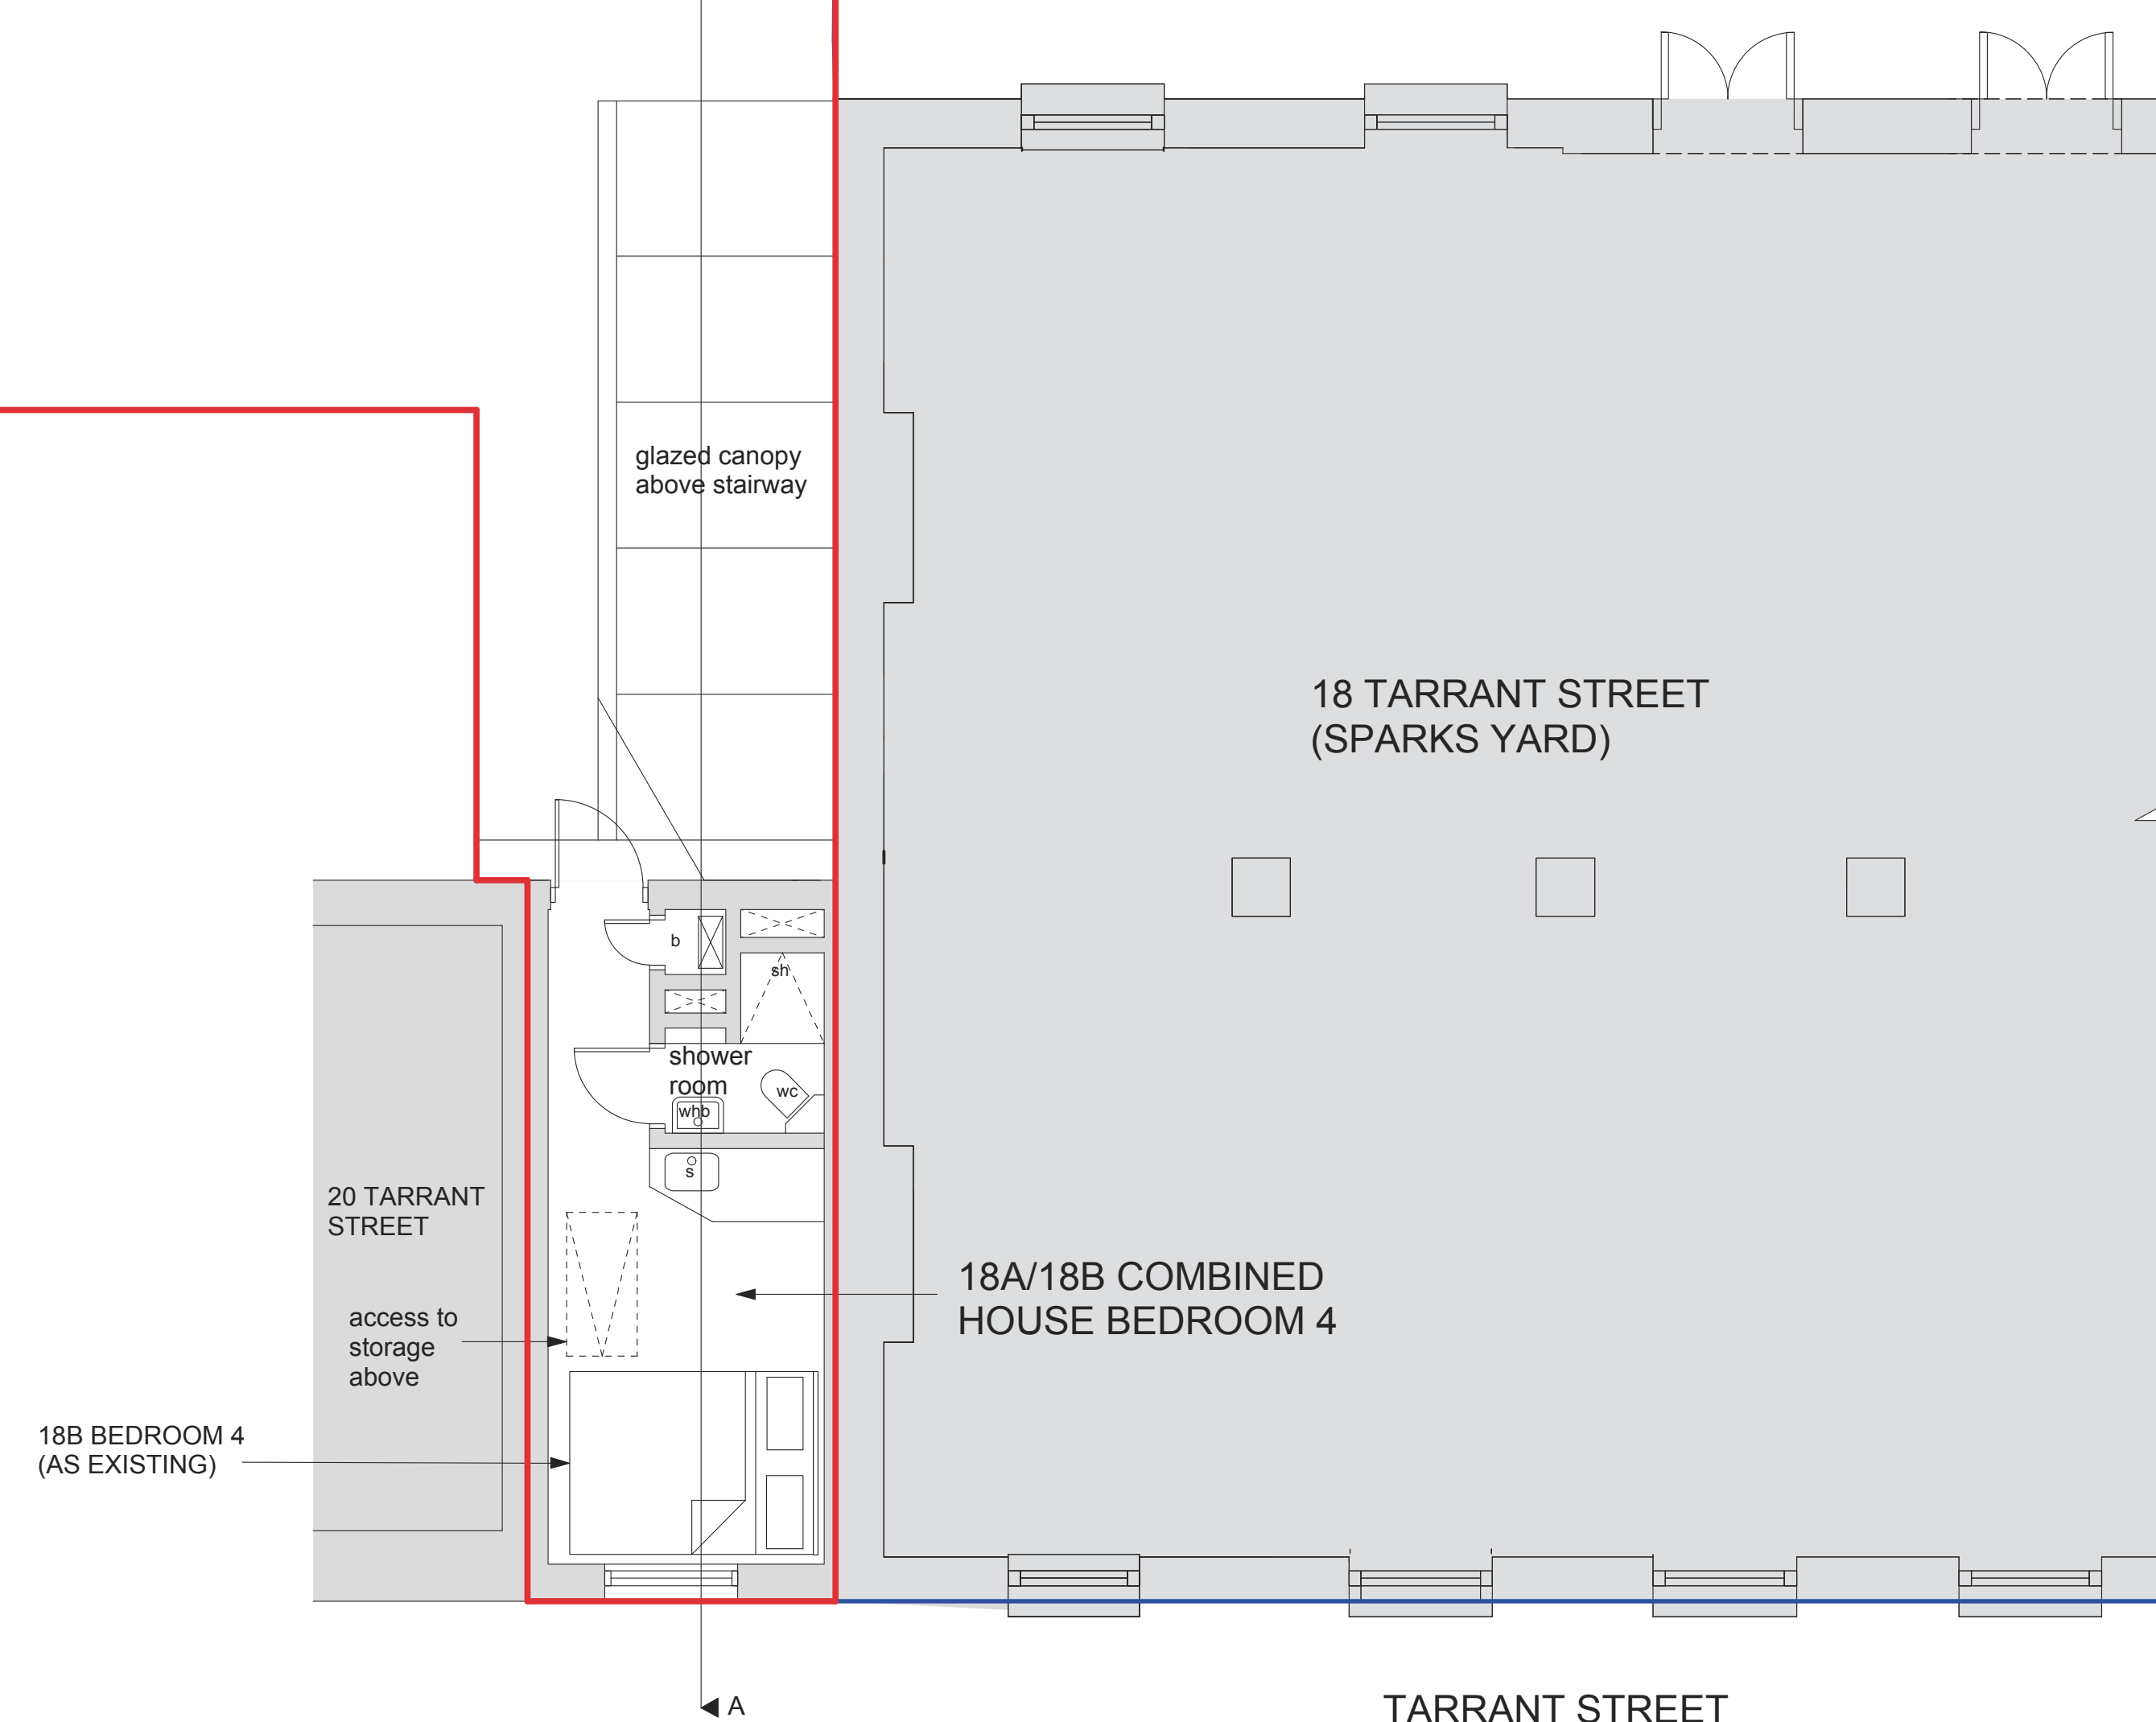
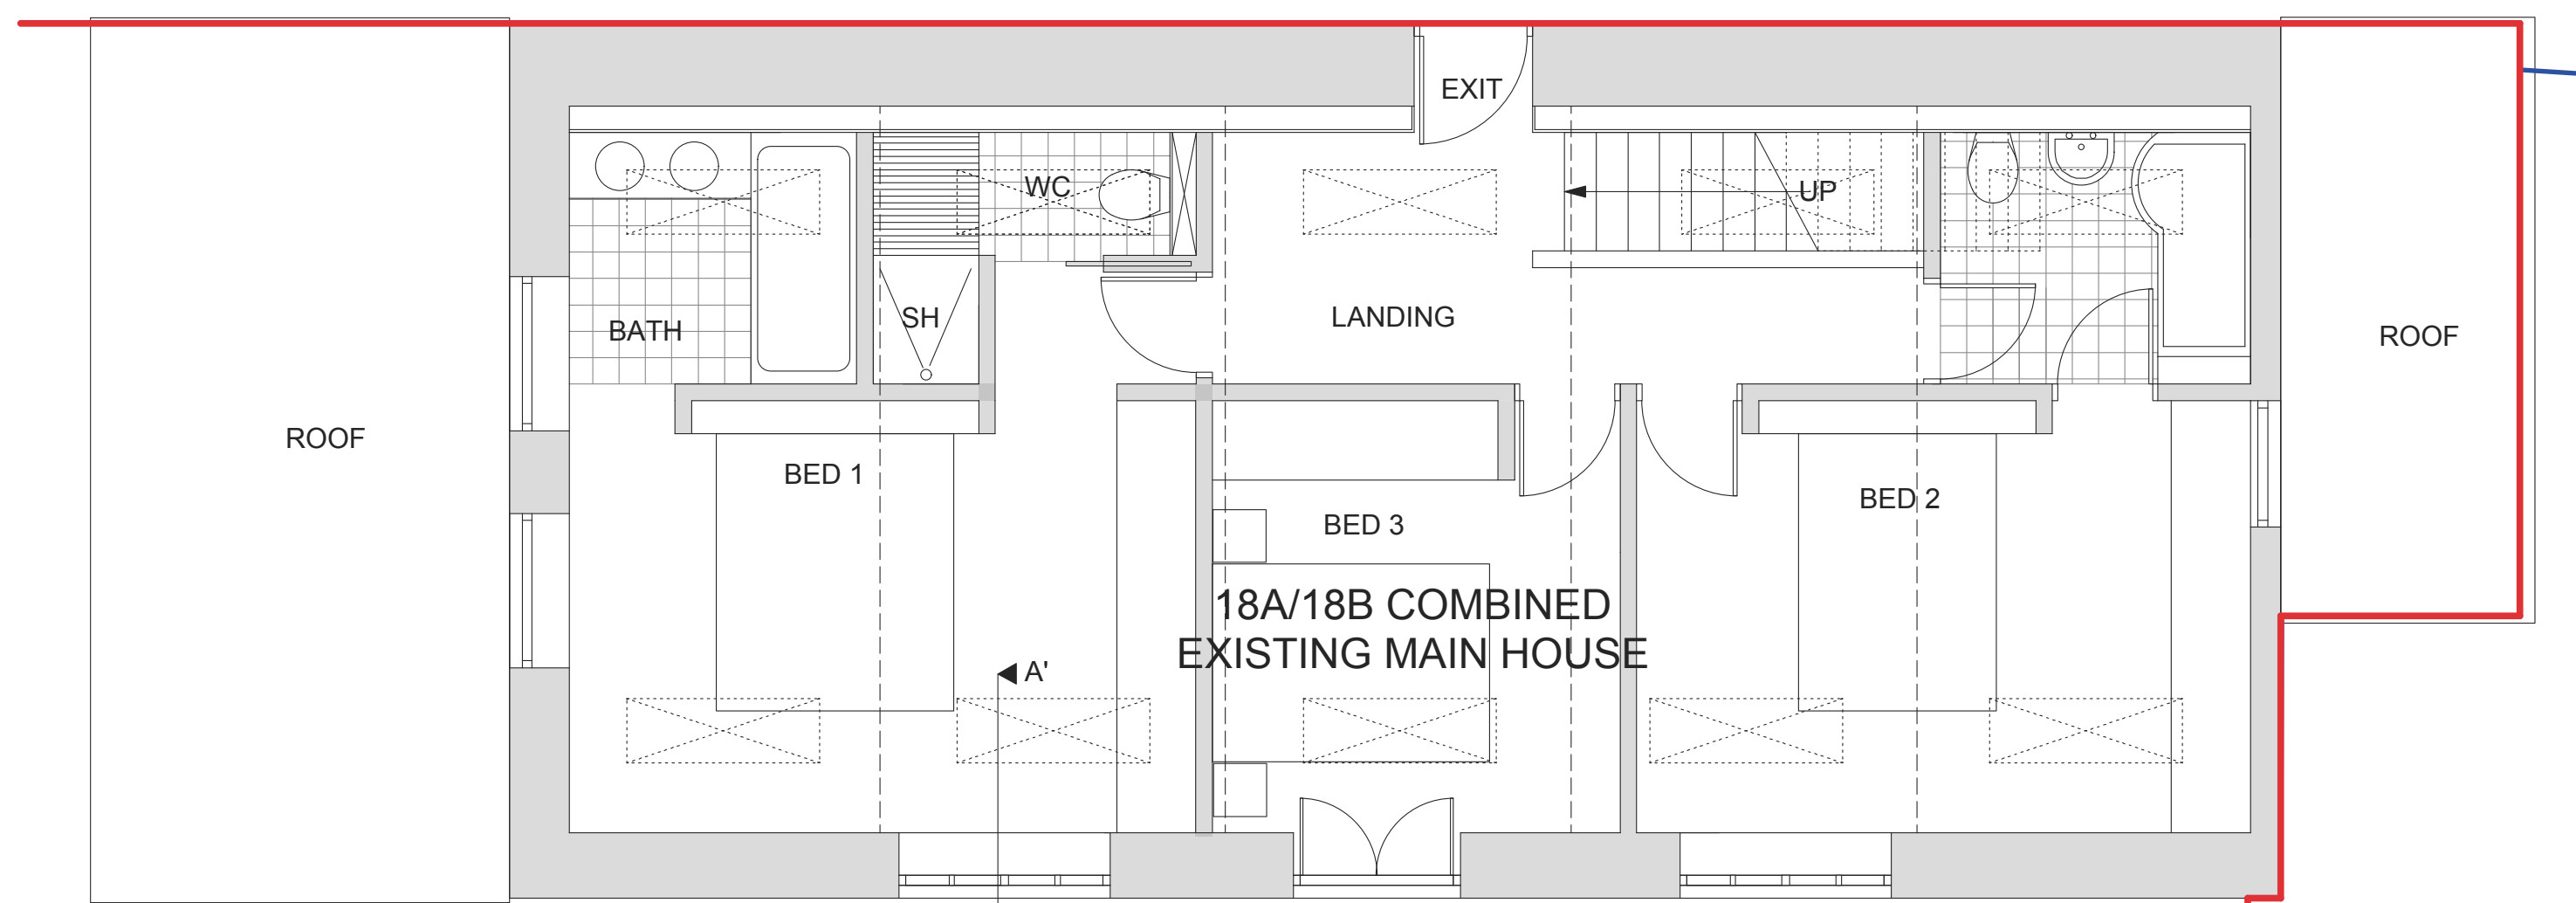


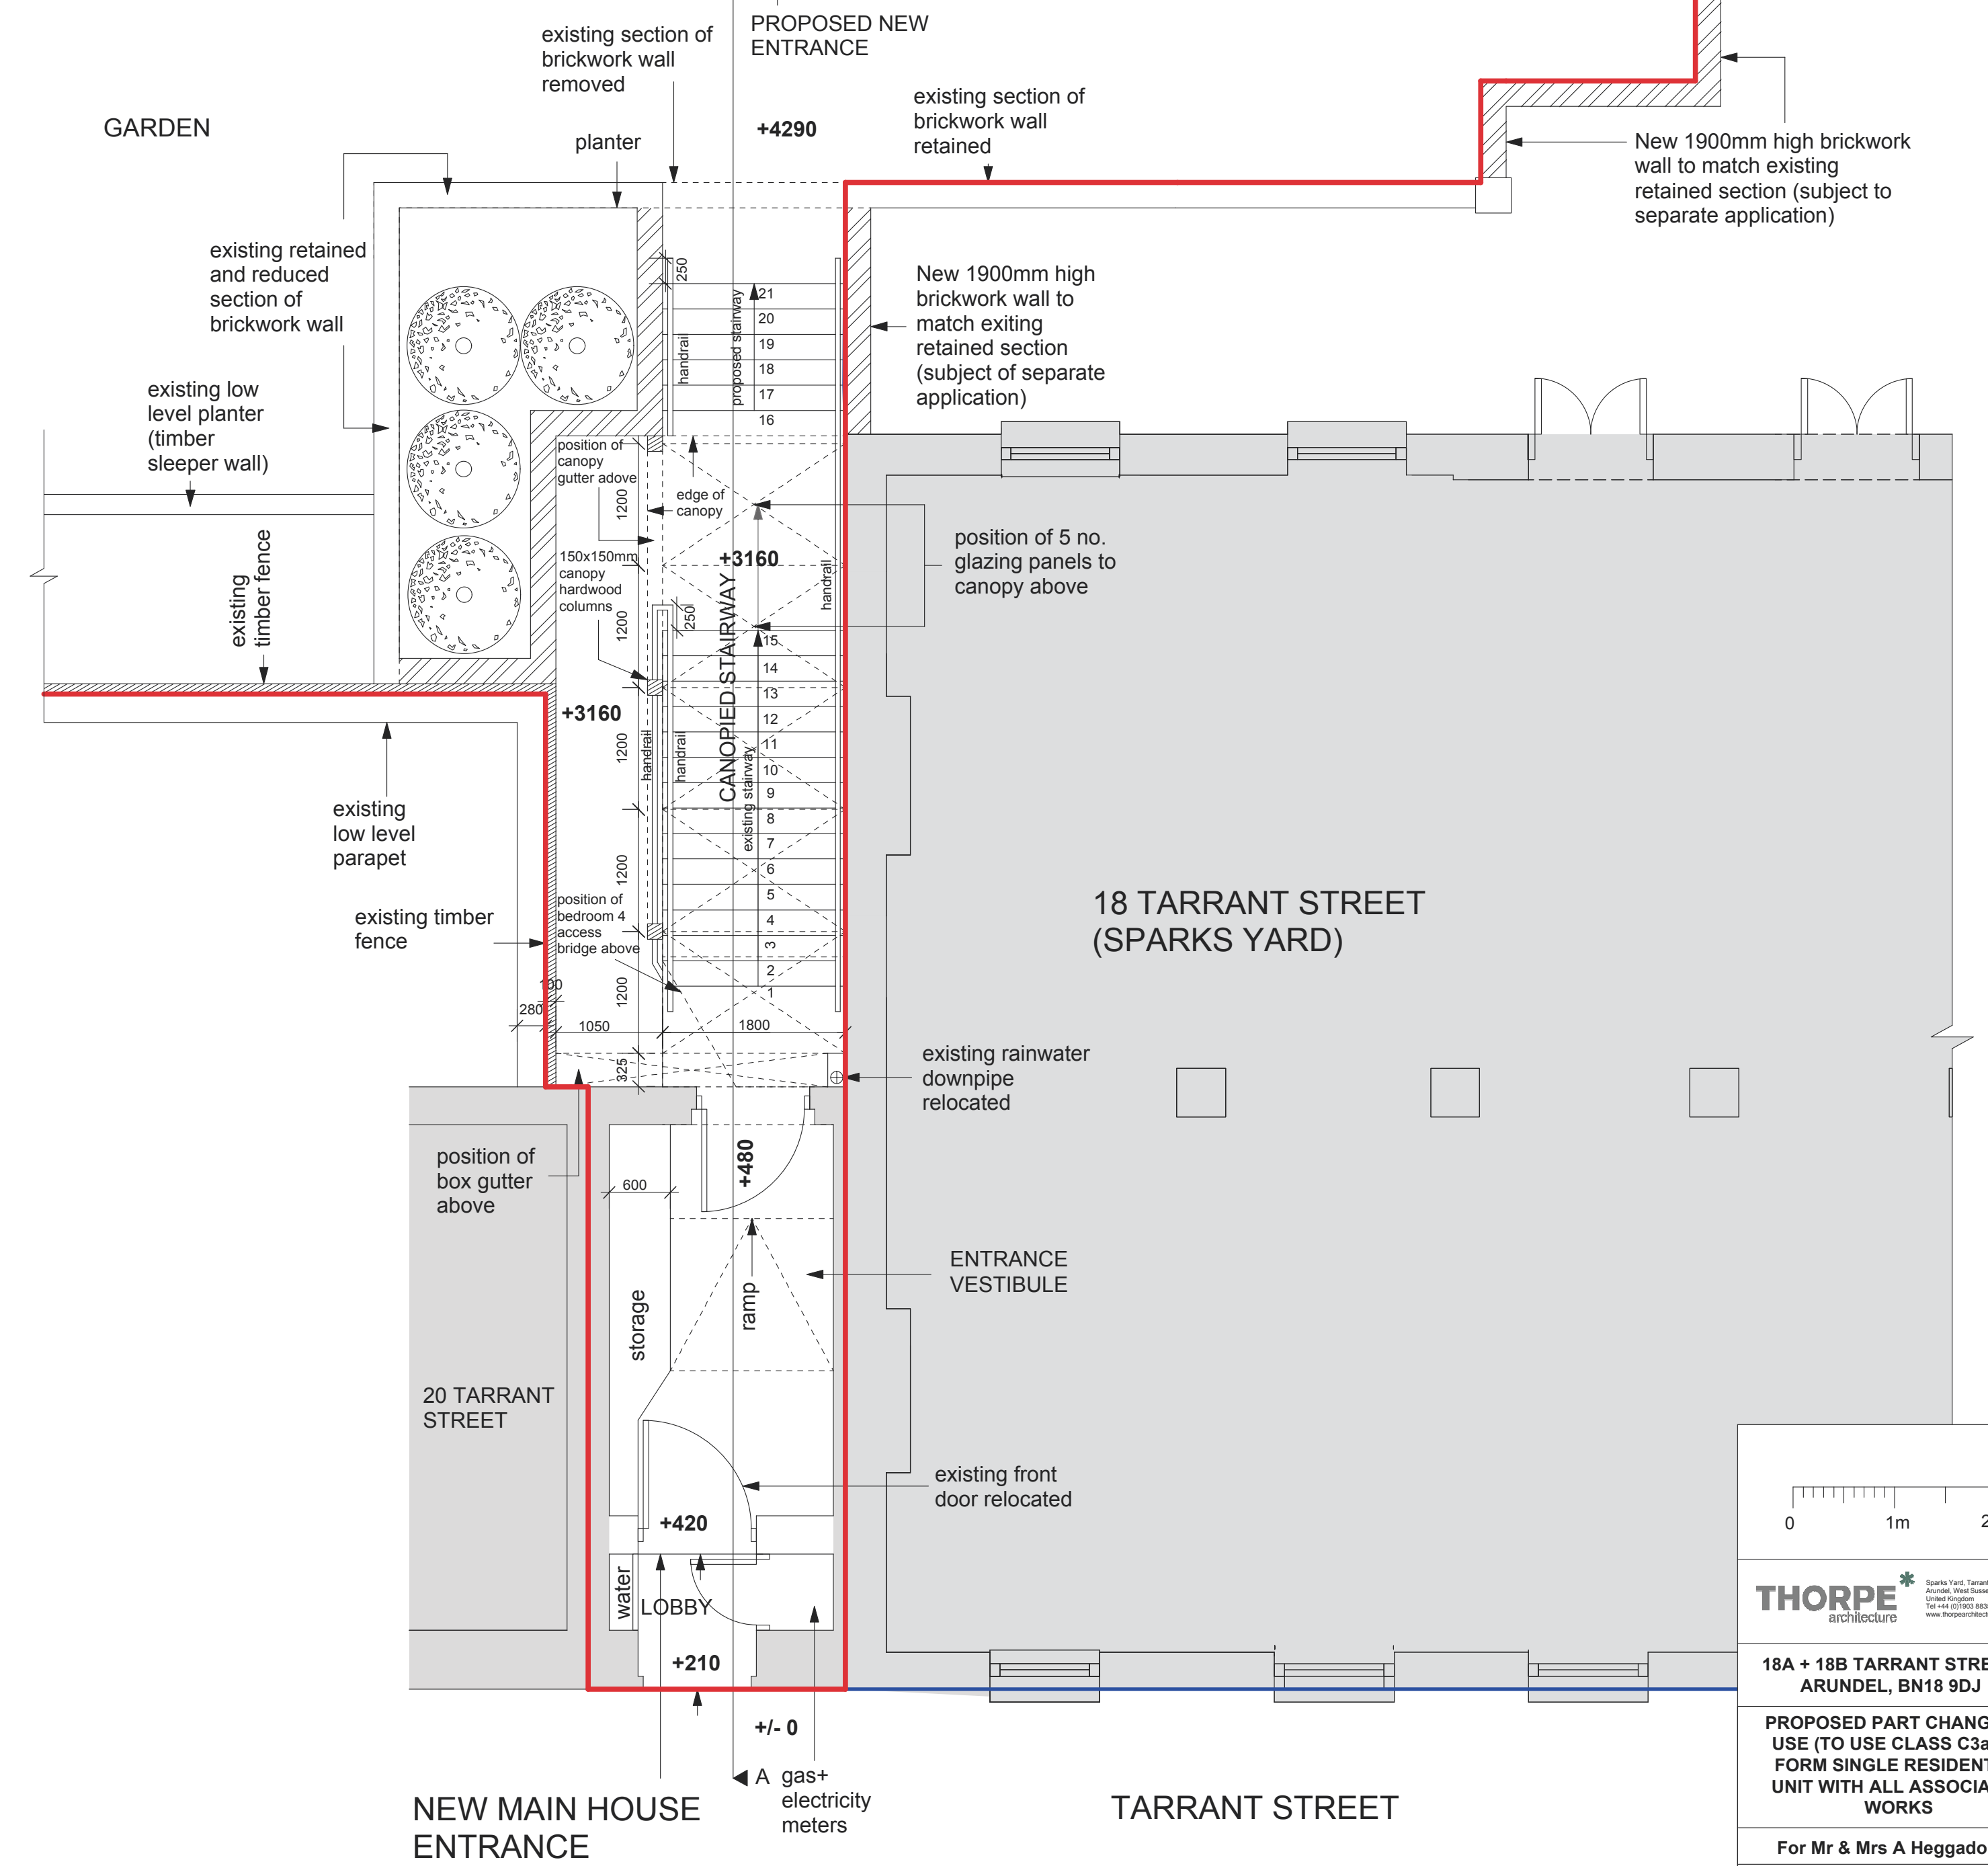

EXISTING UPPER LEVEL FLOOR PLANS (1:50)

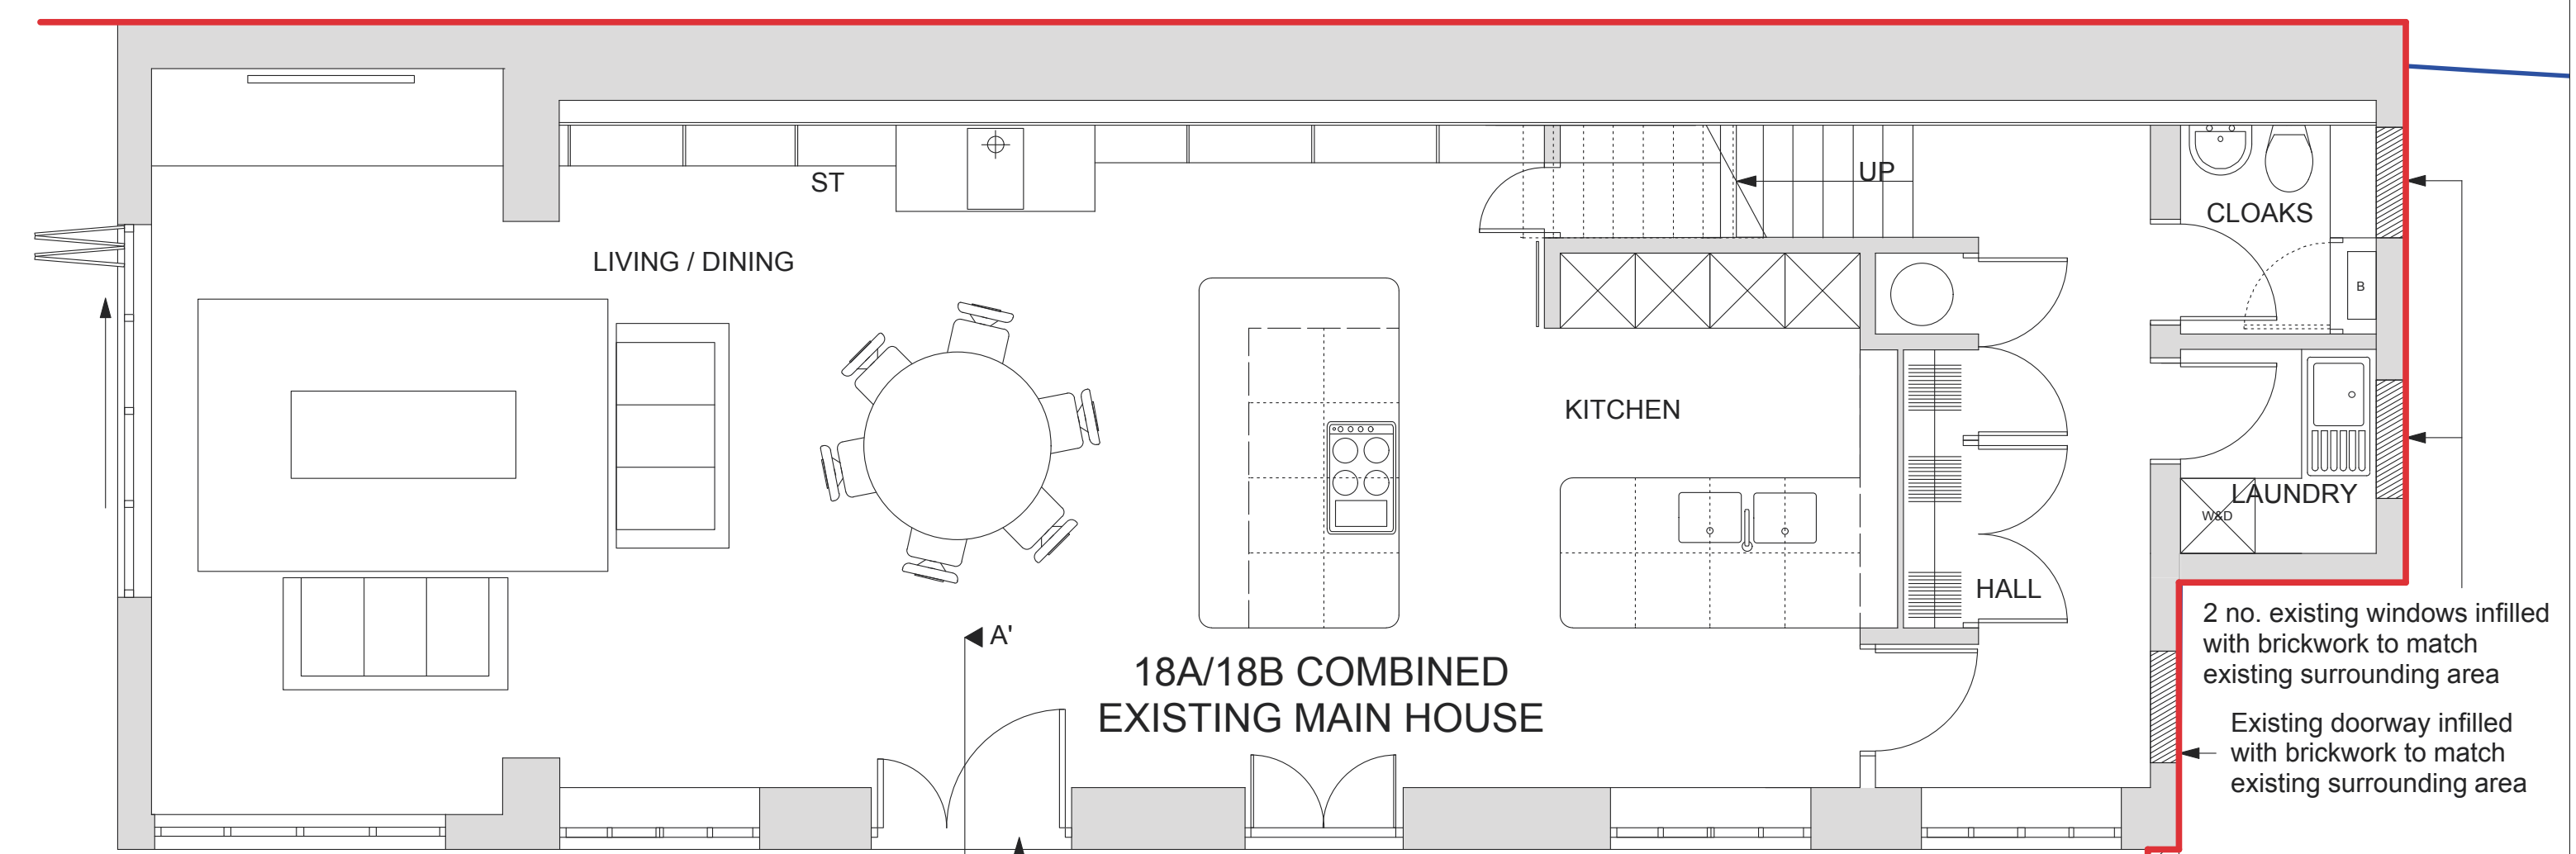

PROPOSED LOWER LEVEL FLOOR PLANS (1:50)

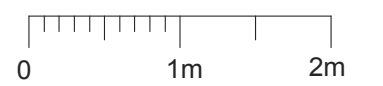

HORPE
architecture

Sparks Yard, Tarrant Street,
Airedale, West Sussex, BN18 9GU,
United Kingdom
Tel +44 (0)1903 883500
www.thorpearchitecture.com

BA + 18B TARRANT STREET,
ARUNDEL, BN18 9DJ

**PROPOSED PART CHANGE OF
USE (TO USE CLASS C3a) TO
FORM SINGLE RESIDENTIAL
UNIT WITH ALL ASSOCIATED
WORKS**

For Mr & Mrs A Heggadon

PROPOSED FLOOR PLANS

A6002-05-RevA

1 : 50 @ A1

29.04.19