



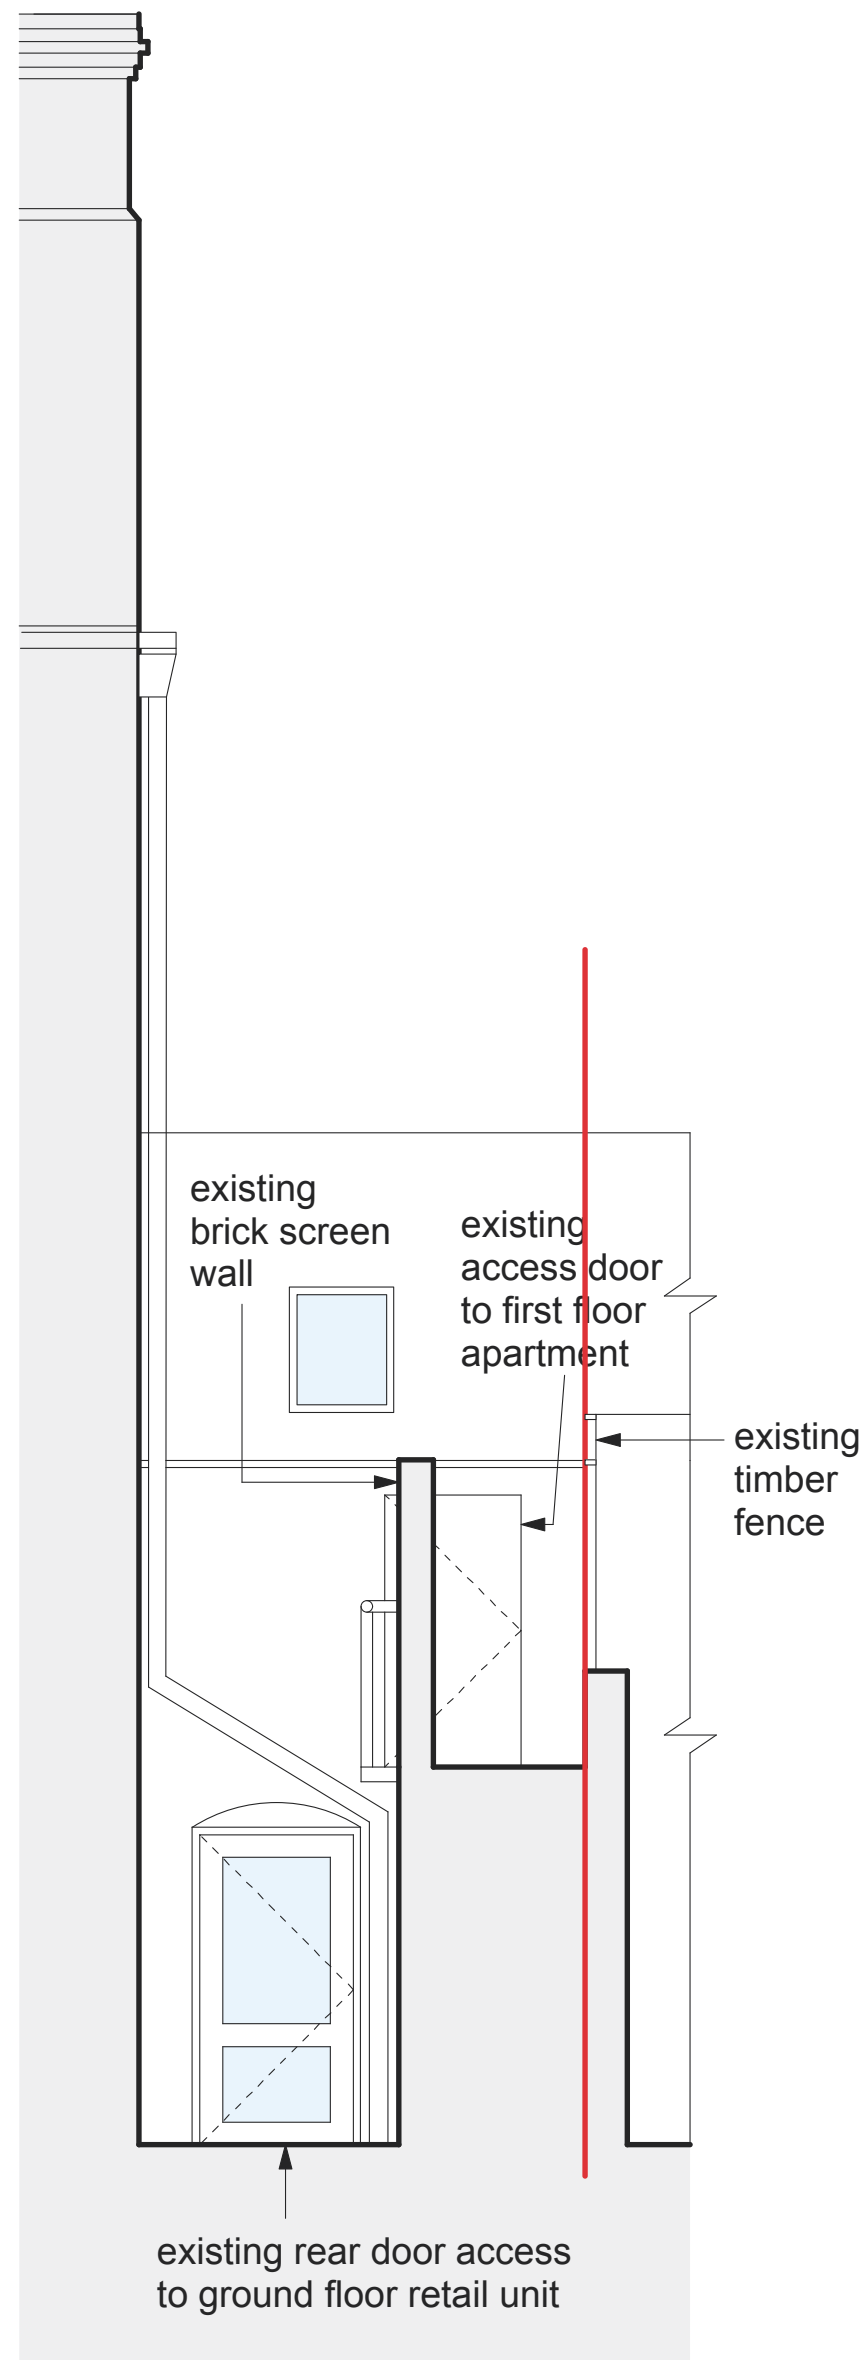

EXISTING NORTH ELEVATION
OF 18B TARRANT STREET 1:50

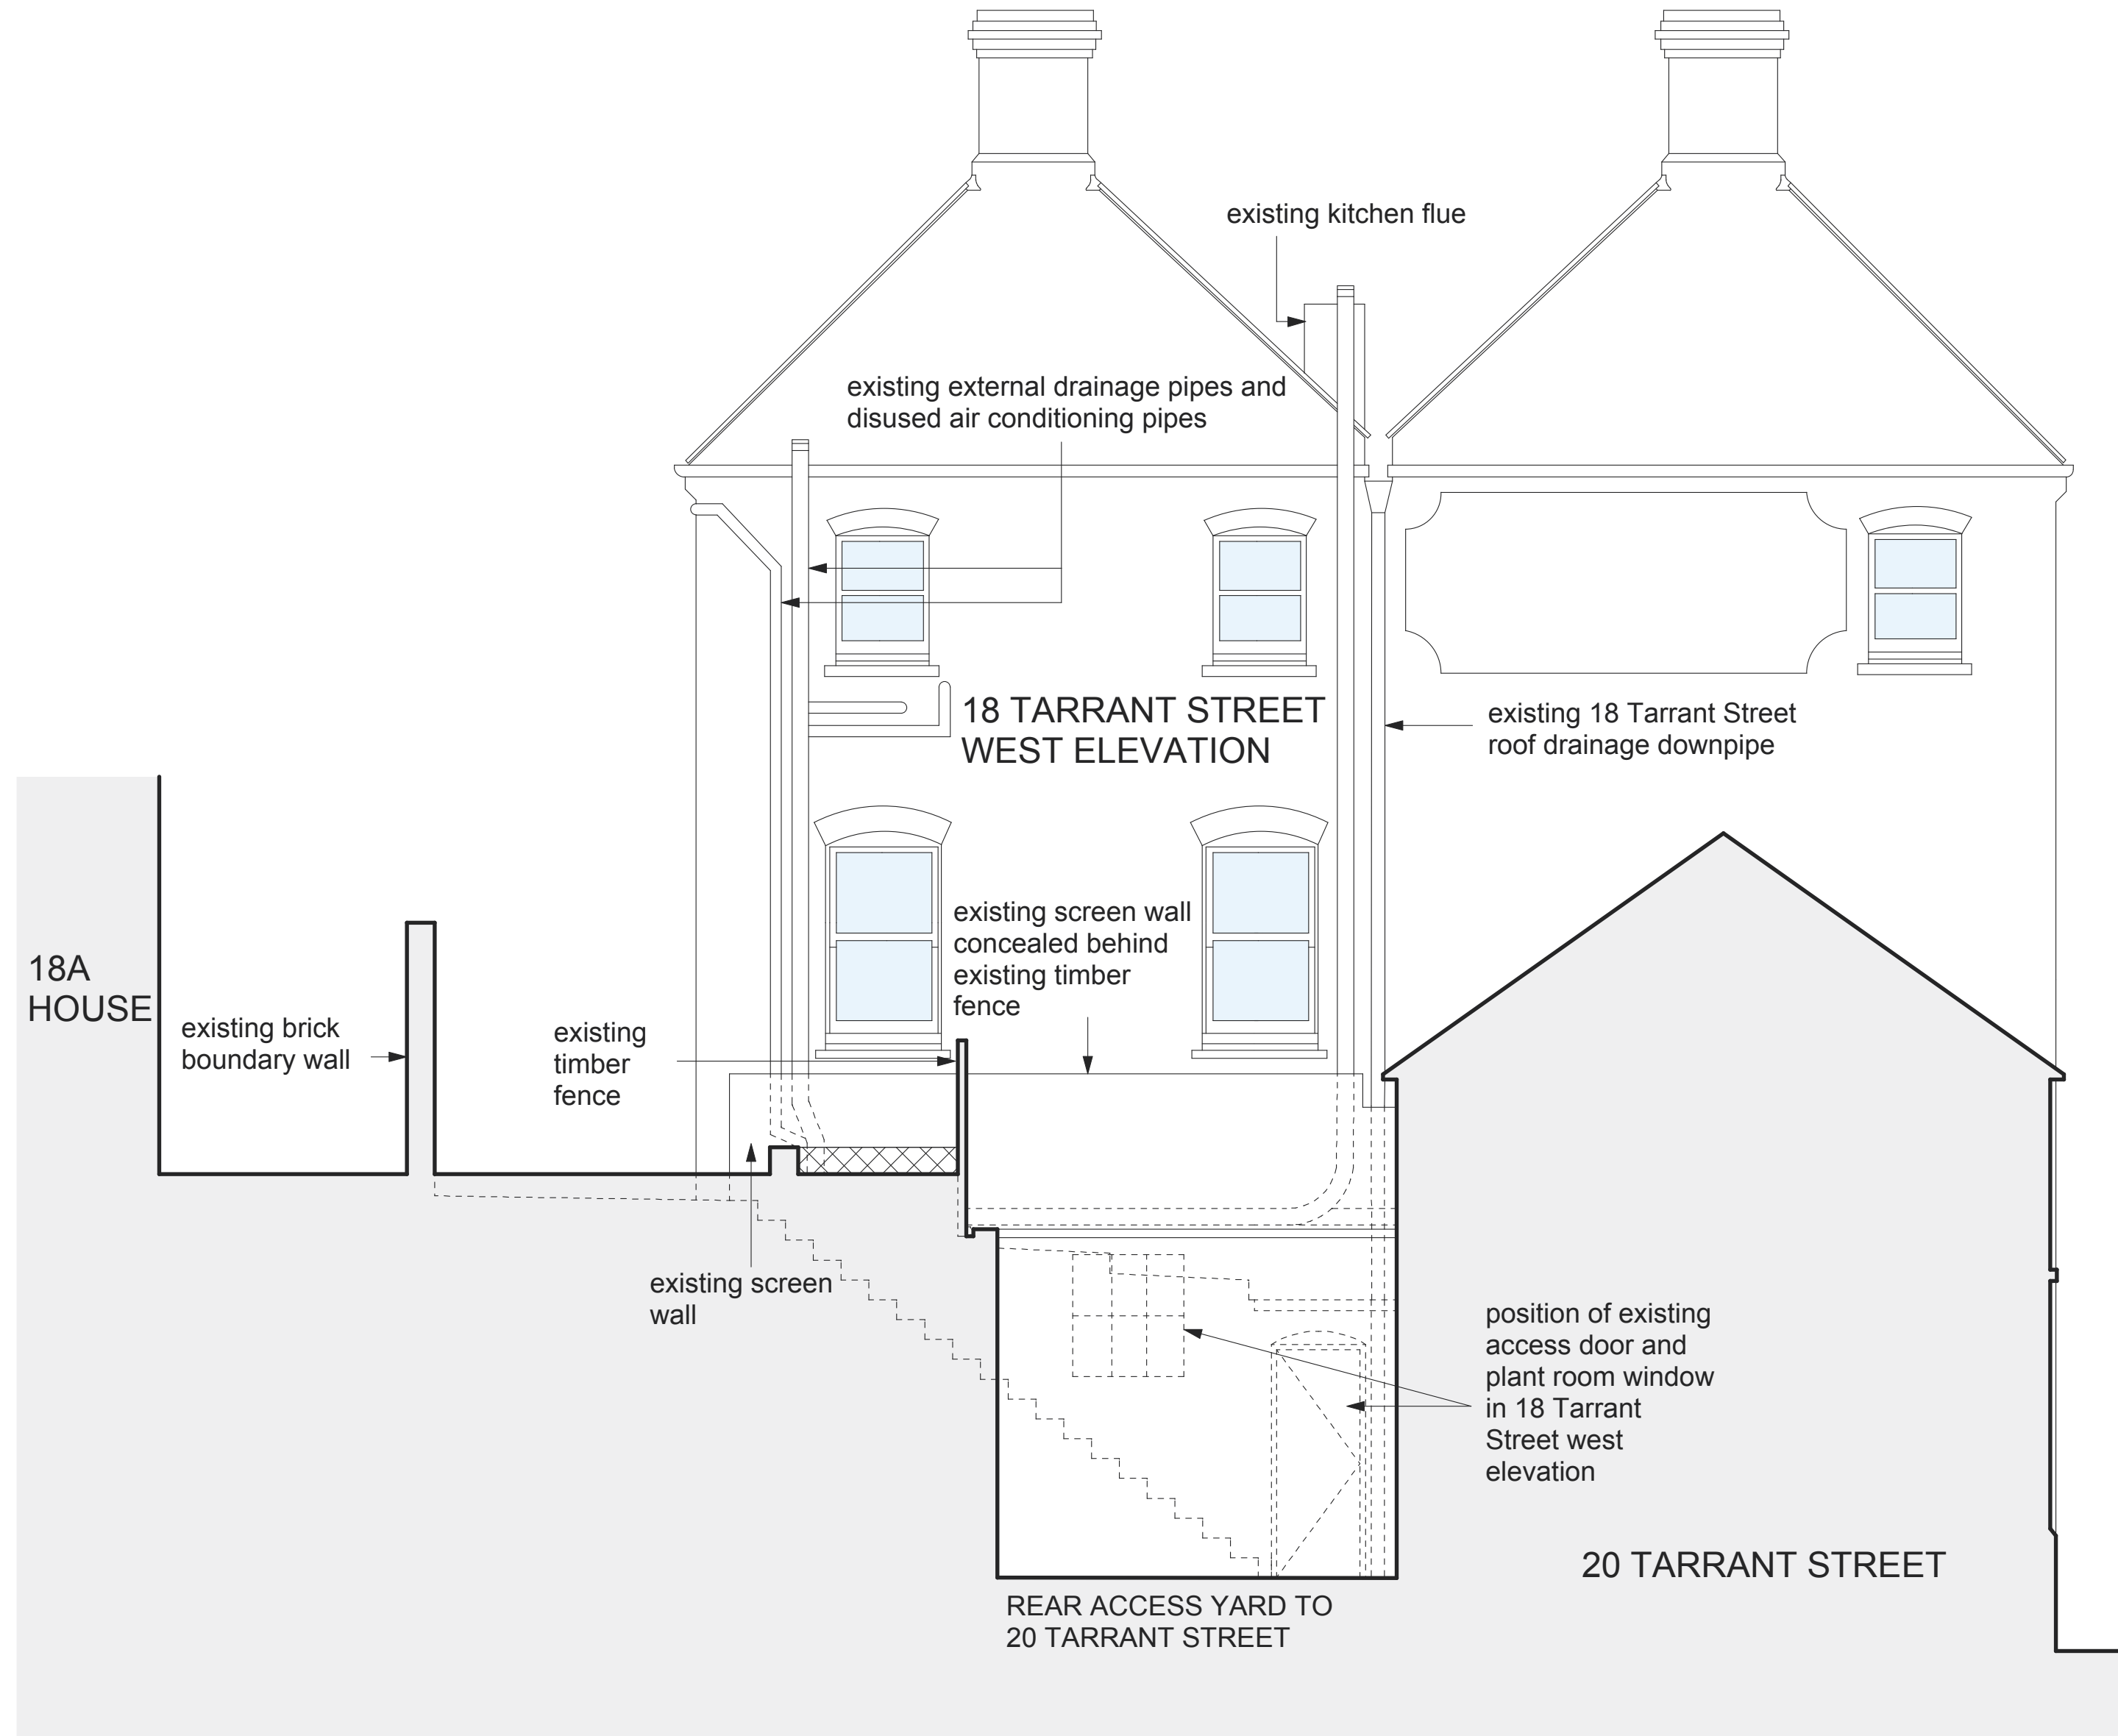

EXISTING WEST ELEVATION FROM No. 20 TARRANT STREET 1:50

0 1m 2m

THORPE architecture
Sparkle Yard, Tarrant Street,
Arundel, West Sussex, BN18 9DJ,
United Kingdom
Tel +44 (0)1903 883500
www.thorpearchitecture.com

18A + 18B TARRANT STREET,
ARUNDEL, BN18 9DJ

PROPOSED PART CHANGE OF
USE (TO USE CLASS C3a) TO
FORM SINGLE RESIDENTIAL
UNIT WITH ALL ASSOCIATED
WORKS

For Mr & Mrs A Heggadon

**EXISTING
ELEVATIONS**

A6002-06

1 : 50 @ A2

29.04.19

DO NOT scale from this drawing. DO NOT use any information without checking dimensions on site. DO NOT use any of the building areas indicated for valuation, purchase, sale, or any other building contract. DO NOT reproduce any part of this drawing without prior written consent. DO NOT use this drawing for any other purpose. Copyright Thorpe Architecture Ltd.