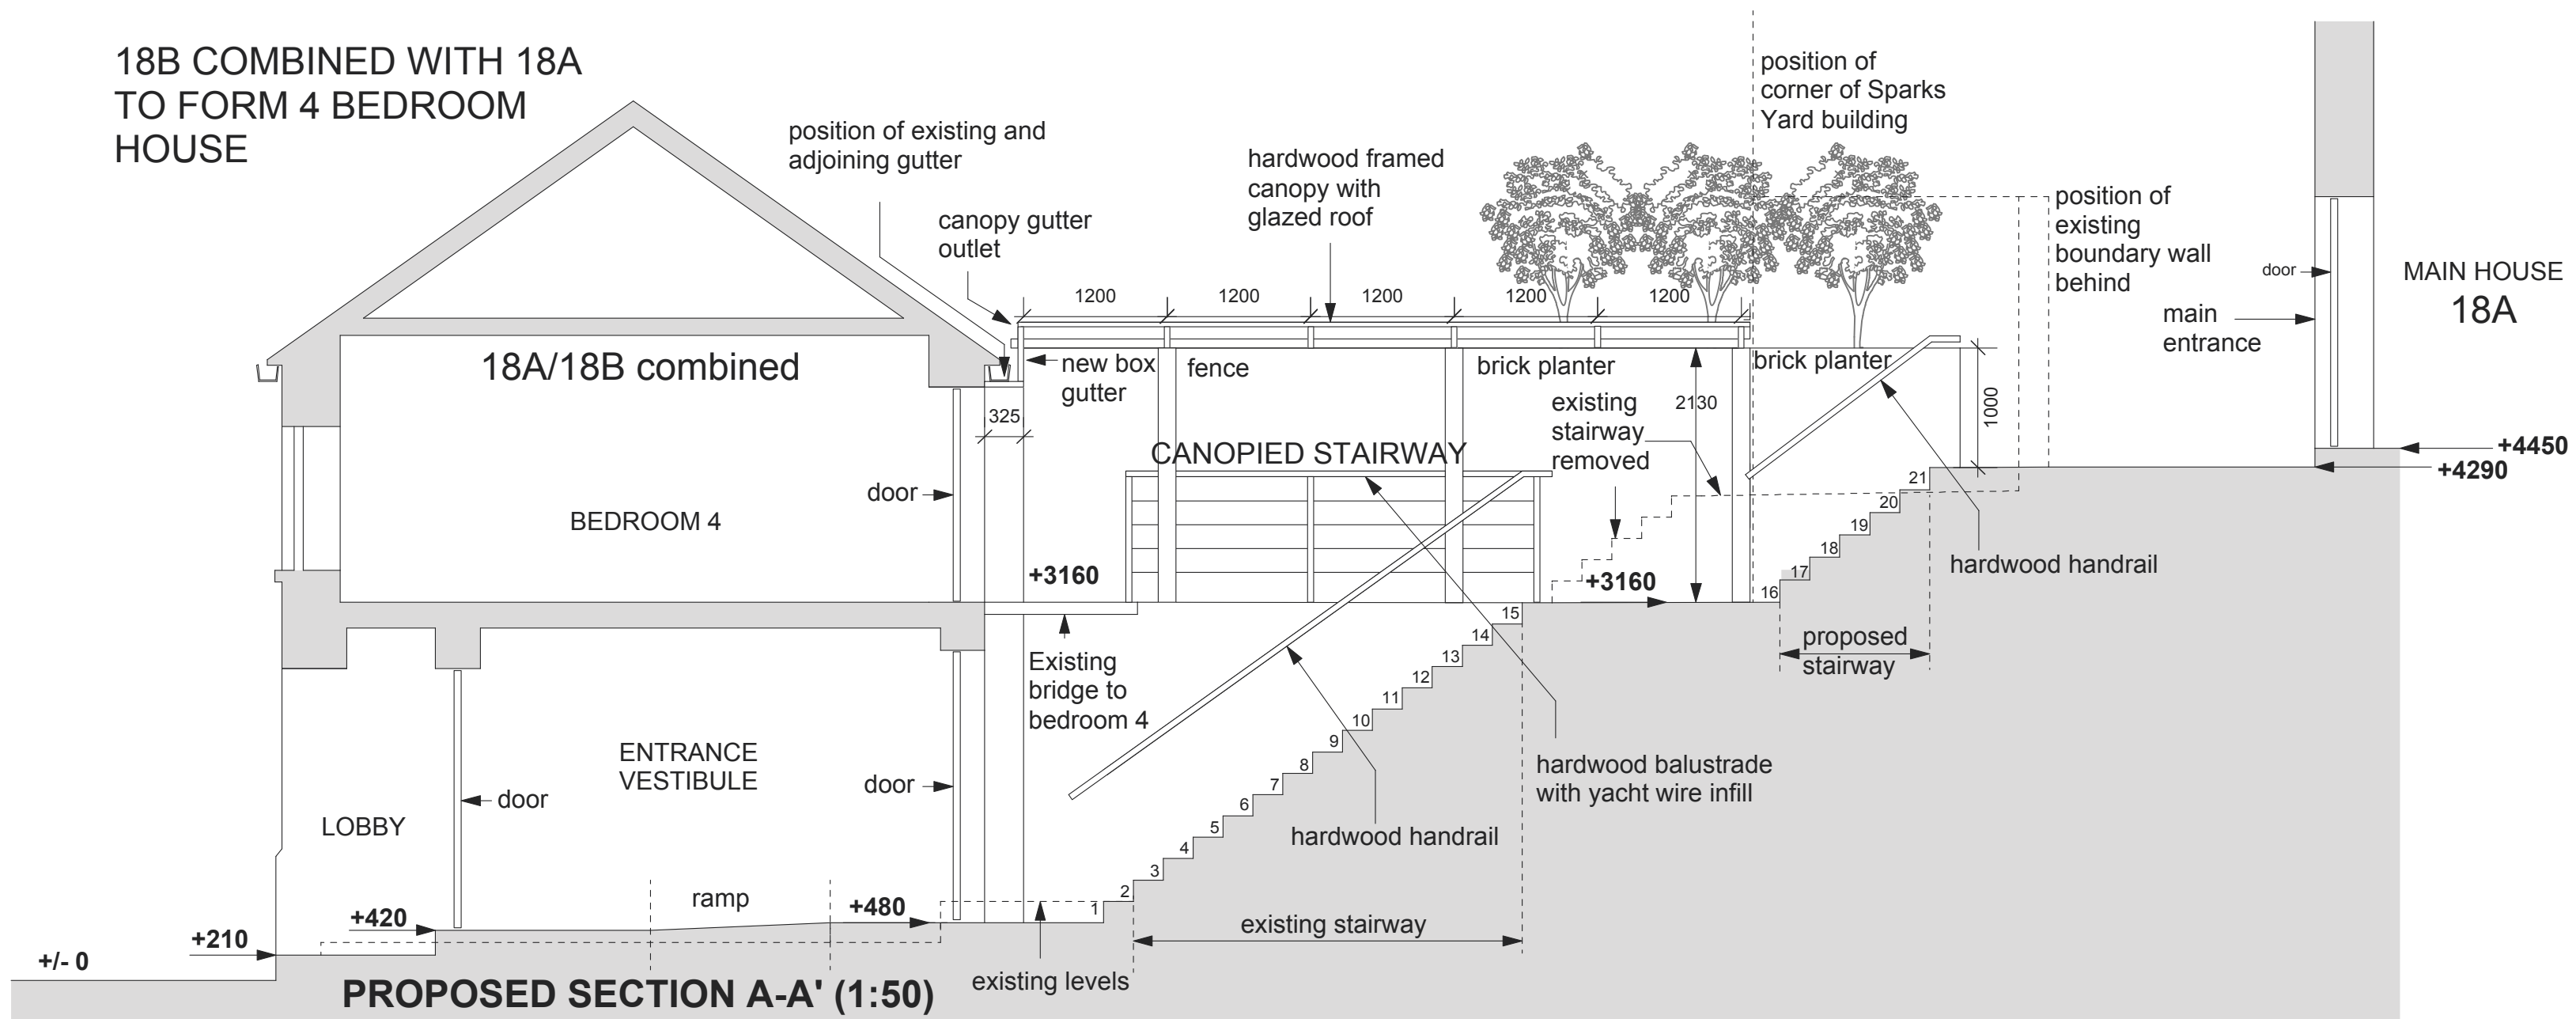


THORPE 
architecture

Sparks Yard, Tarrant Street,
Arundel, West Sussex, BN18 9DJ,
United Kingdom
Tel +44 (0)1903 883500
www.thorpearchitecture.com

**18A + 18B TARRANT STREET,
ARUNDEL, BN18 9DJ**

**PROPOSED PART CHANGE OF
USE (TO USE CLASS C3a) TO
FORM SINGLE RESIDENTIAL
UNIT WITH ALL ASSOCIATED
WORKS**

For Mr & Mrs A Heggadon

EXISTING AND PROPOSED CROSS SECTIONS A-A'

A6002-09

1 : 50 @ A2

21.05.19