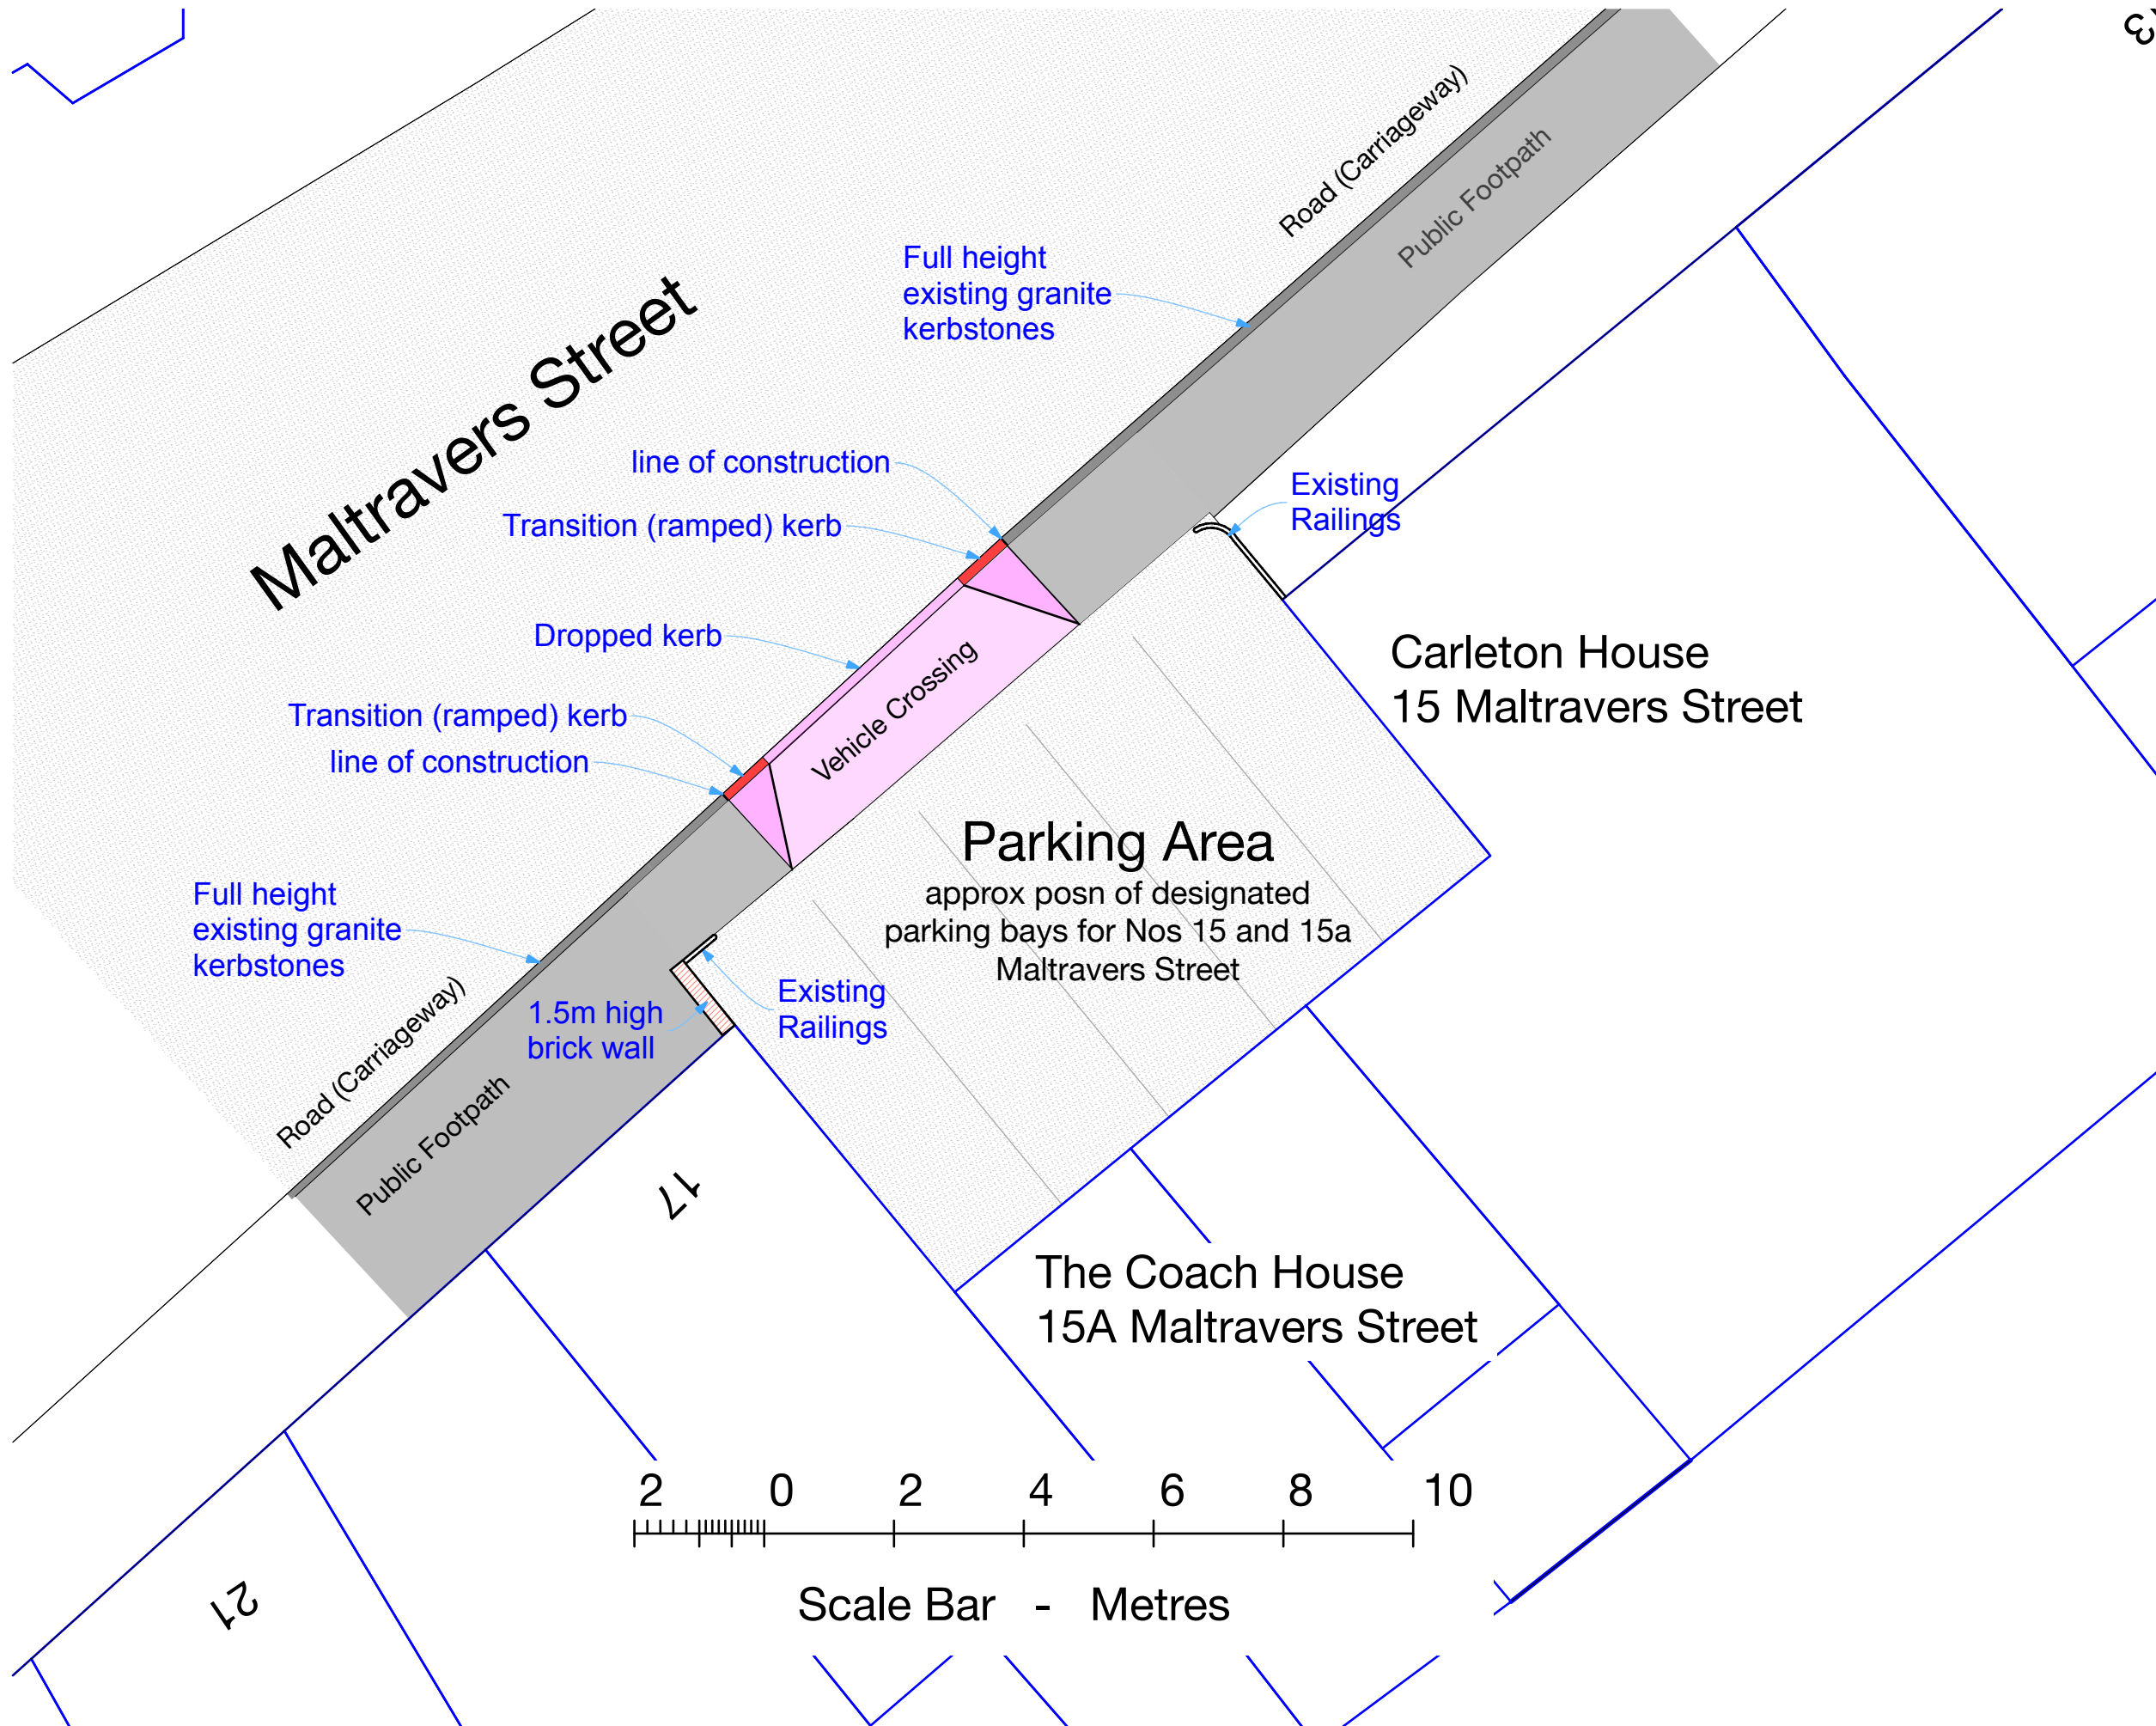


Chartered Surveyors

Norton Studio, School Lane  
Arundel, West Sussex  
BN18 9DR  
tel: 01903 885444

email: info@a-fuller.co.uk  
www.andrewfuller.co.uk

Job Title  
**Carleton House**  
Increased Access for Parking  
Client  
**Mr A Batty**

Drawing Name  
**Plan of Parking Area  
and access - Existing**

Drawing Status  
**Planning**

Drawn by **AF** Date **May 18**  
Checked by Date

Drawing Scale  
**1:100 at A3**

Drawing No Status Revision  
**171219/ 01**

This drawing is the property of Andrew Fuller Associates and is not to be copied reproduced, retained or disclosed to any unauthorised person either wholly or in part without prior consent. Do not scale from this drawing except for Planning purposes. Use all figured dimensions only. All figured dimensions to be checked on site prior to construction. All discrepancies, errors and omissions to be reported to Andrew Fuller Associates prior to construction. Layout and dimensions of existing building to be checked on site.