This drawing is copyright and must not be reissued, loaned or copied without the written consent of this practice. all dimensions must be checked on site before proceeding and any discrepancies notified immediately.

All drawings to be read in conjunction with consultant structural engineers, mechanical and electrical consultants, acoustic engineers, energy consultants, etc. design calculation sheets, specifications and drawings plus any accompanying product literature, accredited details, etc.

© Copyright Livemore

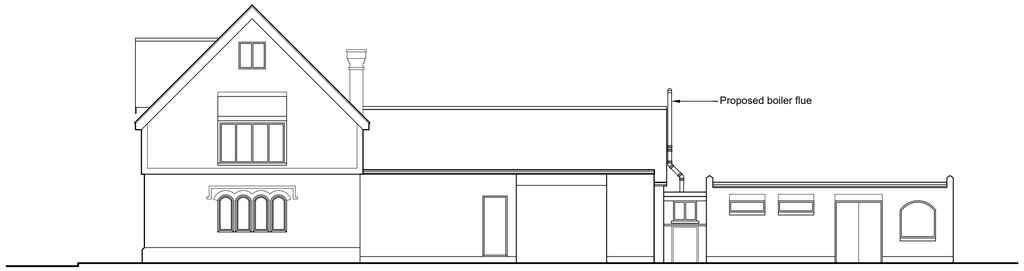

PROPOSED ELEVATION A
(scale 1:100)

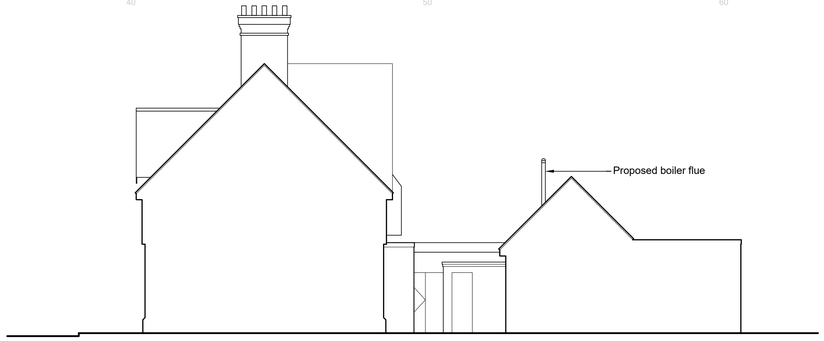

PROPOSED ELEVATION B
(scale 1:100)

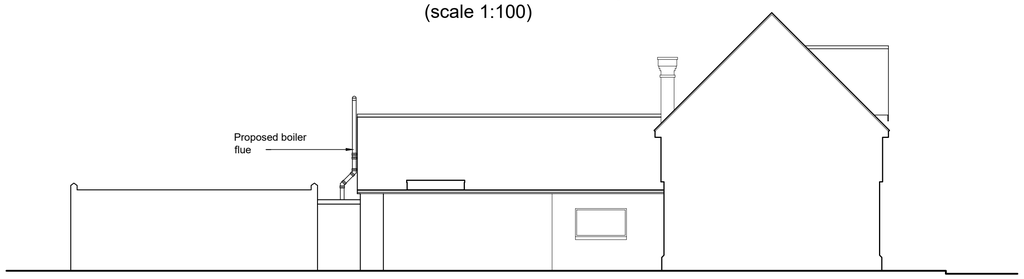

PROPOSED ELEVATION C
(scale 1:100)

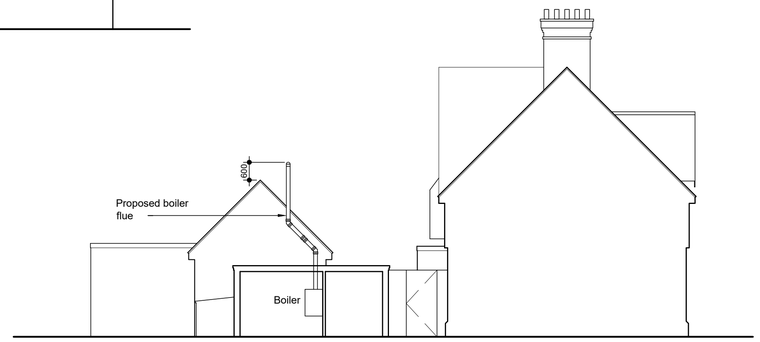

PROPOSED ELEVATION D
(scale 1:100)

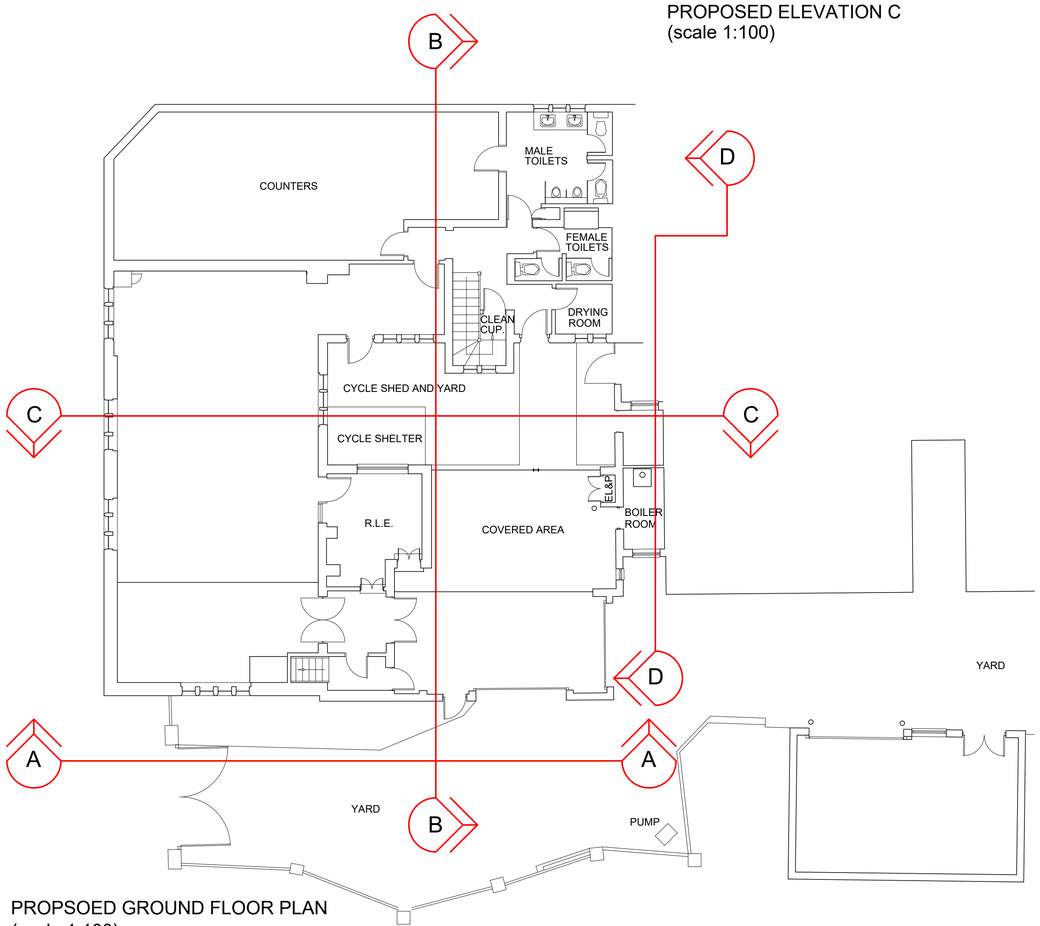

PROPSOED GROUND FLOOR PLAN
(scale 1:100)

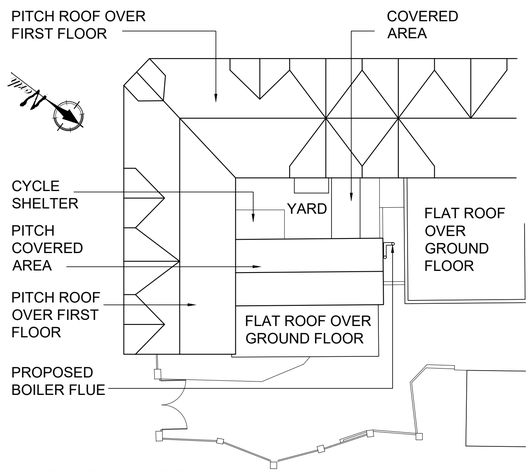

PROPSOED ROOF PLAN
(scale 1:200)

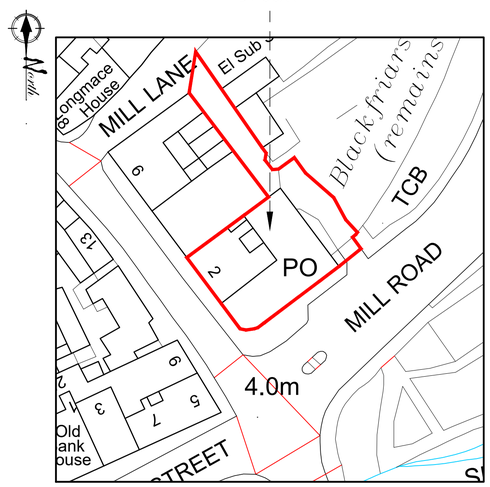

SITE BLOCK PLAN
SCALE 1:500

lines indicate hidden or high level elements

line indicates boundary lines of site demise

Rev.	Amendment	Date
-	PLANNING APPLICATION ISSUE	13/04/2022
-	-	-

Livemore

Client: ROYAL MAIL GROUP

Project: ARUNDEL DO
2 HIGH STREET
ARUNDEL BN18 9AA

Title: PROPOSED
GROUND FLOOR & ROOF PLAN,
ELEVATIONS, AND BLOCK PLAN

Drawn by: DO
Date: 01/04/2022
Checked by: DO
Scale @ A1: 1:100/200/500
Drg. No.: 17281-02

Leigh-on-Sea Office
1446-1448 London Rd,
Leigh-on-Sea, SS9 2UW

leigh.office@livemore.co.uk
01702 714977

Hanningfield Office
Unit 8 Industrial Estate
Old Church Road,
Chelmsford
CM3 8AB

www.livemore.co.uk

Livemore is the trading name of The Livemore Partnership LLP registered as a limited liability partnership in England and Wales.
Partnership No: OC308744. Registered Office:1446-1448 London Road, Leigh-On-Sea, Essex, SS9 2UW