



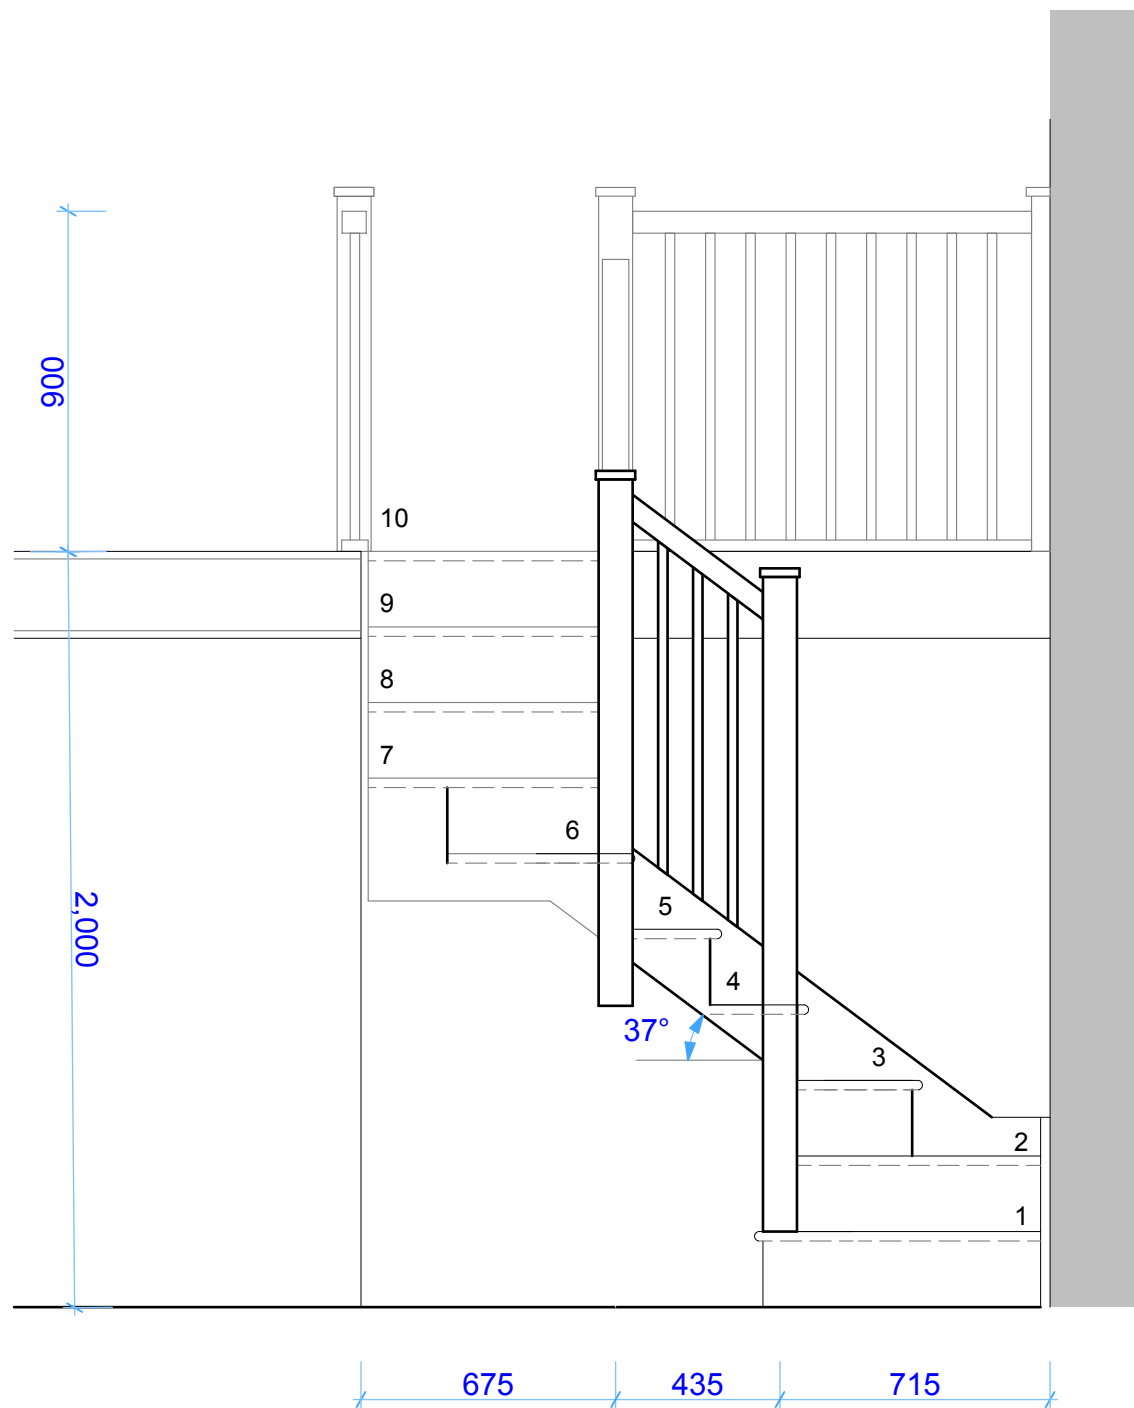

NOTES:

New softwood staircase
 Painted white to match other joinery
 Newels ex 100 x 100
 h/rails 70 x 65, min 900 high
 10 equal treads, risers 200, goings 230
 Balusters 25 x 25

This stair does not comply with Building Regulations
 but is subject of relaxation within a Listed Building

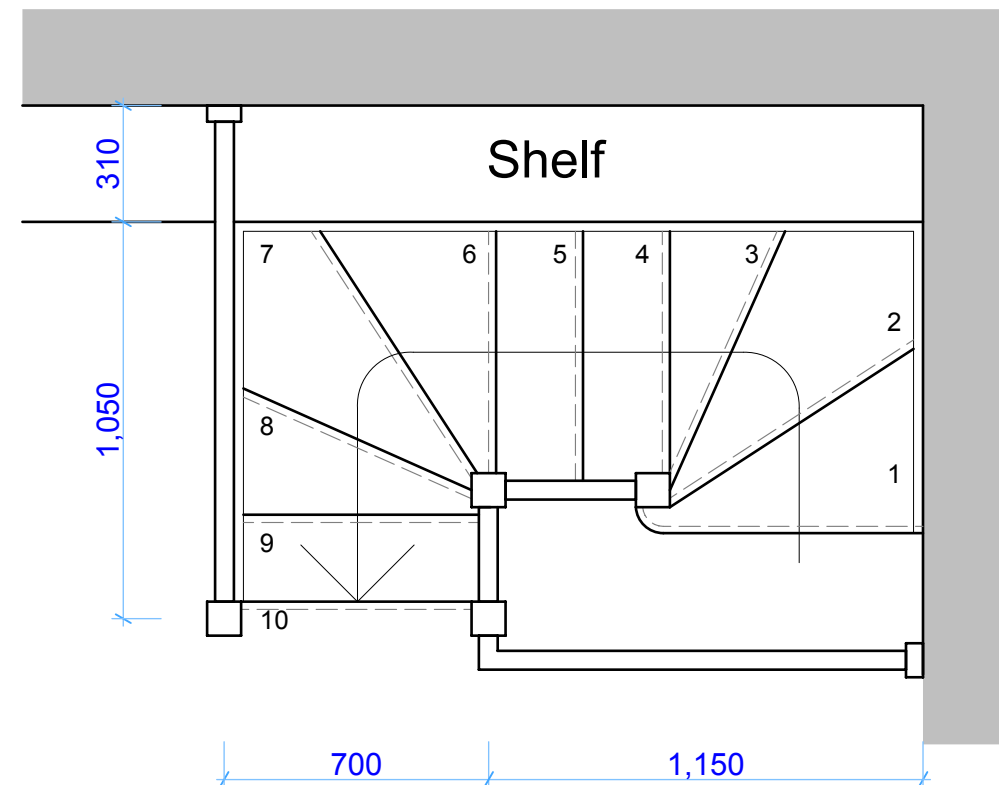

This drawing is the property of Andrew Fuller Associates and is not to be copied reproduced, retained or disclosed to any unauthorised person either wholly or in part without prior consent. Do not scale from this drawing except for Planning purposes. Use all figured dimensions only. All figured dimensions to be checked on site prior to construction. All discrepancies, errors and omissions to be reported to Andrew Fuller Associates prior to construction. Layout and dimensions of existing building to be checked on site.

 ANDREW FULLER ASSOCIATES <i>Chartered Surveyors</i> Norton Studio, School Lane Arundel, West Sussex BN18 9DR tel: 01903 885444 email: info@a-fuller.co.uk www.andrewfuller.co.uk		
Job Title 27 Maltravers Street, Arundel		
Client Mr R Waterman		
Drawing Name Stair - Details		
Drawing Status		
Drawn by AF	Date March 18	
Checked by	Date	
Drawing Scale 1:20 at A3		
Drawing No 171053/05	Status	Revision