




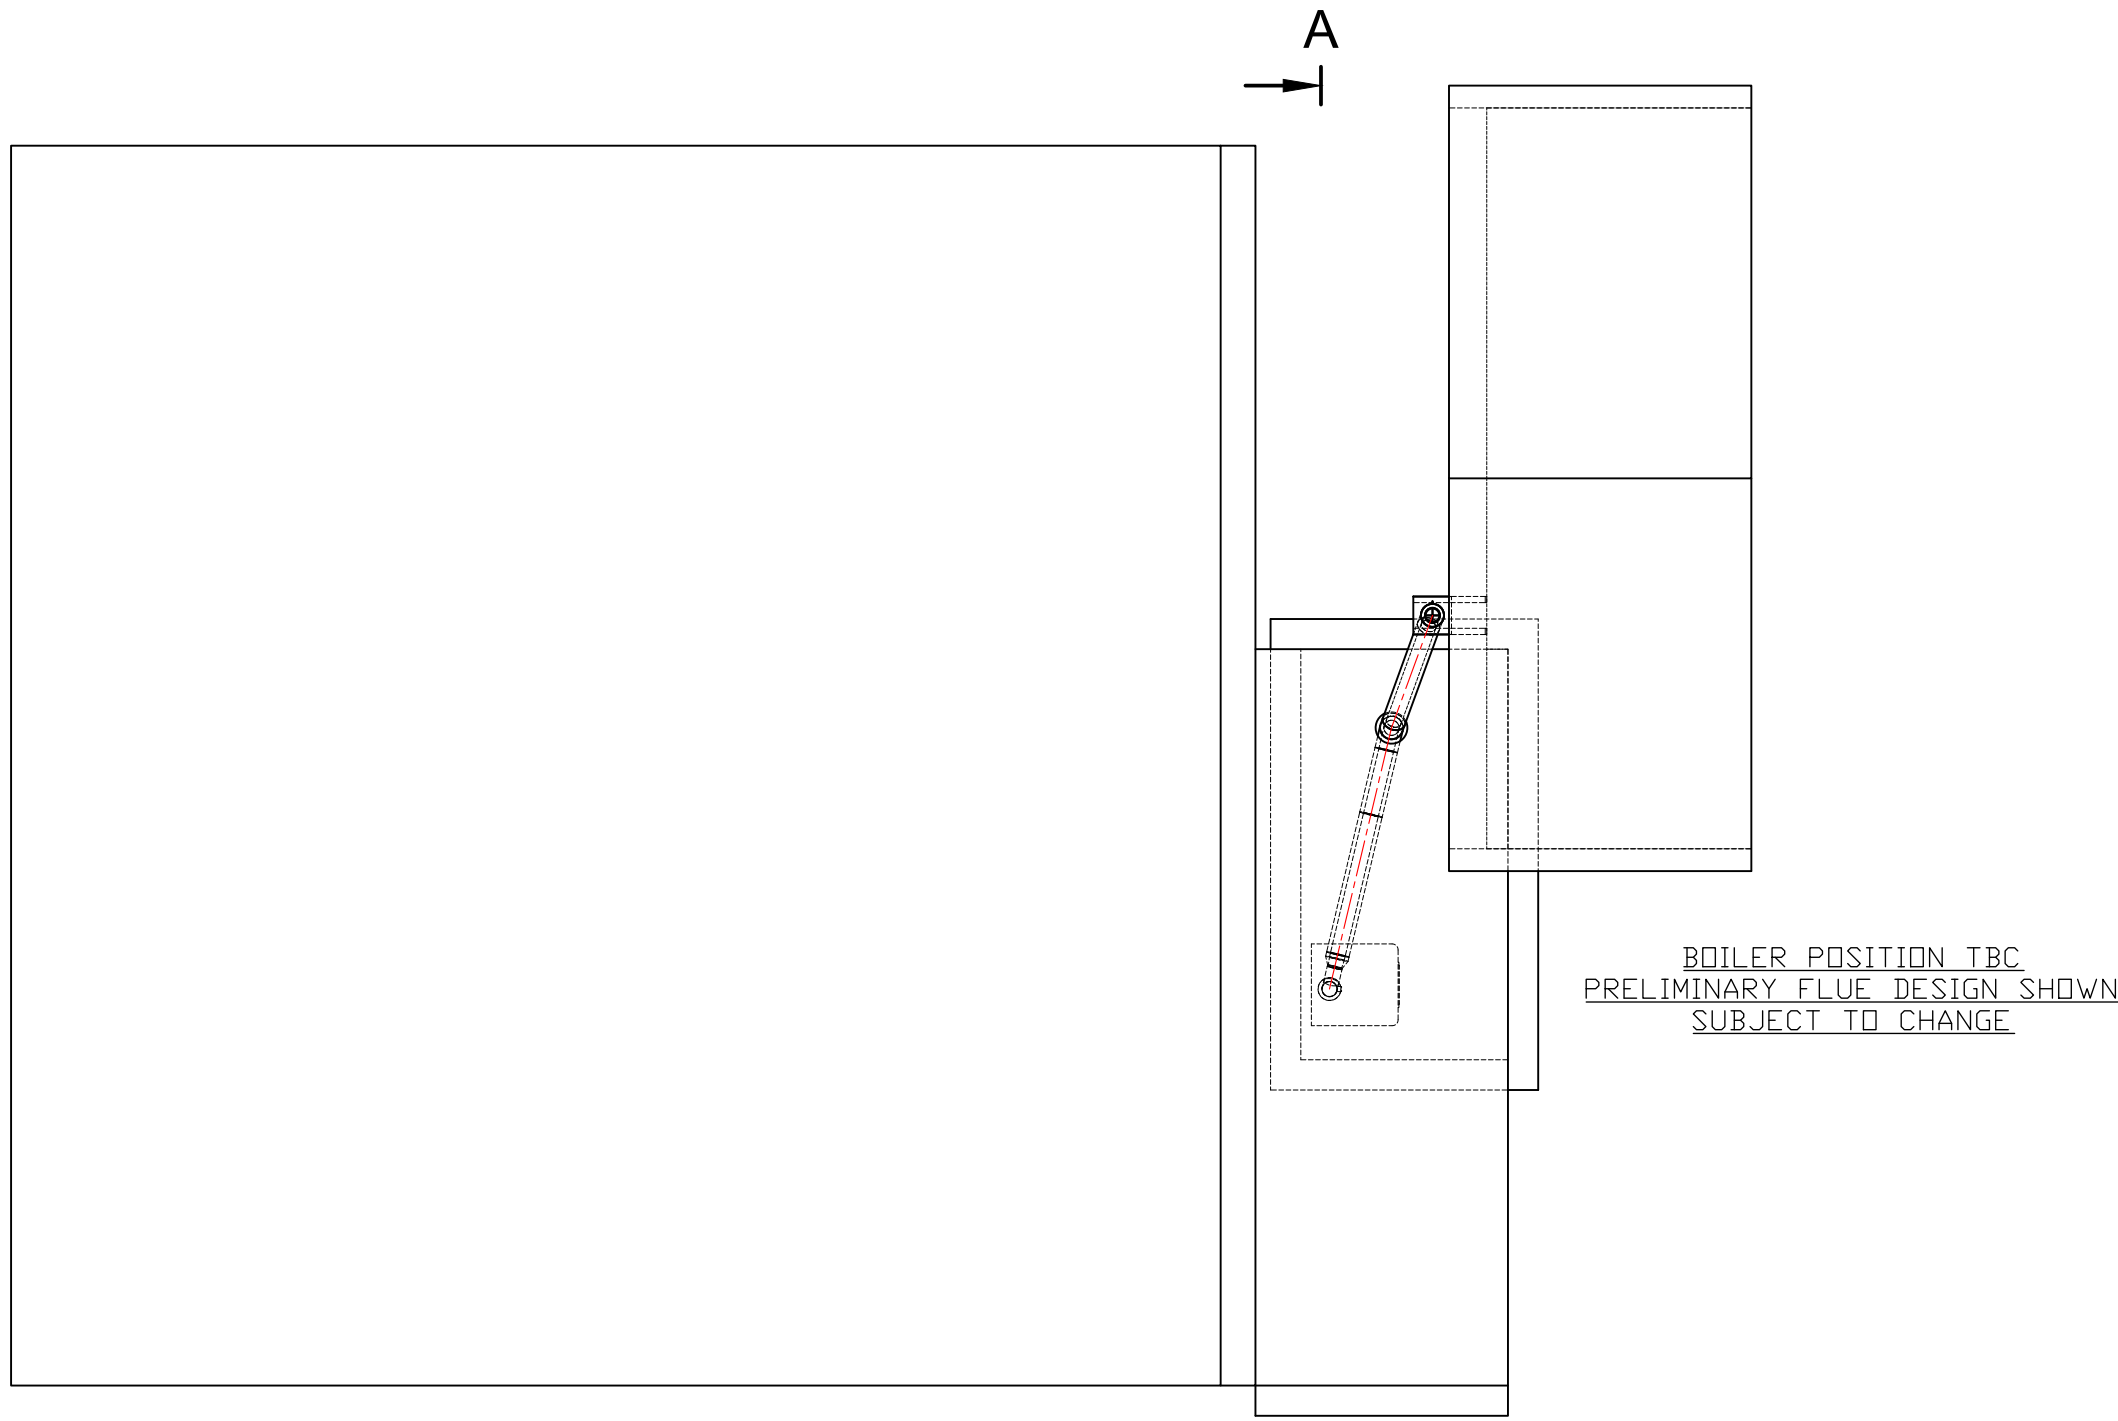

PLAN VIEW
SCALE 1:50

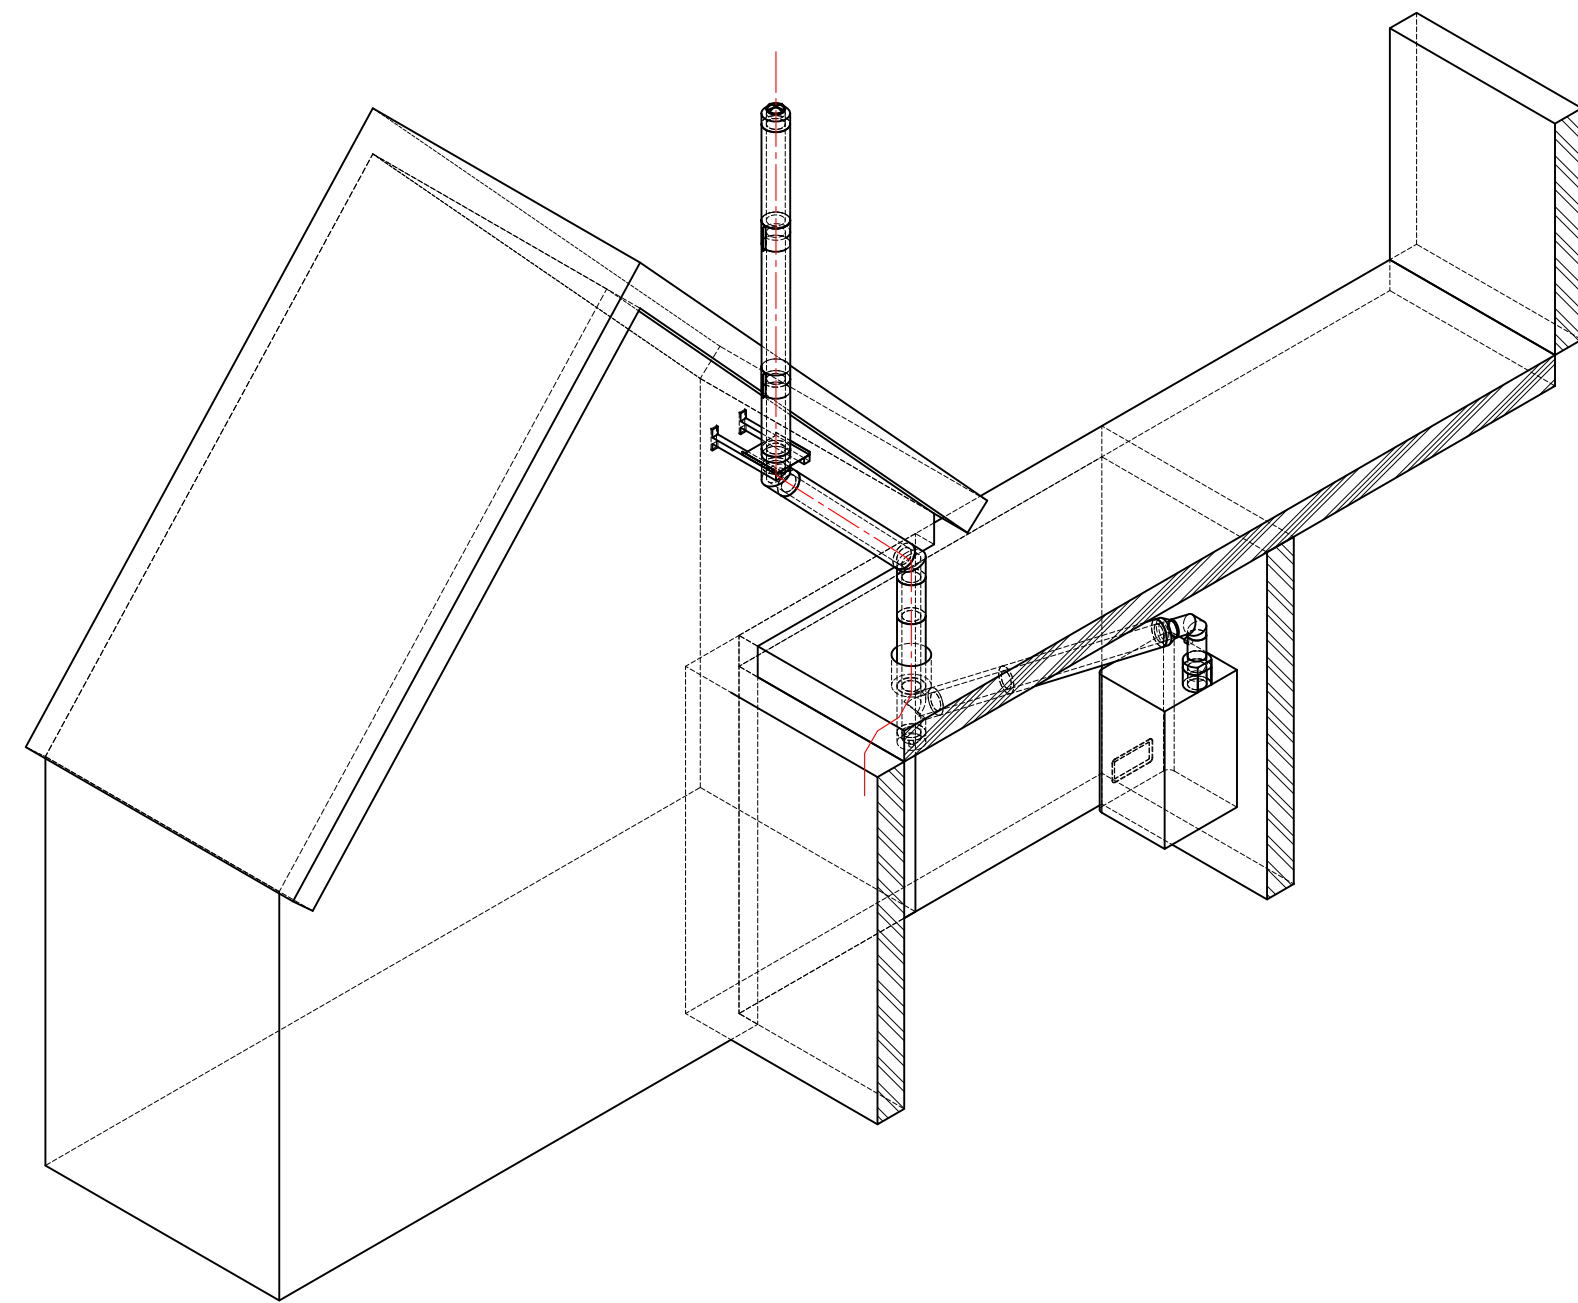

ISOMETRIC VIEW
NOT-TO-SCALE

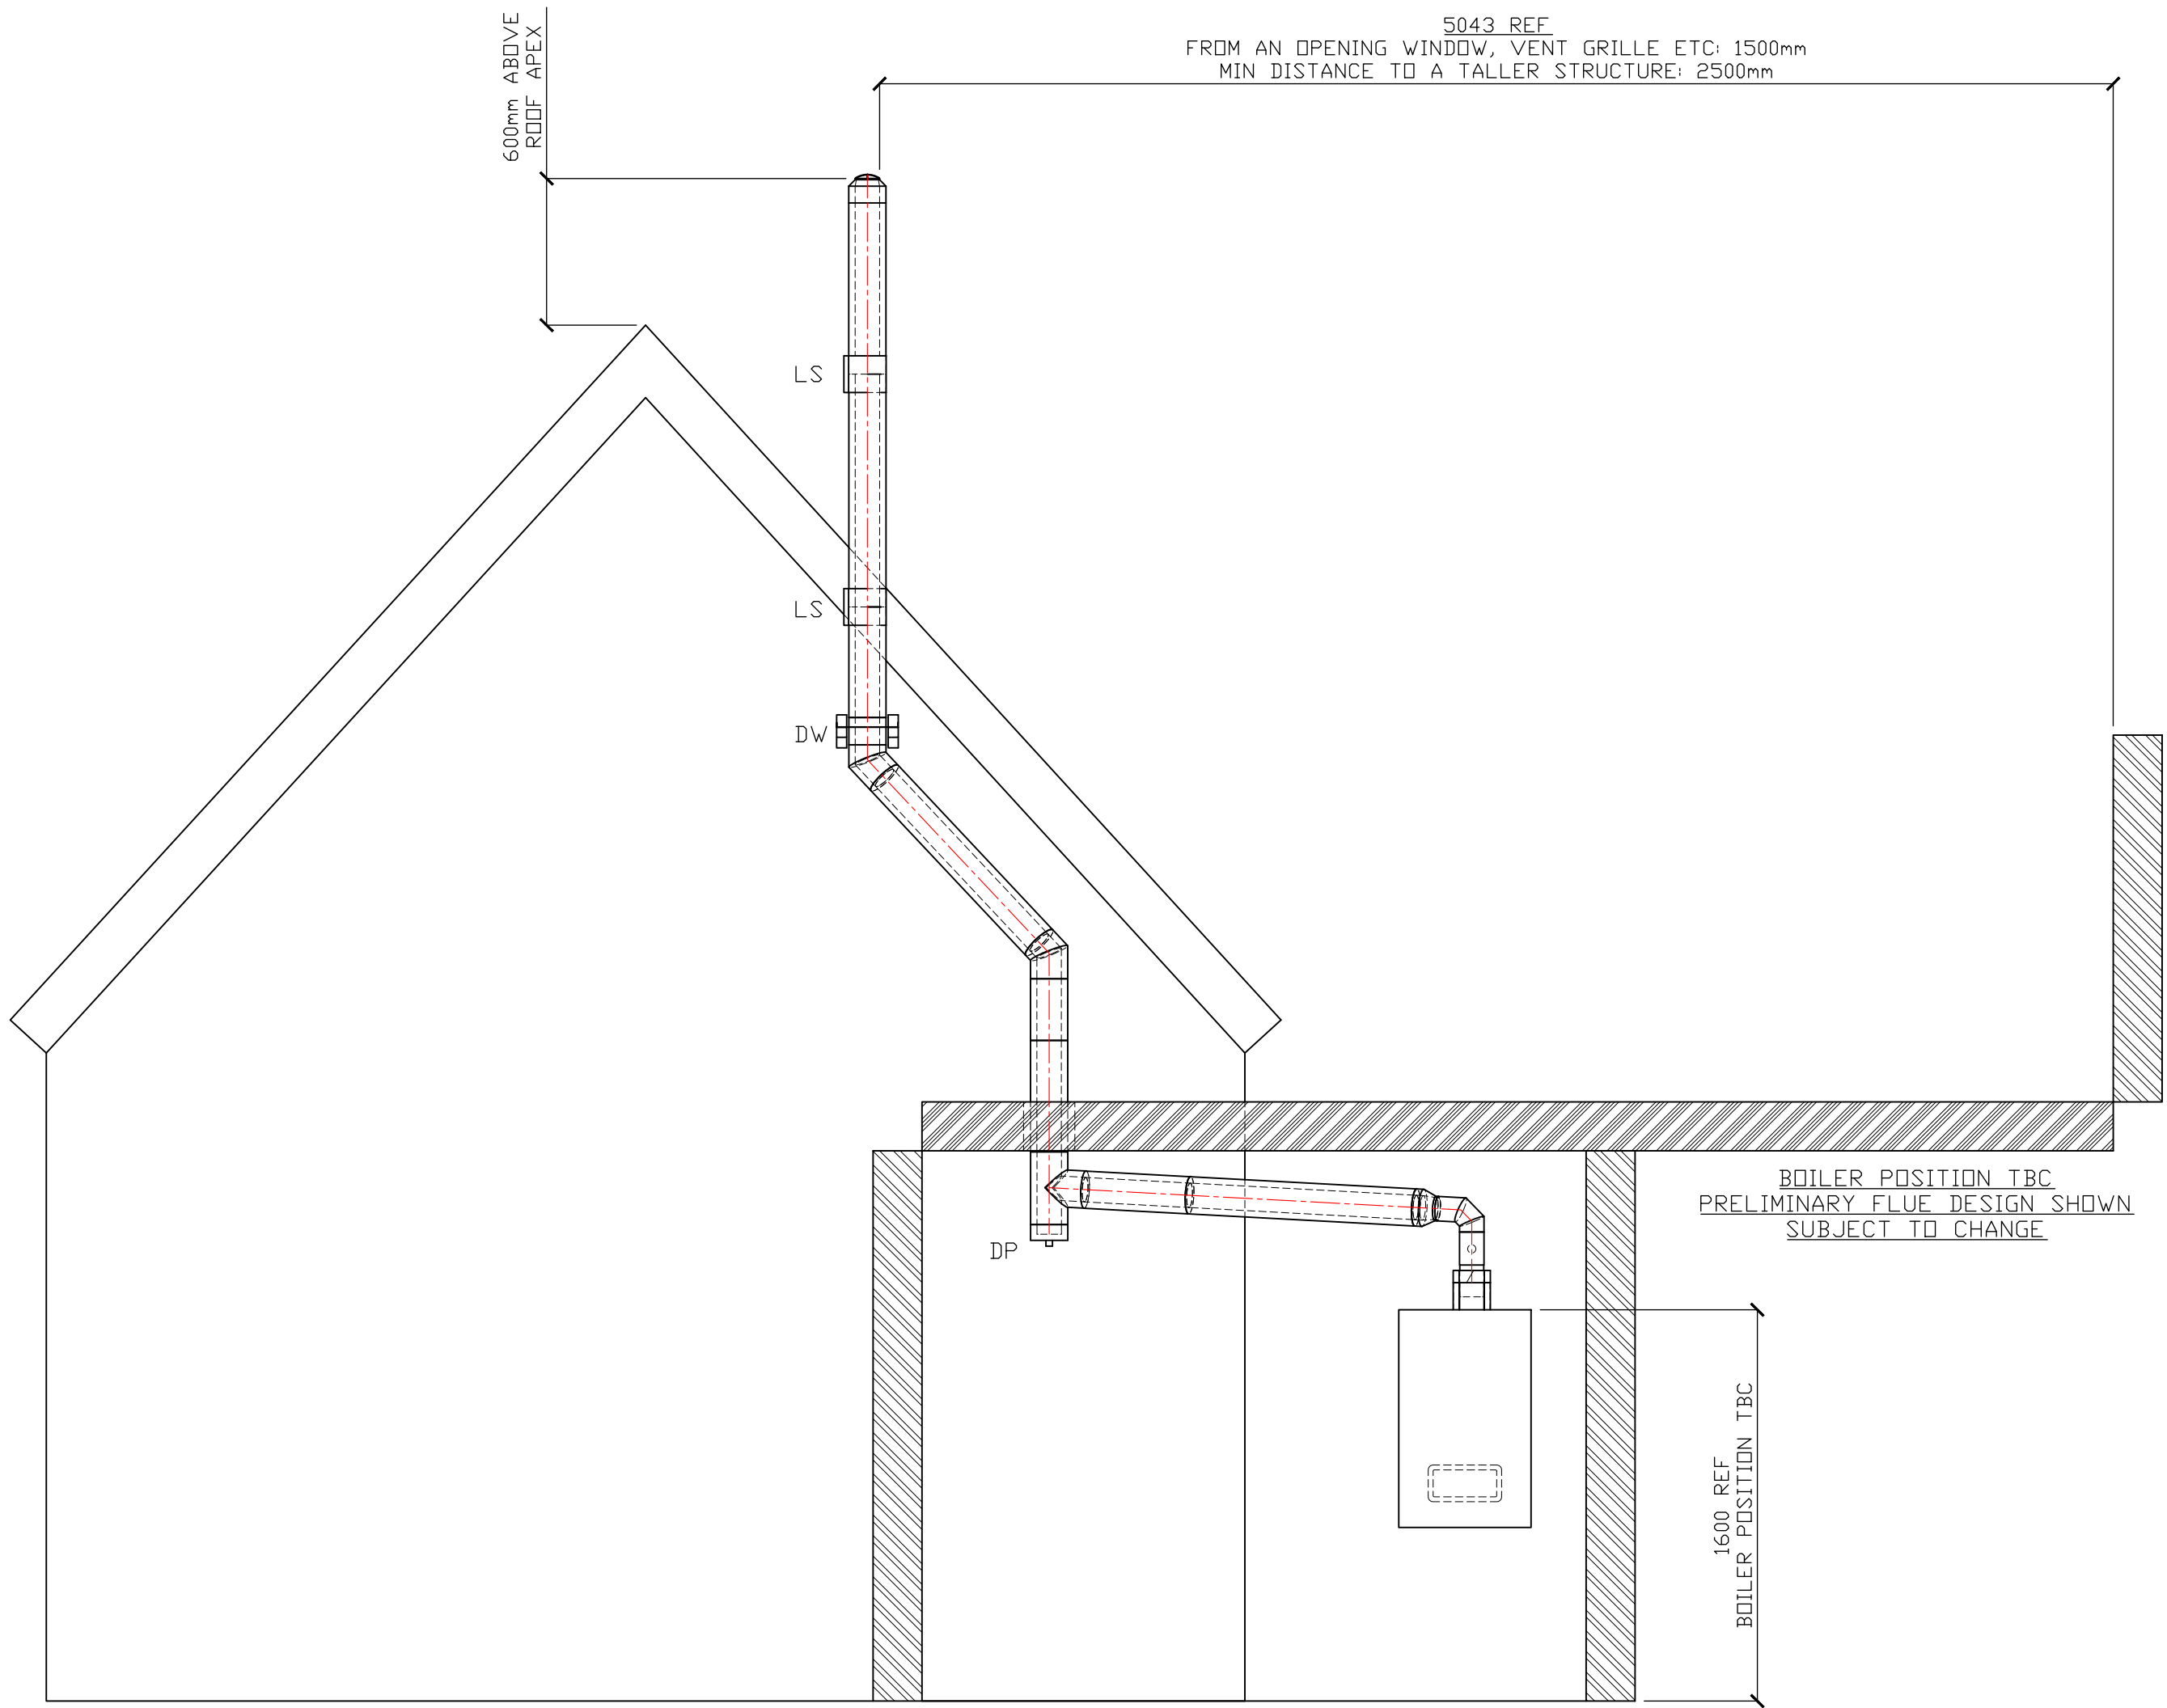

ELEVATION VIEW
SECTION A-A
SCALE 1:25

General Notes

© This drawing and the works shown are the copyright of Midtherm Engineering Ltd and may not be reproduced except by written permission.

This drawing is to be read in conjunction with any other Midtherm Engineering Ltd Drawings.

Do not scale off this drawing, use figured dimensions only, if in any doubt, ask!

- KEY**
- DP - DRAIN POINT (PIPEWORK BY OTHERS)
 - D/S - DRAUGHT STABILISER
 - DW - DEADWEIGHT SUPPORT
 - LS - LATERAL SUPPORT
 - NRD - NON-RETURN DAMPER
 - SBD - SINGLE BLADE DAMPER
 - VCD - VOLUME CONTROL DAMPER

B	Boiler Position Amended	9.5.22
A	Termination Height Text Amended	4.5.22
Rev	Description	Date

Client/Site Location
Arundel Royal Mail

Title
GENERAL ARRANGEMENT DRAWING



Midtherm Engineering Ltd, Staffordshire House, New Road, Netherton, Dudley, West Midlands DY2 8TA
Tel: 01384 455811 Email: sales@mideng.net Web: www.mideng.net



Drawn	Checked	Scale	Date
HW		AS VIEWS	29-03-22
Drawing No. 6782-GA-01			Rev
Sheet Size			B