
AB/55/12/DOC

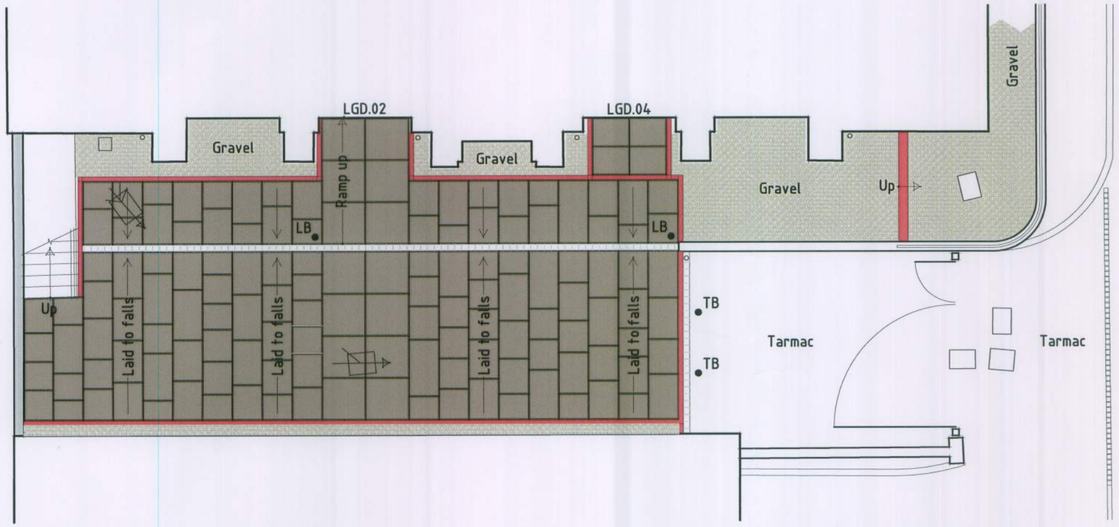

Lower Ground Floor
Proposed Stone Slab Layout

Scale 1:100

0 2000 4000 6000 8000 10000

Key:

- Gravel
- Stone slabs with brick edging Area = 85m2
- linear channel drain
- TB Removable traffic bollard
- LB Lighting bollard

GENERAL NOTES

Use Marked dimensions where shown in preference to scaling
No accuracy can be guaranteed due to printing variations
Site measurements should be taken to ensure accuracy
Check Dimensions prior to construction or offsite fabrication
New work or any existing work affected is shown hatched on drawings
This drawing to be read in conjunction with Structural Engineer's Calculations
Please inform Architect or Drawing Originator of any discrepancy immediately

Revisions:

Arundel Cathedral

St Mary's Hall Refurbishment

Proposed Lower Ground Floor Stone Slab Layout

Dwg no. 766/22/5/32

Rev.

ST ANN'S GATE ARCHITECTS LLP
The Close . Salisbury . SP1 2EB
Tel: 01722 555200
Fax: 01722 555201
e: admin@stannsgate.com
w: www.stannsgate.com



Scale: 1:100 @ A3

Date: March 2012

Drawn: SN

© This drawing may not be reproduced without the prior knowledge and consent of St Anns Gate Architects LLP

ARUN DISTRICT COUNCIL AB/55/12/DOC