


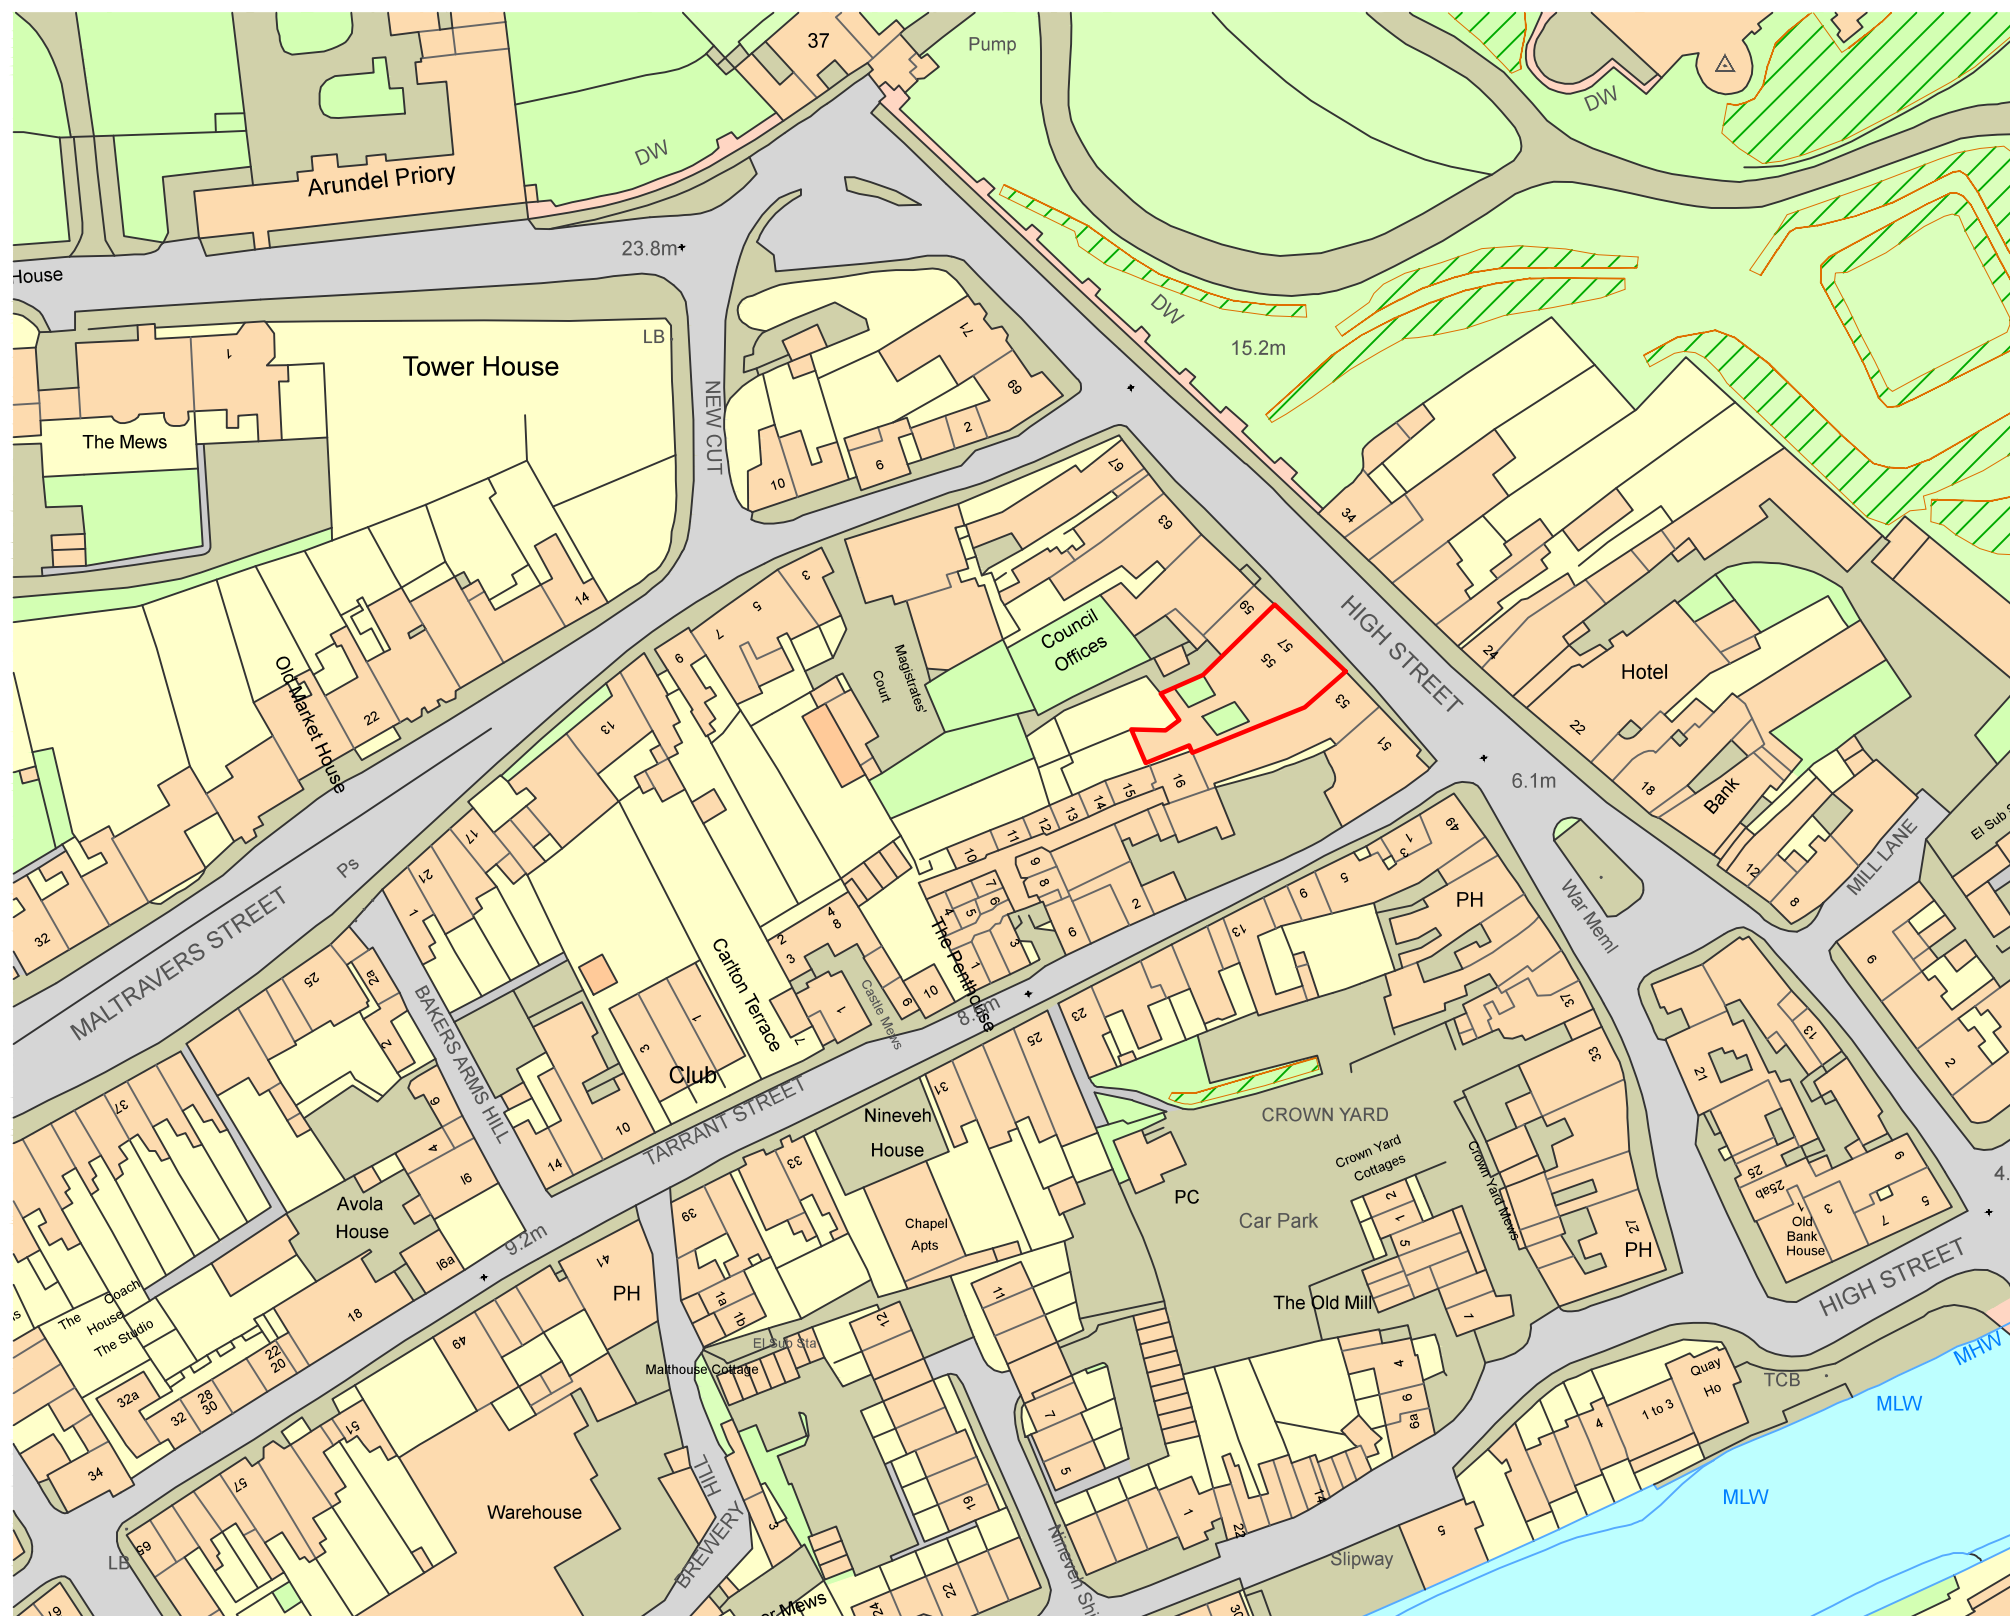

Rev.	Notes	Date
 JB ARCHITECTURE The Bricks, Manor Farm Barns Chichester, West Sussex, PO20 7PL T: 01243 785342 E: admin@jbarch.co.uk W: www.jbarch.co.uk		
Project 55-57 High St Arundel BN18 9AJ		
Drawing Location Plan		
Drawn By CD		Scale 1:1250 @ A
Date May 2017		Revision
Drawing No. 10064 - LBC - 01		

ARUN DISTRICT COUNCIL AB/98/19/A