



NOTES
WRITTEN DIMENSIONS TO BE TAKEN IN PREFERENCE TO SCALE, AND
ARE TO BE CHECKED ON SITE PRIOR TO COMMENCING WORK.
THIS DRAWING IS TO BE READ IN CONJUNCTION WITH ALL OTHER
DOCUMENTS RELATING TO THIS PROJECT.
ANY DISCREPANCIES ARE TO BE REFERRED IMMEDIATELY TO THE
PROJECT DESIGNER.
THIS DRAWING IS COPYRIGHT, AND SHOULD NOT BE USED OR
REPRODUCED WITHOUT PERMISSION.
IT IS THE CONTRACTOR'S RESPONSIBILITY TO ENSURE COMPLIANCE
WITH THE BUILDING REGULATIONS.

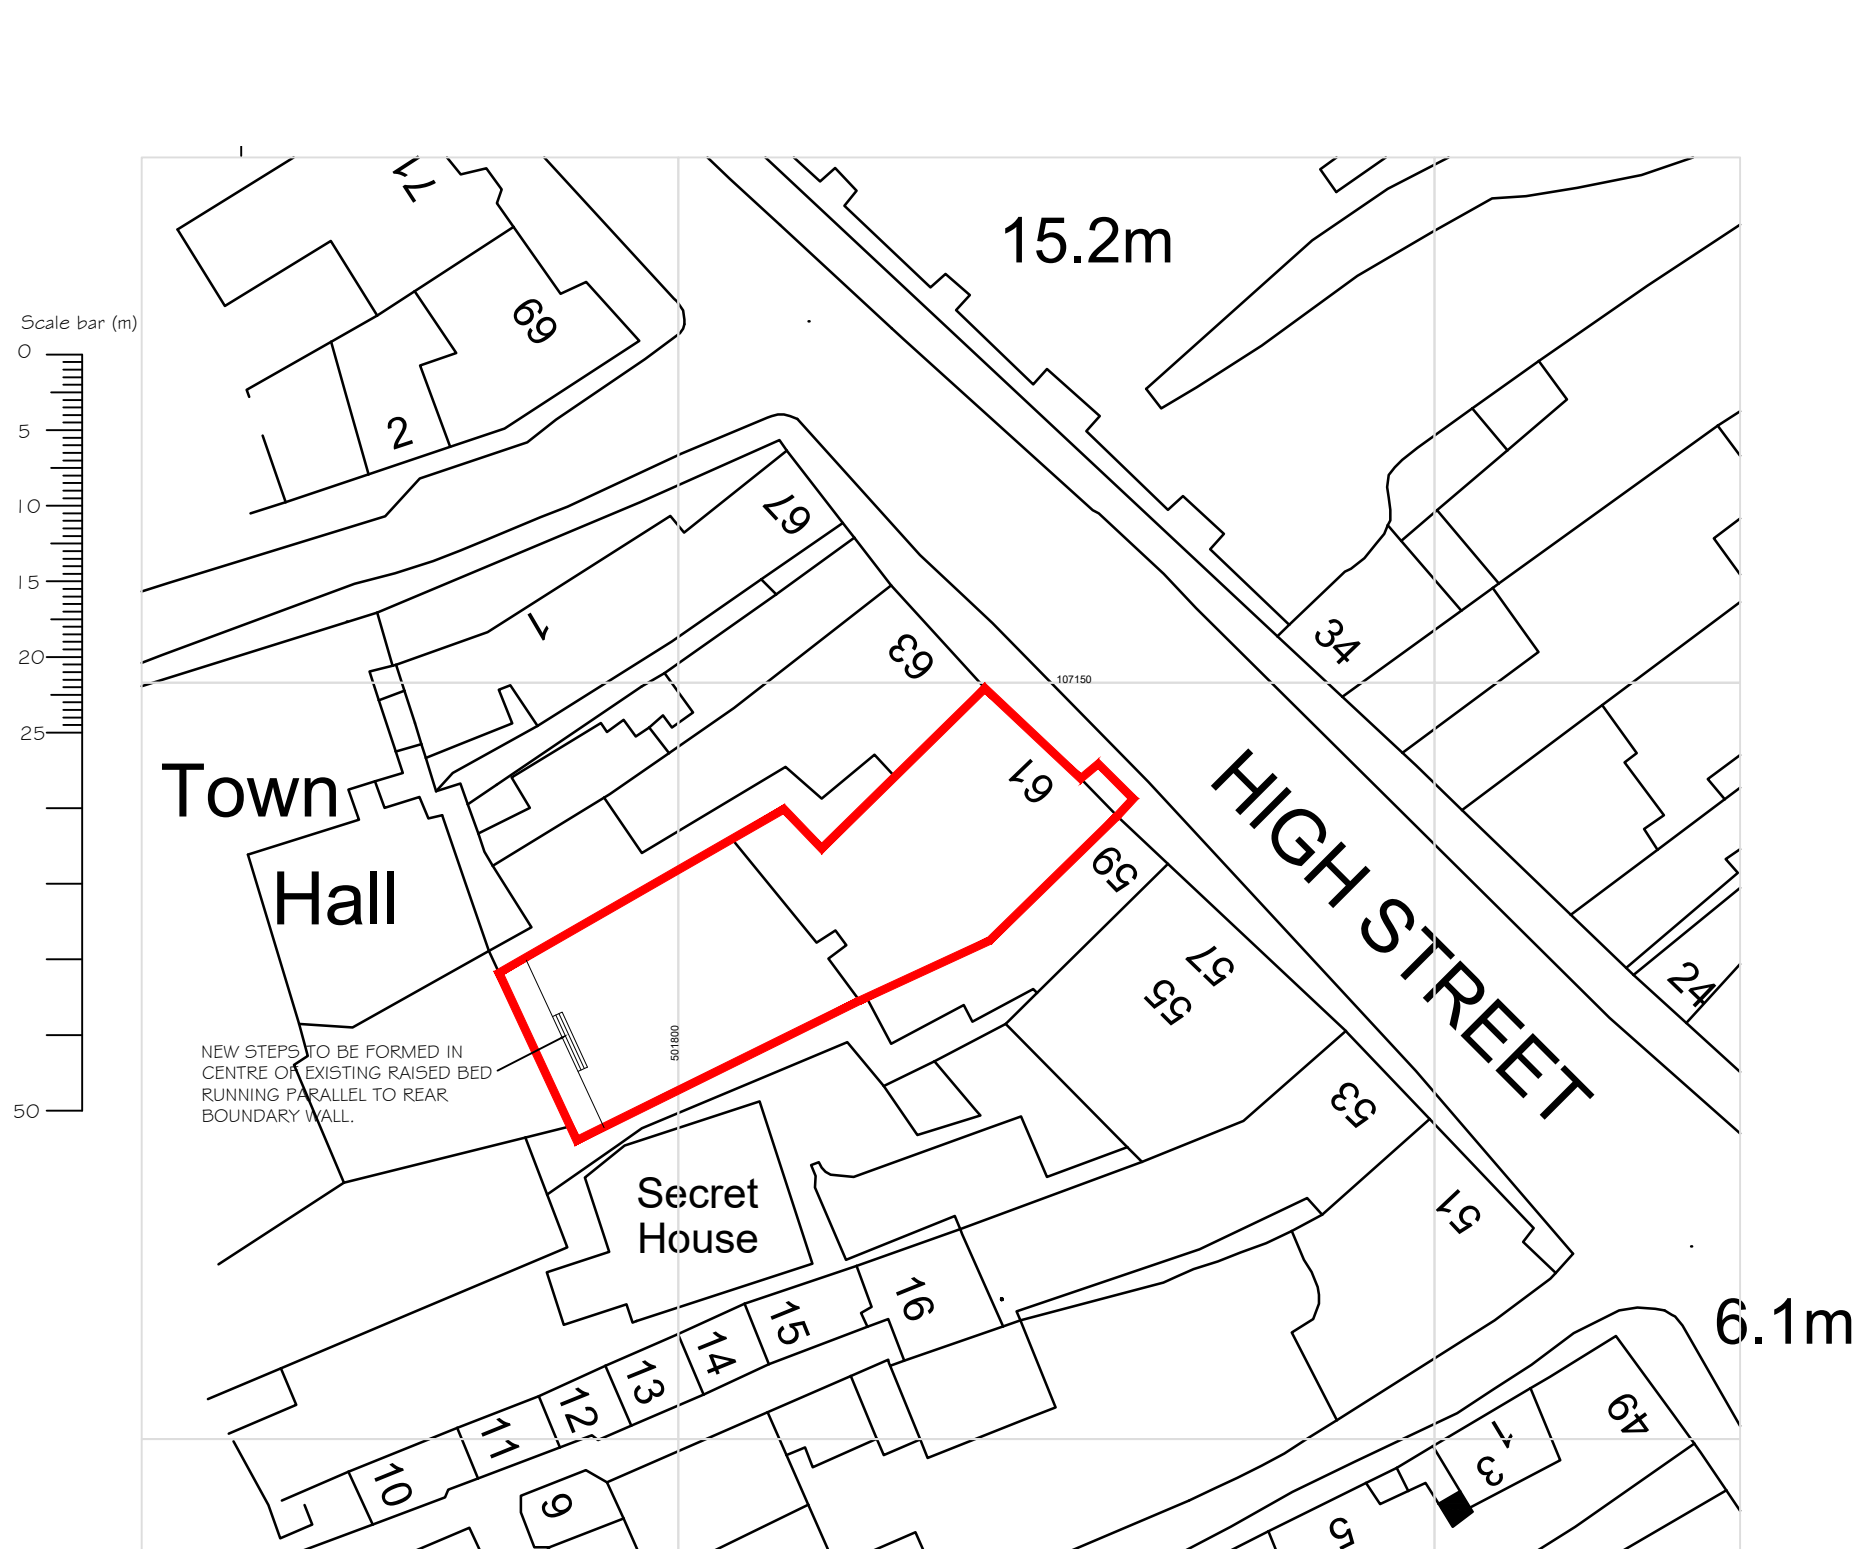

Ordnance Survey, (c) Crown Copyright 2021. All rights reserved. Licence number 100022432

BLOCK PLAN
1 : 500

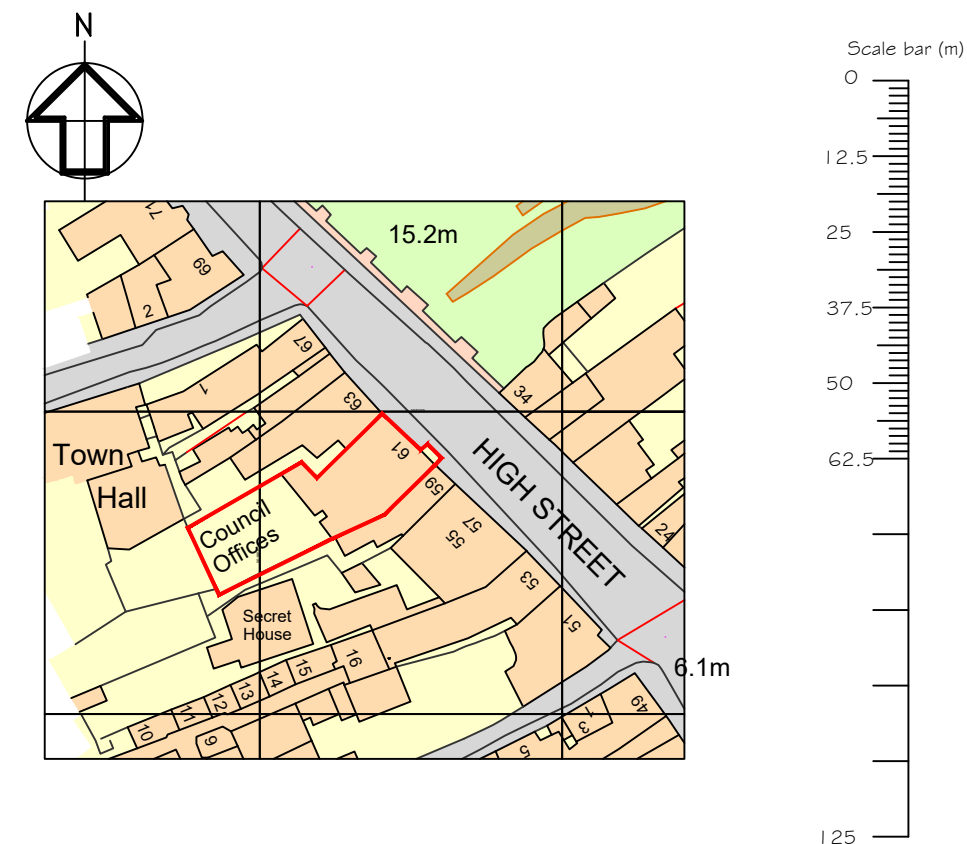

SITE LOCATION PLAN
1 : 1250

B	STEPS IN REAR GARDEN ADDED	13.05.21
A	VARIOUS AMENDMENTS	09.04.21
REV	DESCRIPTION	DATE

PROJECT
61 HIGH STREET
ARUNDEL
WEST SUSSEX
BN18 9AJ

DRAWING TITLE
SITE LOCATION PLAN AND BLOCK PLAN

SCALE	DRAWN BY	DATE
1:500/ 1:1250@A3	CM	APR 21
DWG NO	1033/05	REV. B

Unit 3b Woodhorn Business Centre
Woodhorn Lane
Oving Chichester
West Sussex PO20 2BX
Tel 01243 774764
www.sloaneandbrown.co.uk

