




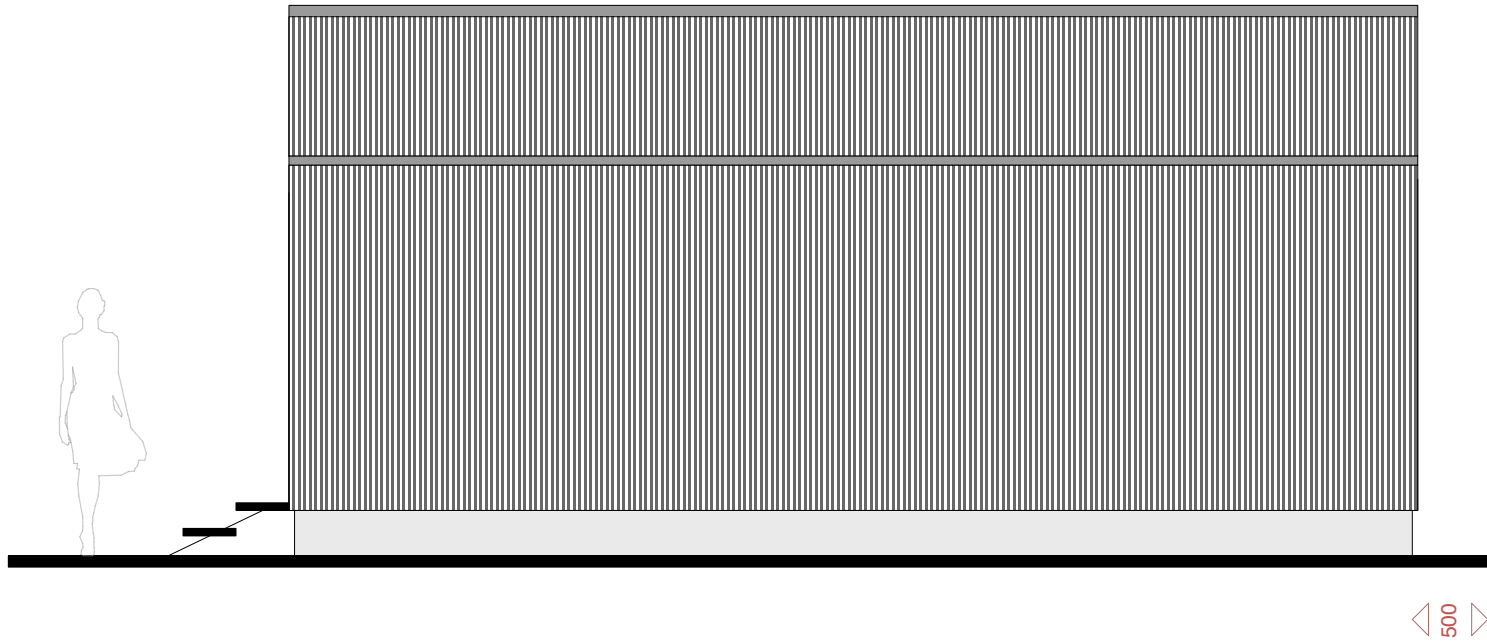

Proposed Side Elevation at 1:50 scale  
SOUTH

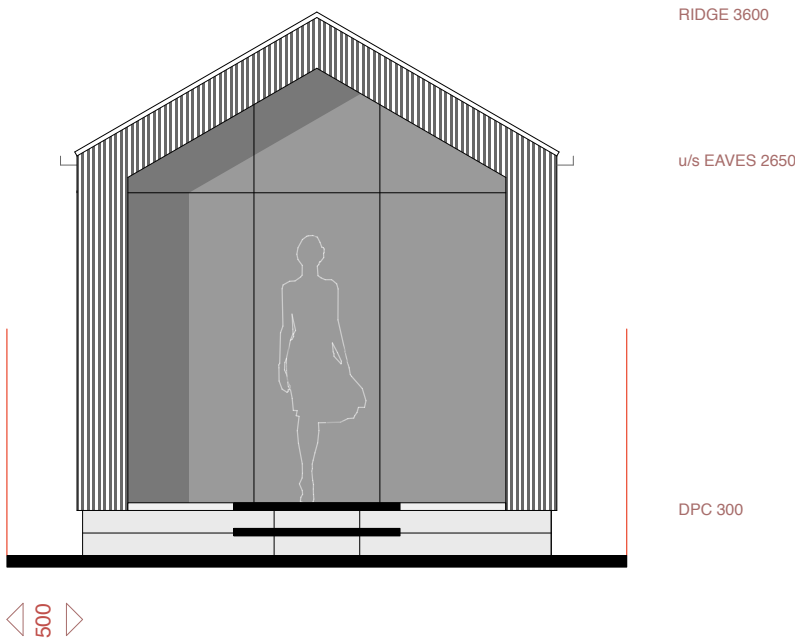

Proposed Front Elevation at 1:50 scale  
WEST

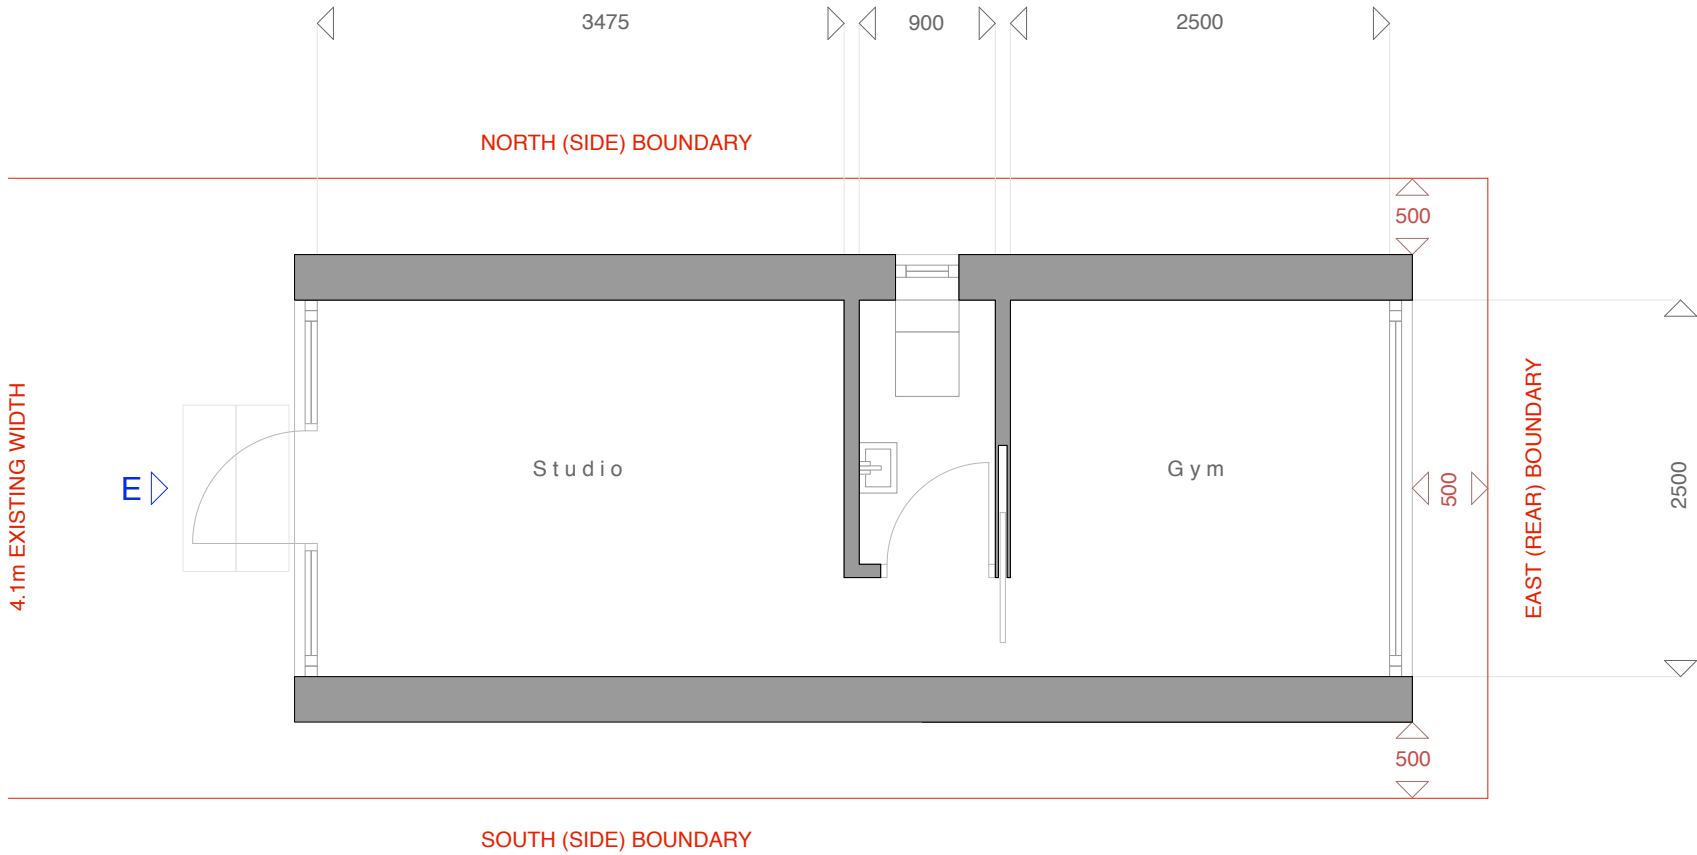

Proposed Plan at 1:50 scale

|         |                                    |          |
|---------|------------------------------------|----------|
| CLIENT  | Mr & Mrs A Moloney                 |          |
| SITE    | 11 Ford Road, Arundel, West Sussex |          |
| PROJECT | Proposed Annex                     |          |
| DRAWING | 001 Proposed Plans & Elevations    |          |
| DATE    | 15 06 20                           |          |
| AUTHOR  | AH                                 | REVISION |
| STATUS  | PL                                 |          |
| SCALE   | 1: 50 @ A3                         |          |

- DRAWINGS ARE NOT TO BE SCALED EXCEPT FOR PLANNING PURPOSES. SCALE BAR (WHERE SHOWN) IS FOR PLANNING PURPOSES / USE ONLY. ROOF HIEGHTS ARE APPROXIMATE.
- ALL DIMENSIONS TO BE CONTRACTOR-CHECKED ON SITE BEFORE USE. ROOM DIMENSIONS (WHERE SHOWN) ARE APPROXIMATE. NOT SURVEY DRAWINGS.
- PROPOSED DRAWINGS ARE SUBJECT TO LOCAL AUTHORITY PLANNING / LBC & BUILDING REGULATIONS APPROVAL BEFORE USE.
- DRAWINGS REMAIN COPYRIGHT OF CORINTHIAN ARCHITECTURAL DESIGN AND CANNOT BE REPRODUCED OR USED BY ANOTHER PARTY WITHOUT PRIOR WRITTEN CONSENT.

CORINTHIAN ARCHITECTURAL DESIGN

Main Road, Fishbourne, Chichester, West Sussex. PO18 8BD  
01243 576 078 > [contact@corinthianad.co.uk](mailto:contact@corinthianad.co.uk) > [www.corinthianad.co.uk](http://www.corinthianad.co.uk)