




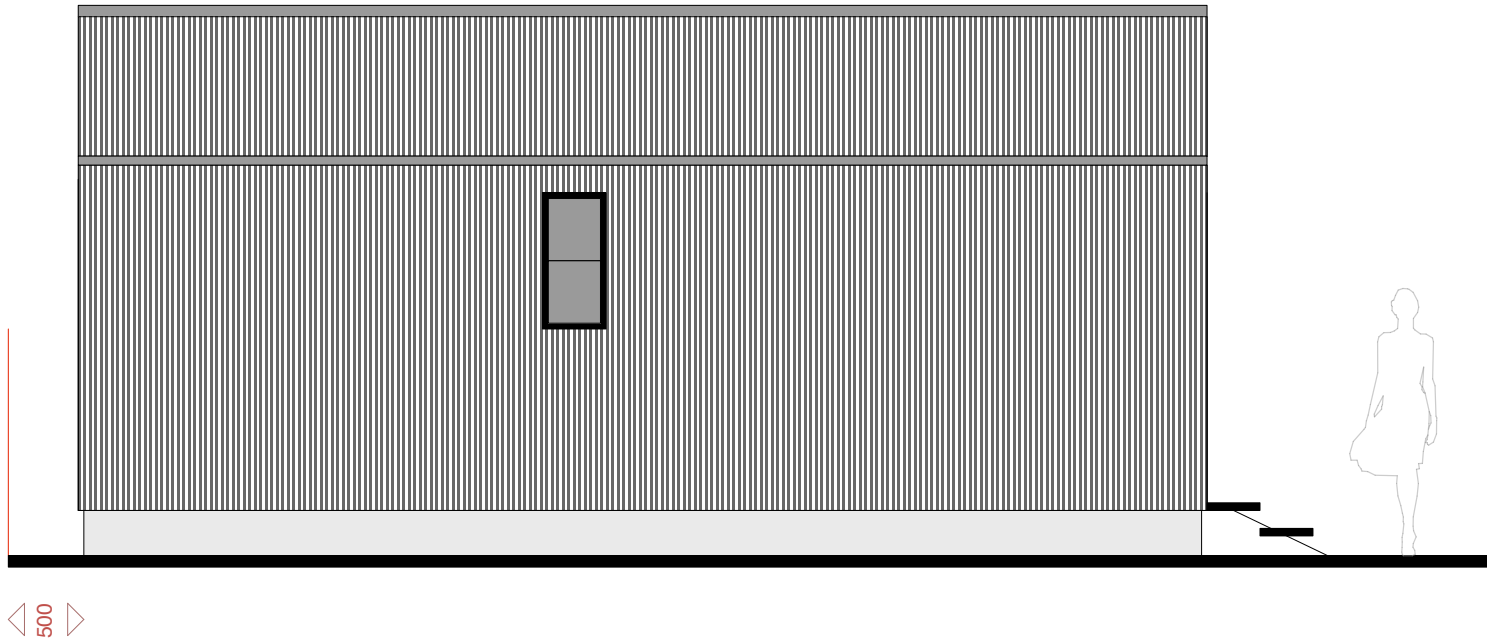

Proposed Side Elevation at 1:50 scale
NORTH

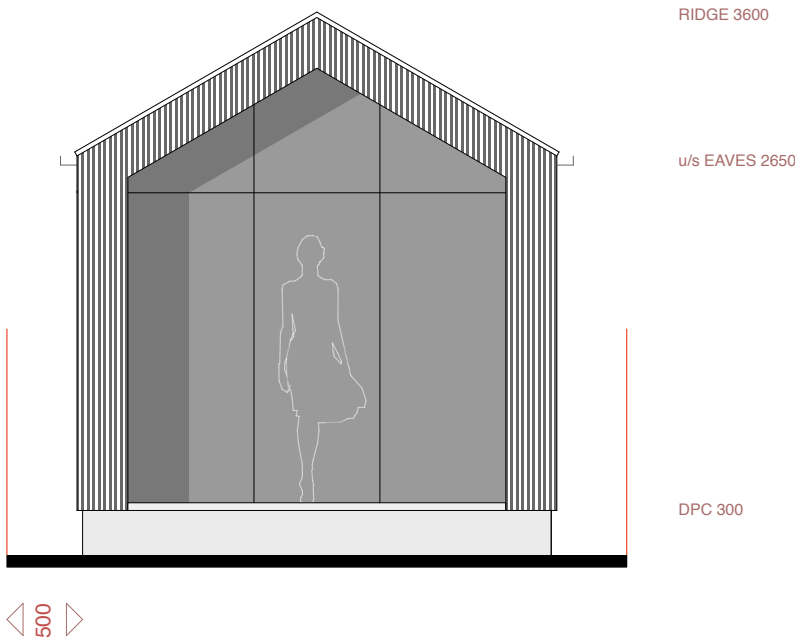

Proposed Rear Elevation at 1:50 scale
EAST

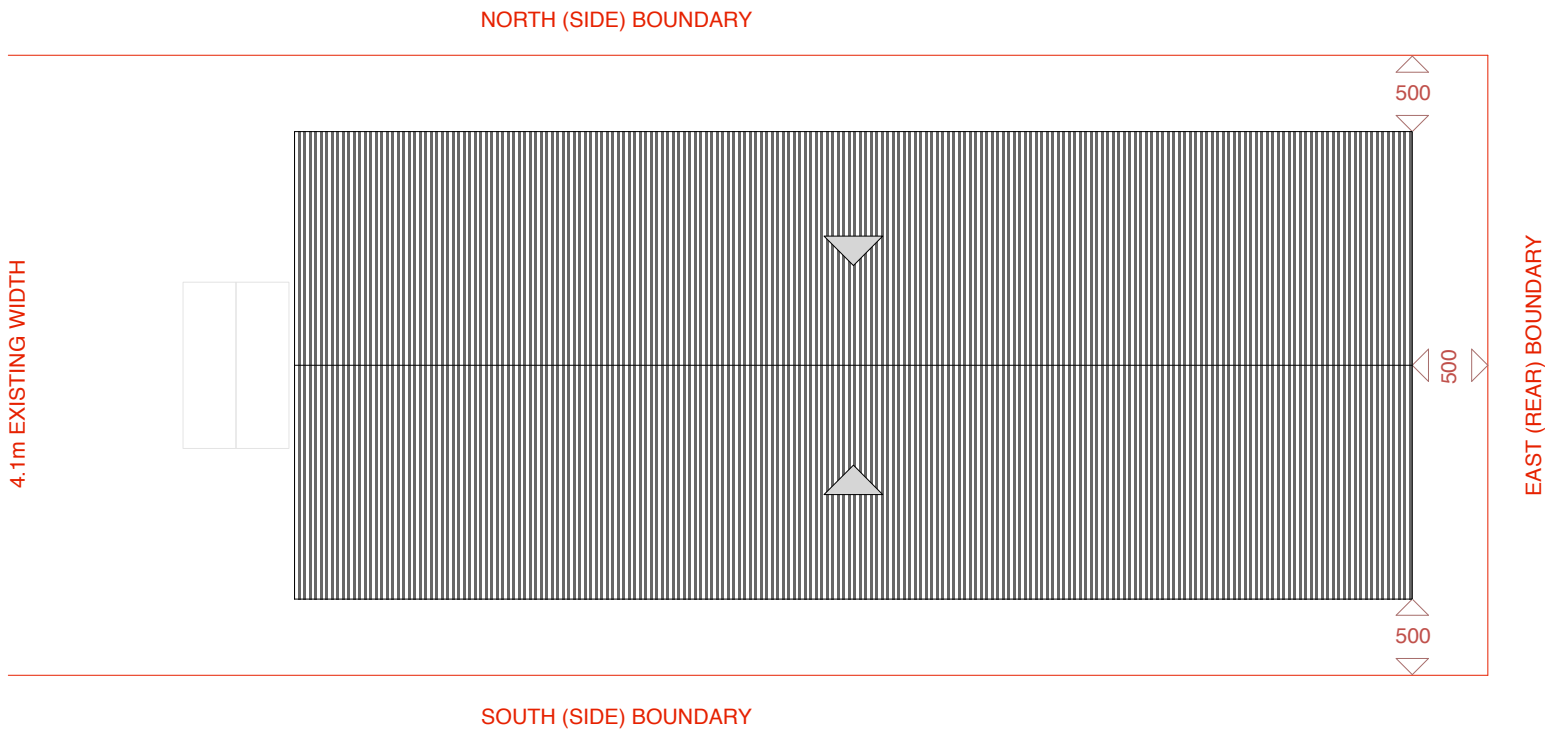

Proposed Roof Plan at 1:50 scale



CLIENT	Mr & Mrs A Moloney		
SITE	11 Ford Road, Arundel, West Sussex		
PROJECT	Proposed Annex		
DRAWING	002 Proposed Plans & Elevations		
DATE	15 06 20		
AUTHOR	AH	REVISION	
STATUS	PL		
SCALE	1: 50 @ A3		
1. DRAWINGS ARE NOT TO BE SCALED EXCEPT FOR PLANNING PURPOSES. SCALE BAR (WHERE SHOWN) IS FOR PLANNING PURPOSES / USE ONLY. ROOF HIEGHTS ARE APPROXIMATE. 2. ALL DIMENSIONS TO BE CONTRACTOR-CHECKED ON SITE BEFORE USE. ROOM DIMENSIONS (WHERE SHOWN ARE APPROXIMATE. NOT SURVEY DRAWINGS. 3. PROPOSED DRAWINGS ARE SUBJECT TO LOCAL AUTHORITY PLANNING / LBC & BUILDING REGULATIONS APPROVAL BEFORE USE. 4. DRAWINGS REMAIN COPYRIGHT OF CORINTHIAN ARCHITECTURAL DESIGN AND CANNOT BE REPRODUCED OR USED BY ANOTHER PARTY WITHOUT PRIOR WRITTEN CONSENT.			
CORINTHIAN ARCHITECTURAL DESIGN			
Main Road, Fishbourne, Chichester, West Sussex. PO18 8BD			
01243 576 078 > contact@corinthianad.co.uk > www.corinthianad.co.uk			