



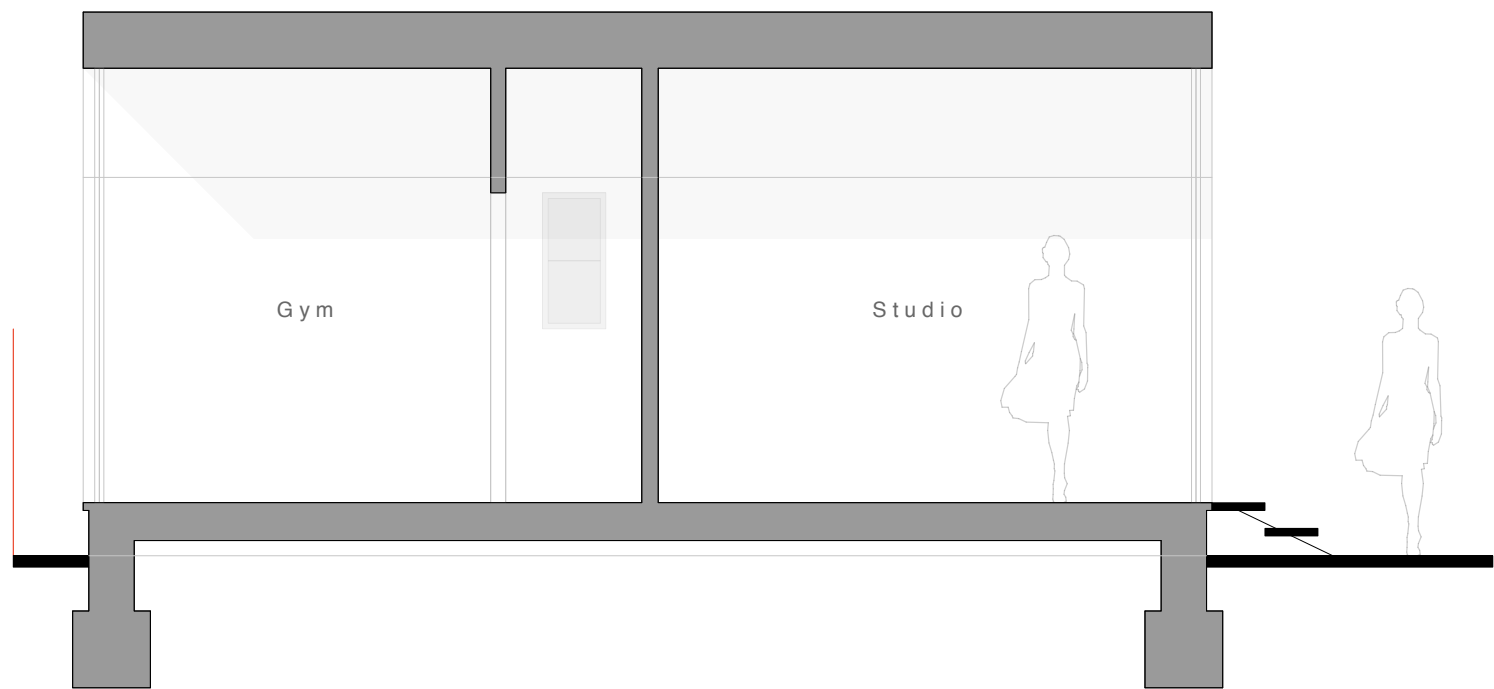

Proposed Section at 1:50 scale

NORTH

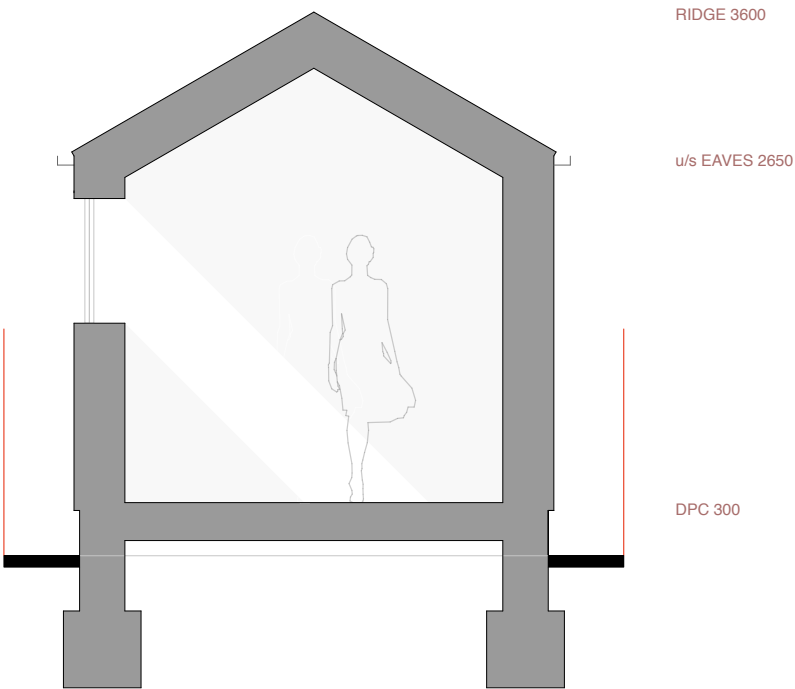

Proposed Section at 1:50 scale

WEST



Proposed Section at 1:50 scale

SOUTH

CLIENT	Mr & Mrs A Moloney	
SITE	11 Ford Road, Arundel, West Sussex	
PROJECT	Proposed Annex	
DRAWING	004 Proposed Sections	
DATE	15 06 20	
AUTHOR	AH	REVISION
STATUS	PL	
SCALE	1: 50 @ A3	

1. DRAWINGS ARE NOT TO BE SCALED EXCEPT FOR PLANNING PURPOSES. SCALE BAR (WHERE SHOWN) IS FOR PLANNING PURPOSES / USE ONLY. ROOF HIEGHTS ARE APPROXIMATE.
2. ALL DIMENSIONS TO BE CONTRACTOR-CHECKED ON SITE BEFORE USE. ROOM DIMENSIONS (WHERE SHOWN ARE APPROXIMATE. NOT SURVEY DRAWINGS.
3. PROPOSED DRAWINGS ARE SUBJECT TO LOCAL AUTHORITY PLANNING / LBC & BUILDING REGULATIONS APPROVAL BEFORE USE.
4. DRAWINGS REMAIN COPYRIGHT OF CORINTHIAN ARCHITECTURAL DESIGN AND CANNOT BE REPRODUCED OR USED BY ANOTHER PARTY WITHOUT PRIOR WRITTEN CONSENT.

CORINTHIAN ARCHITECTURAL DESIGN

Main Road, Fishbourne, Chichester, West Sussex. PO18 8BD
01243 576 078 > contact@corinthianad.co.uk > www.corinthianad.co.uk