


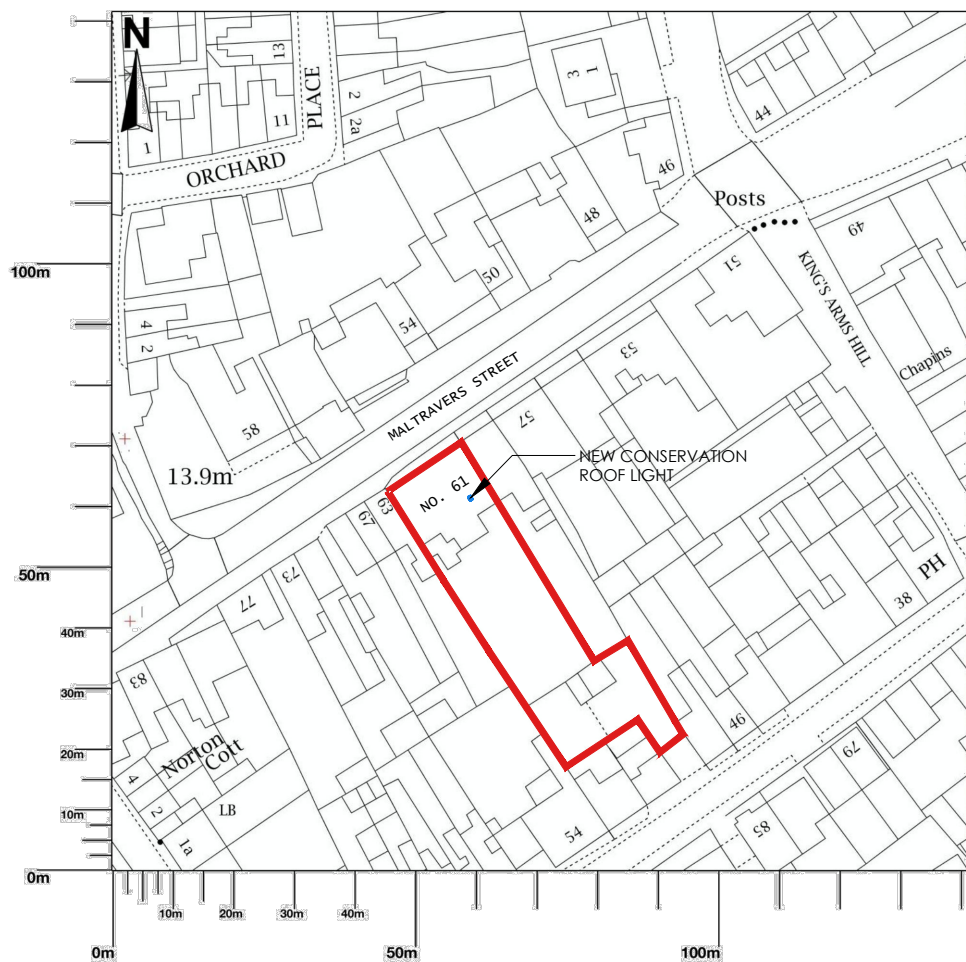


Produced on 04 April 2019 from the Ordnance Survey National Geographic Database and incorporating surveyed revision availat
This map shows the area bounded by 501423,106925 501423,107025 501523,107025 501523,106925
Reproduction in whole or part is prohibited without the prior permission of Ordnance Survey.
Crown copyright 2019. Supplied by copia ltd trading as UKPlanningMaps.com a licensed Ordnance Survey partner (100054135).

LOCATION PLAN
SCALE 1:1250



SCALE IN METERS, 1:1250

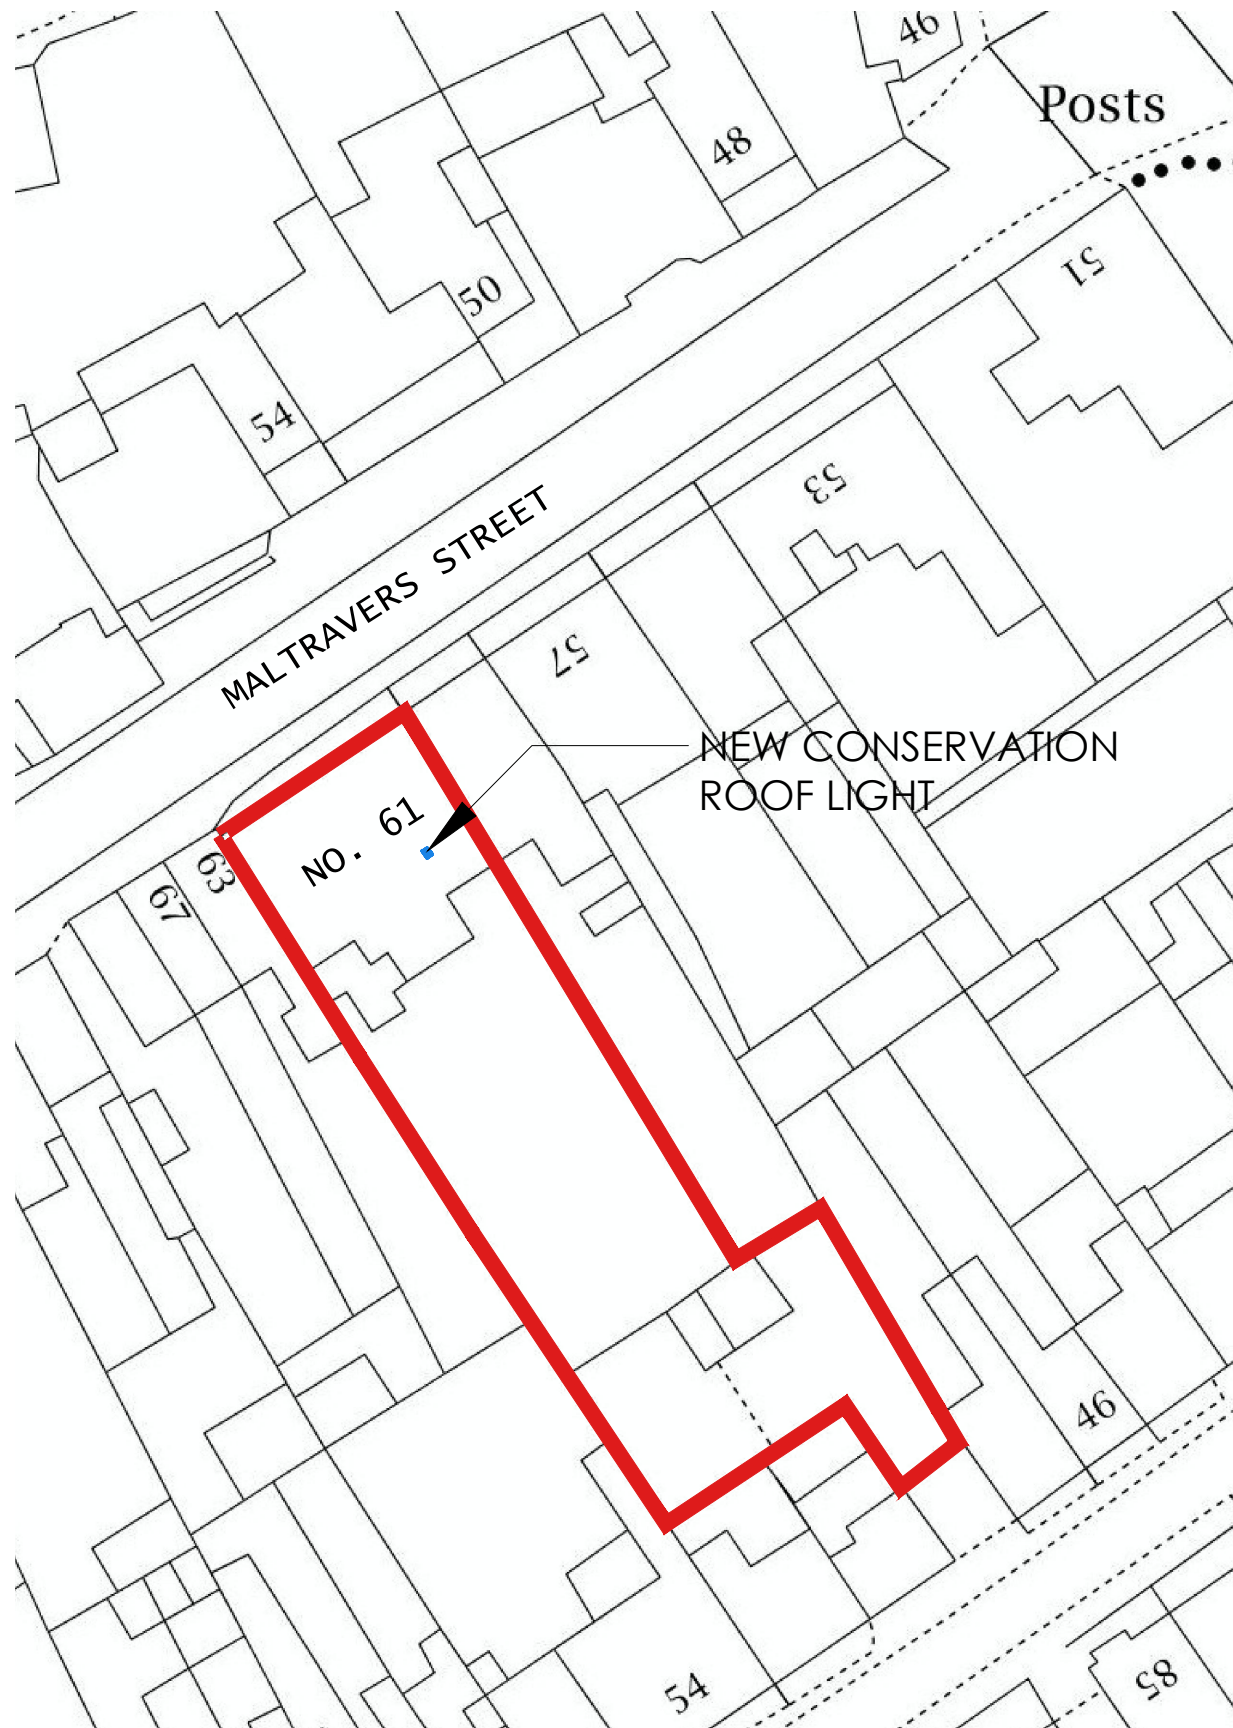

BLOCK PLAN
SCALE 1:500



SCALE IN METERS, 1:500

NOTES

This drawing has been prepared as a production drawing for tender and/or construction purposes as part of a set of drawings and should be used in conjunction with a full specification and schedule of works.

Do not scale from this drawing.

All structural details to be in accordance with Structural Engineers design or specification.
Any discrepancies between drawings should be reported to the Contract Administrator. Details to be read in conjunction with Building Regulation Construction Notes.

This drawing has been prepared based on survey drawings and information prepared by others.
All dimensions and levels on all drawings must be checked and verified on site before commencement of works.

All leadwork and weatherings are to be in strict accordance with the Lead Sheet Association guidelines and recommendations.
All joinery should be checked for ironmongery compatibility and fitness for purpose prior to manufacture.

The Contractor is responsible for the structural stability and weather proofing of **all** elements and will be liable for any defects or failure that may arise from design development, defective materials or workmanship.

© VICTORIA HOLLAND ARCHITECTURE LTD 2021

GENERAL NOTES

These drawings have been based upon survey information provided by others.

23.04.21 REV A
Proposed works highlighted and noted.

61 MALTRAVERS STREET
ARUNDEL, WEST SUSSEX
BN18 9BQ

- PLANNING -

LOCATION AND BLOCK PLAN

DATE. MARCH 2021

SCALE. 1:1250/500 @ A3

JOB No. 1091

DRWG No. 100 Rev. A

VICTORIA
HOLLAND
ARCHITECTURE

Victoria Holland RIBA
71 Peppering High Barn · Burpham
Arundel · West Sussex · BN18 9RN
Tel 01903 882923