


33 Tarrant Street

ARUN DISTRICT COUNCIL

No.	AB	58	10	✓
-----	----	----	----	---

RECEIVED

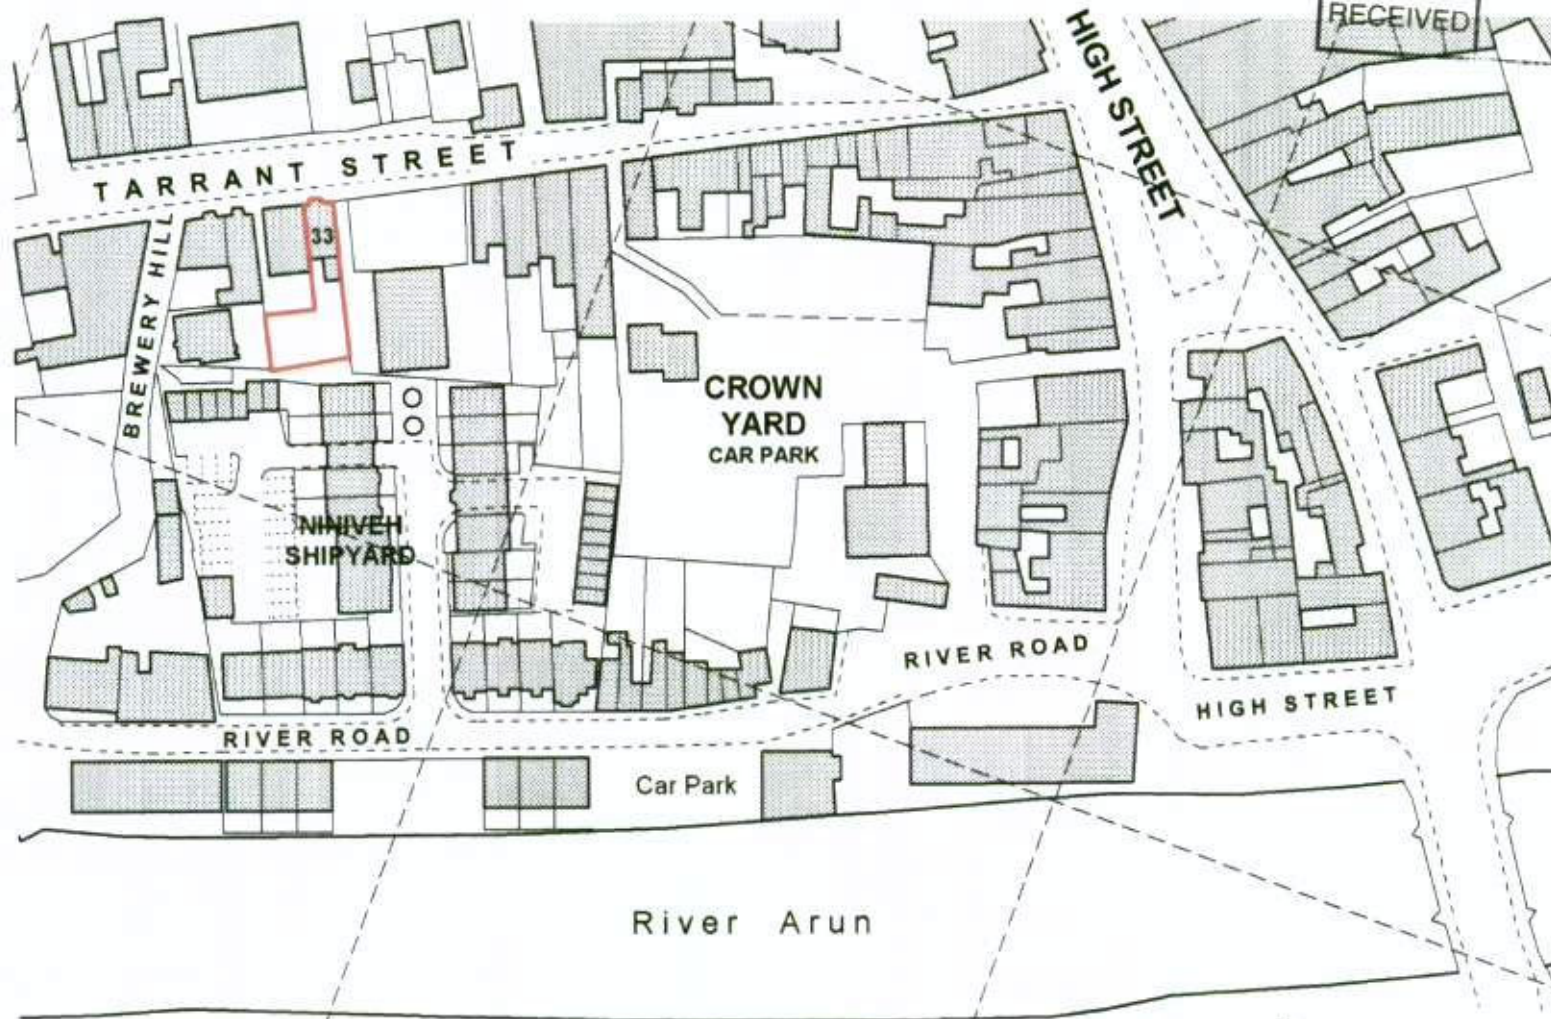

LOCATION PLAN

1:1250

