


8 Fitzalan Road

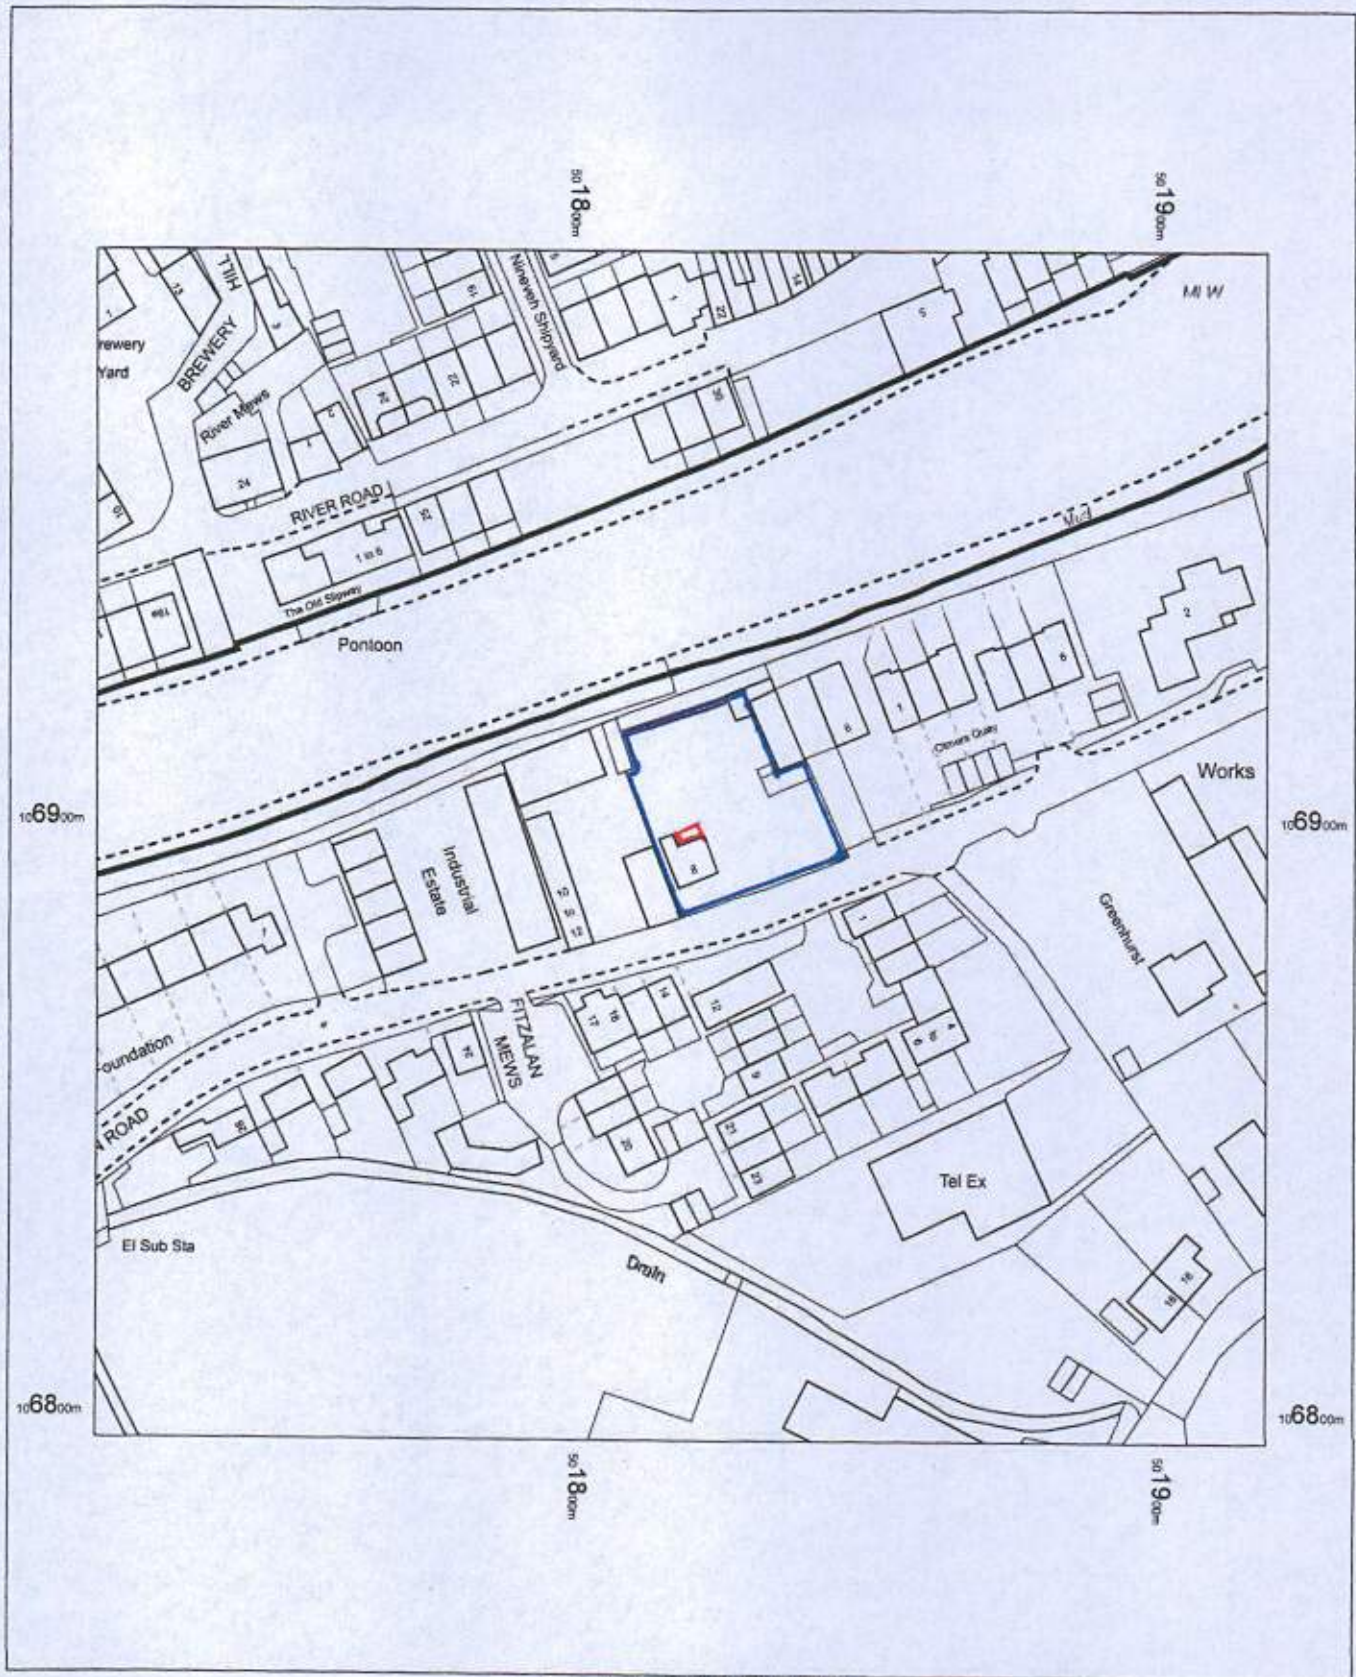

OS MasterMap 1250/2500/10000 scale
26 April 2017, ID: BLJT-00618911
www.planningapplicationmaps.co.uk

1:1250 scale print at A4, Centre: 501819 E, 106896 N

©Crown Copyright and database rights 2016 OS
100019980

